


GENERAL NOTES

- All dimensions indicative as surveyed on site.
- Contractor to verify site dimensions, ownership boundary and services before commencing works.

DRAWING KEY

- Site Boundary
- ▨ Area of demolition
- RWP Rainwater pipe (existing)
- SVP Soil vent pipe (existing)

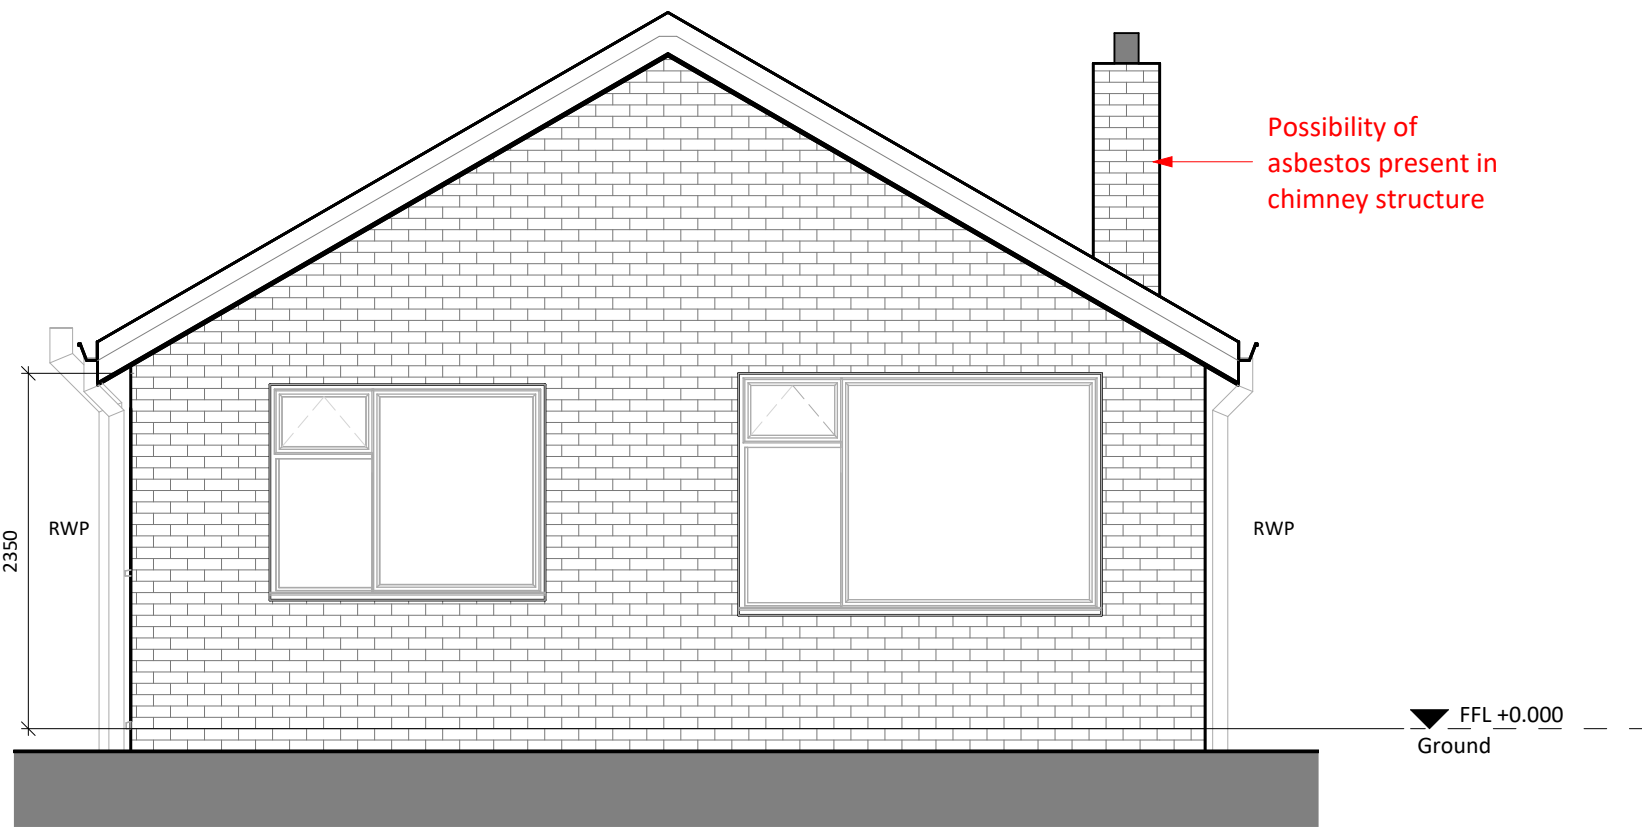


1 Front Elevation - Existing
1 : 50




2 Side Elevation 1 - Existing
1 : 50



3 Rear Elevation - Existing
1 : 50

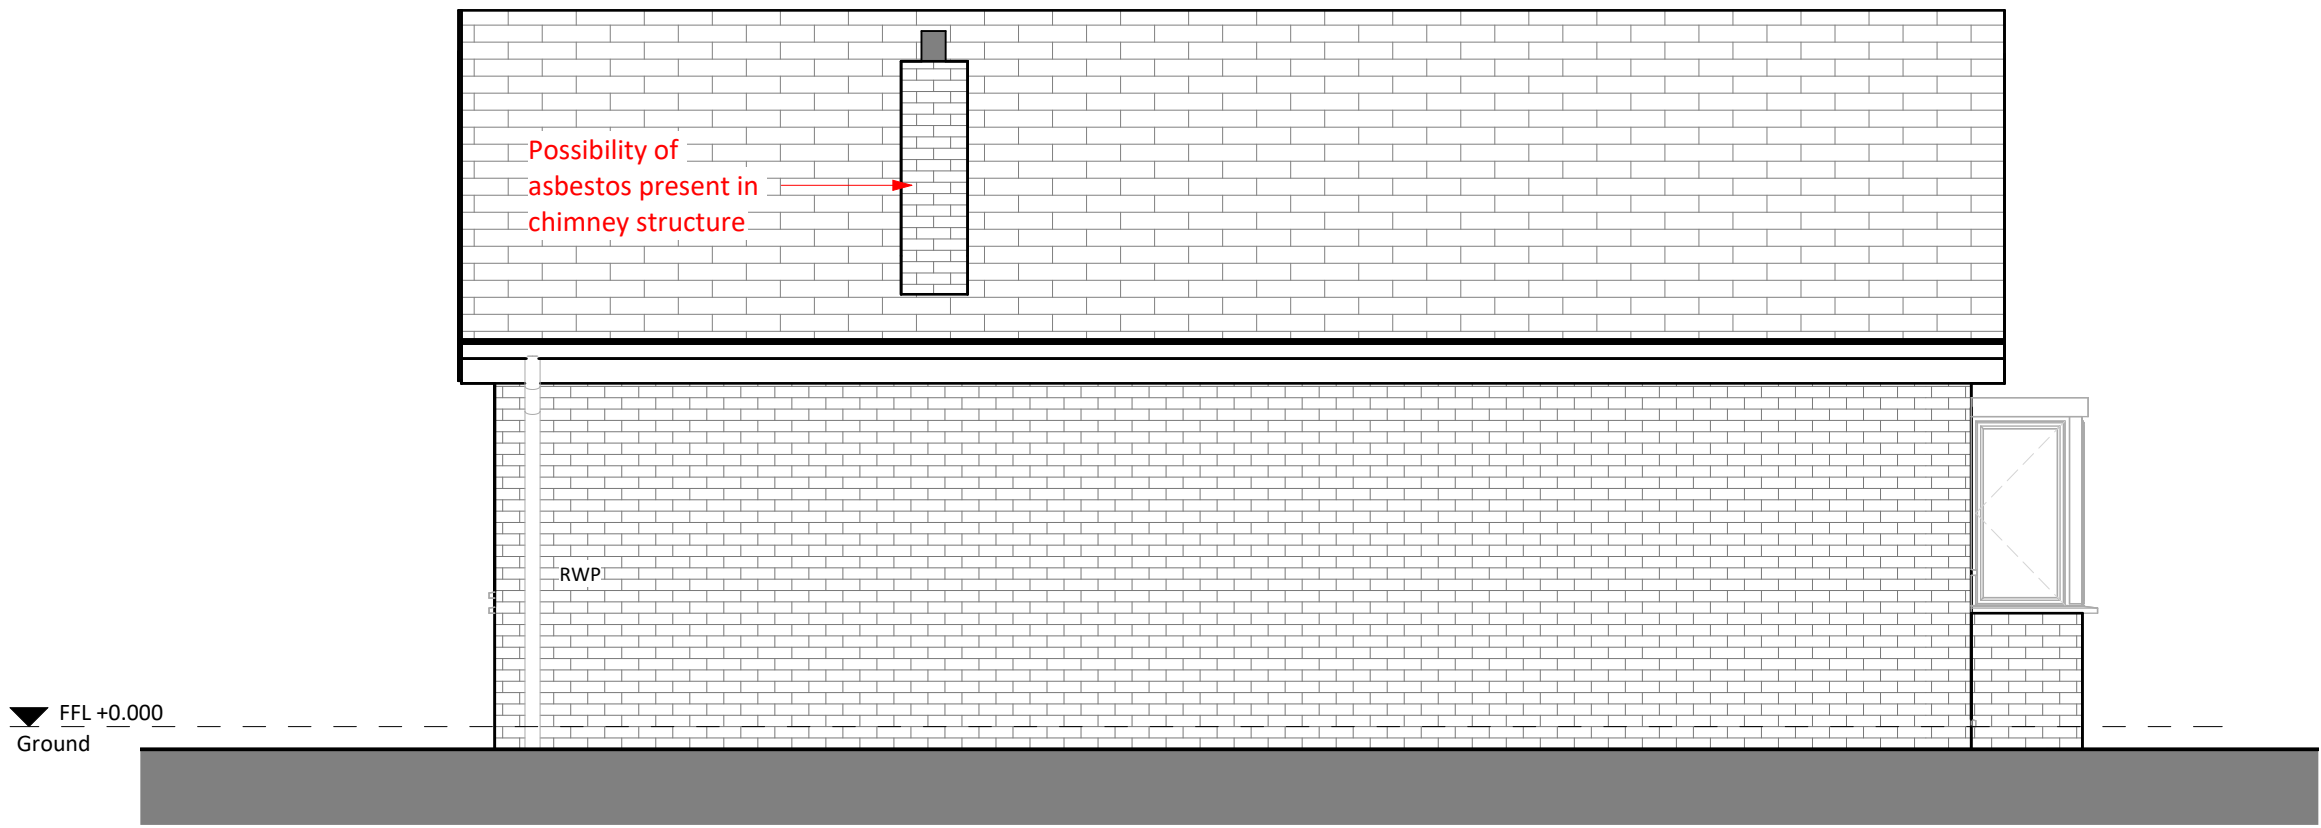

4 Side Elevation 2 - Existing
1 : 50

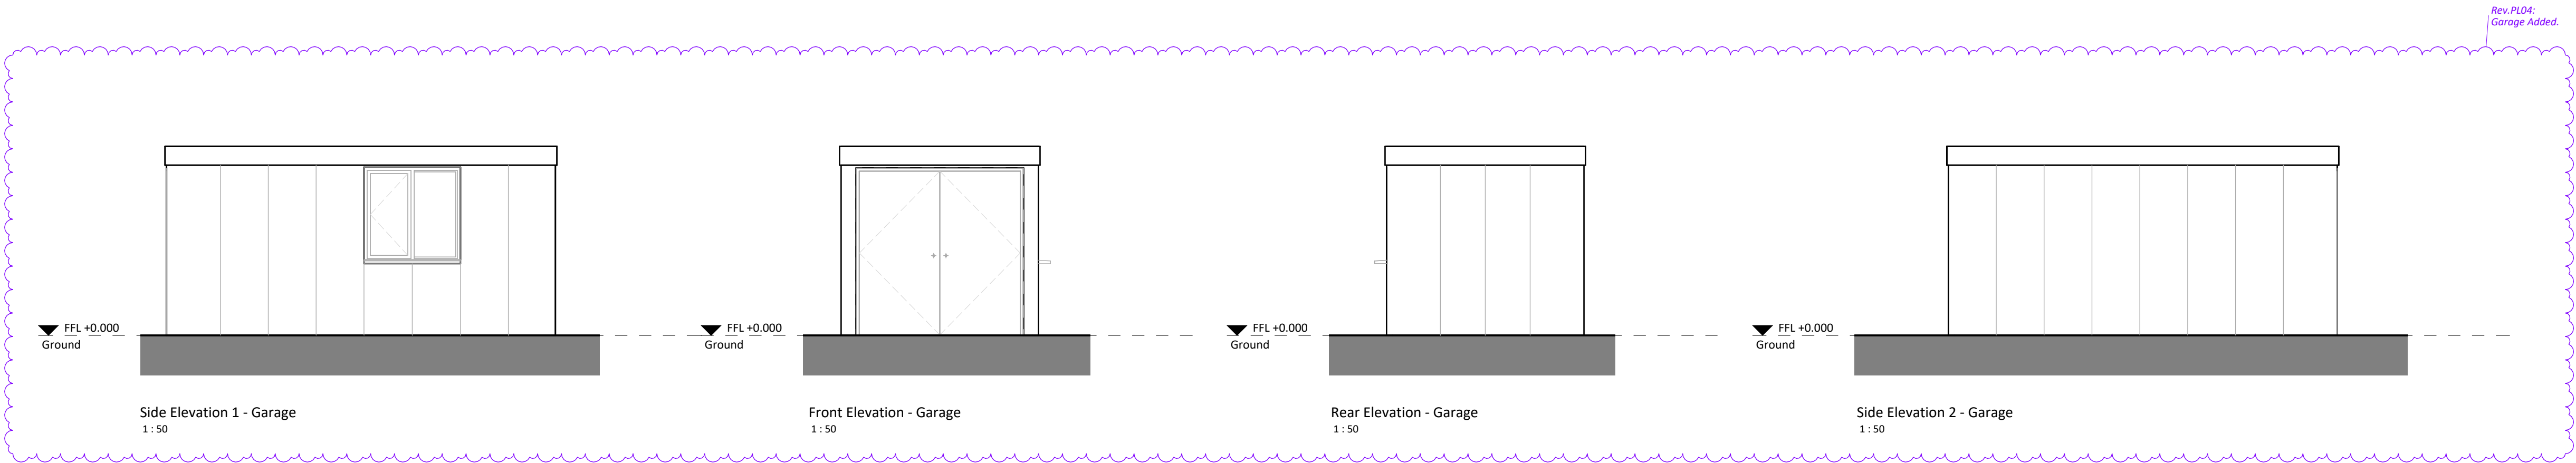

S4	PL04	26/07/26	Stage 3 Drawings - Garage Added
S4	PL01	04/06/26	Stage 3 Drawing Issue
S4	P01	17/04/26	Stage 1 Drawing Issue
STATUS	REV	DATE	DESCRIPTION
CLIENT			REVISED BY PS
A & P Dawson			CHECKED BY SH
			ORIGINATOR NO 00031

CONSULTANT
studio pesa
www.studiopesa.co.uk © studio pesa LLP 2021
PROJECT
7 Falcon Close
New Mills

DRAWING TITLE
Existing General Arrangement Elevations

STATUS CODE	SCALE
S4 : Suitable for stage approval	As indicated@A1
DRAWING USAGE: EXISTING PLANS	
PROJECT - ORIGINATOR - VOLUME - LEVEL - TYPE - ROLE - NUMBER	STATUS _ REVISION _ CLASS.
00031-SP-XX-XX-DR-A-10020	S4_PL04_XXXX