

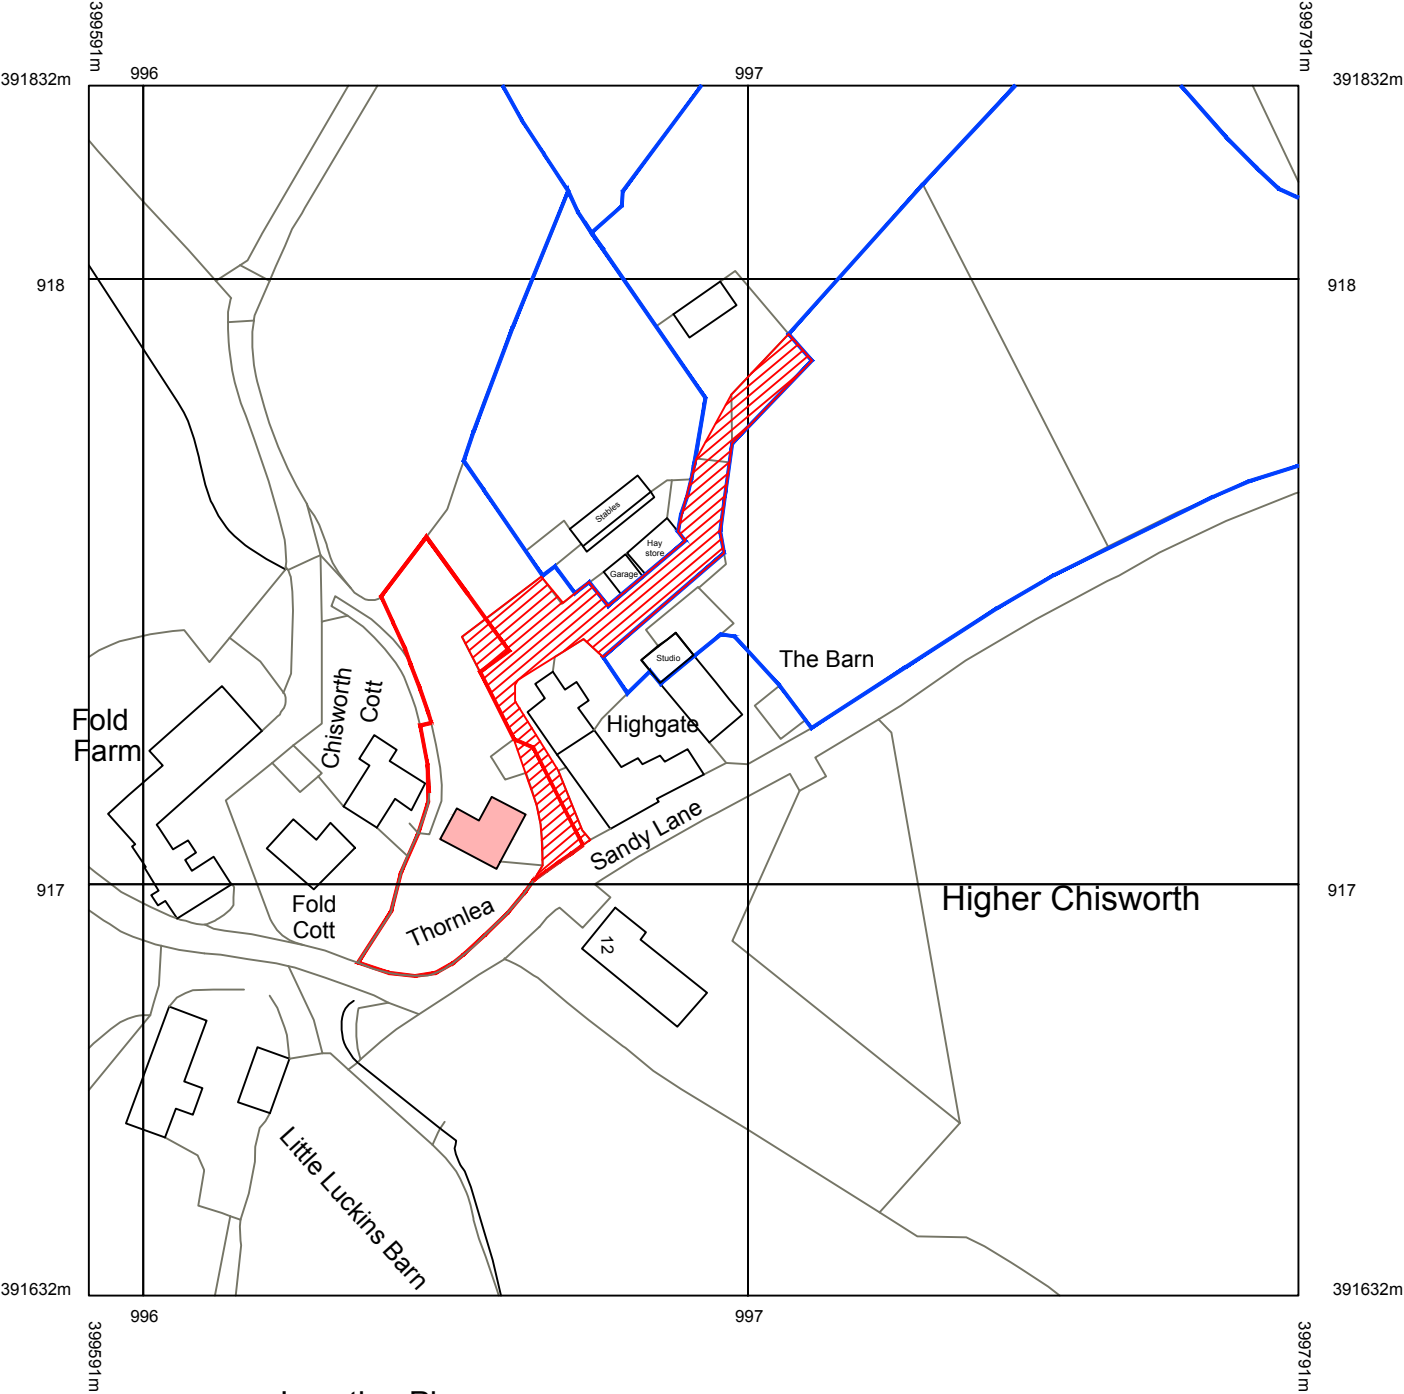
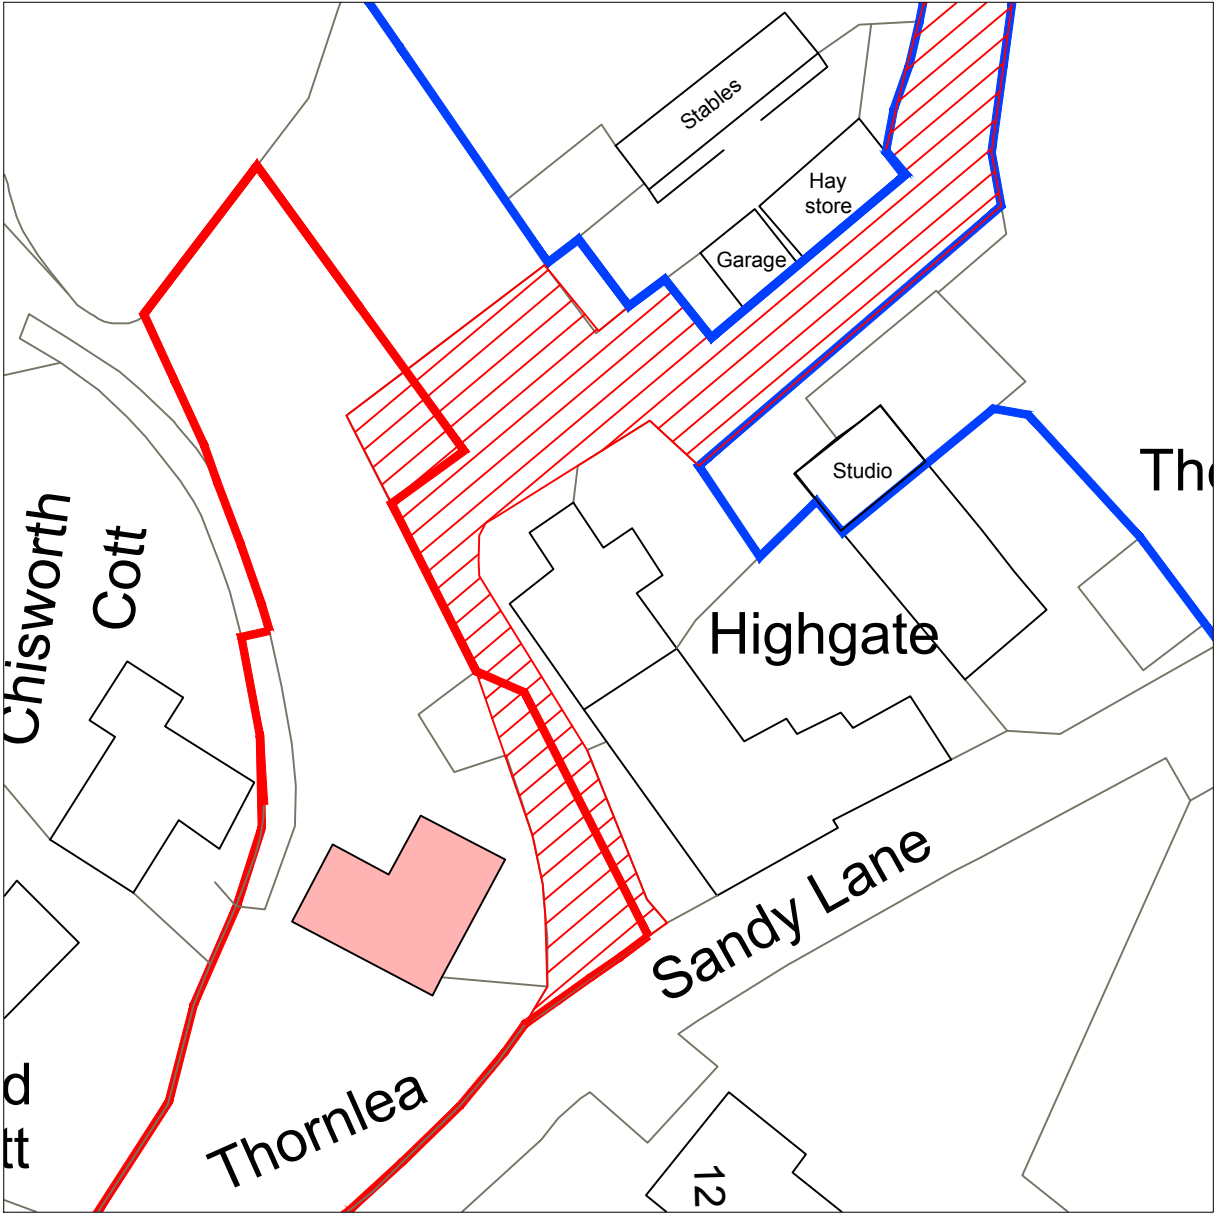


 

Location Plan
Scale 1:1250

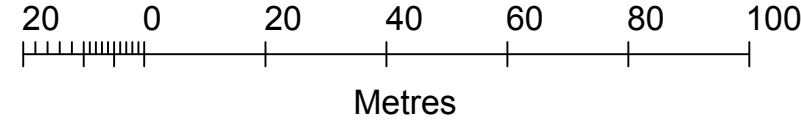

Site Plan
Scale 1:500

- Red line boundary
- Land owned by applicant
- Shared driveway
- Area of proposal

Rev A - Road name added July 2026



Address:

Mrs N Quinn
Thornlea Farm, Sandy Lane, Chisworth, Derbyshire
SK13 5SA

Project:
Proposed repointing to Thornlea Farm with lime mortar

Title:
Location and Site Plan

Scale: 1:1250 & 1:500 @ A3

Drawn: C.K.	Date: July 2026
----------------	--------------------

Project no.: 3410	Drawing no.: 3410-001A
----------------------	---------------------------

PLANMART LIMITED
9, GEORGE STREET, GLOSSOP,
DERBYSHIRE SK13 8AY.
TEL: 01457 863153