



Proposed lime mortar pointing to external stone walls at Thornlea Farm. Work to be carried out to the specification provided by Salthouse Stonemasons entitled 'Hot Lime Mortar Method and Spec' subject to test area approval



Proposed Front Elevation

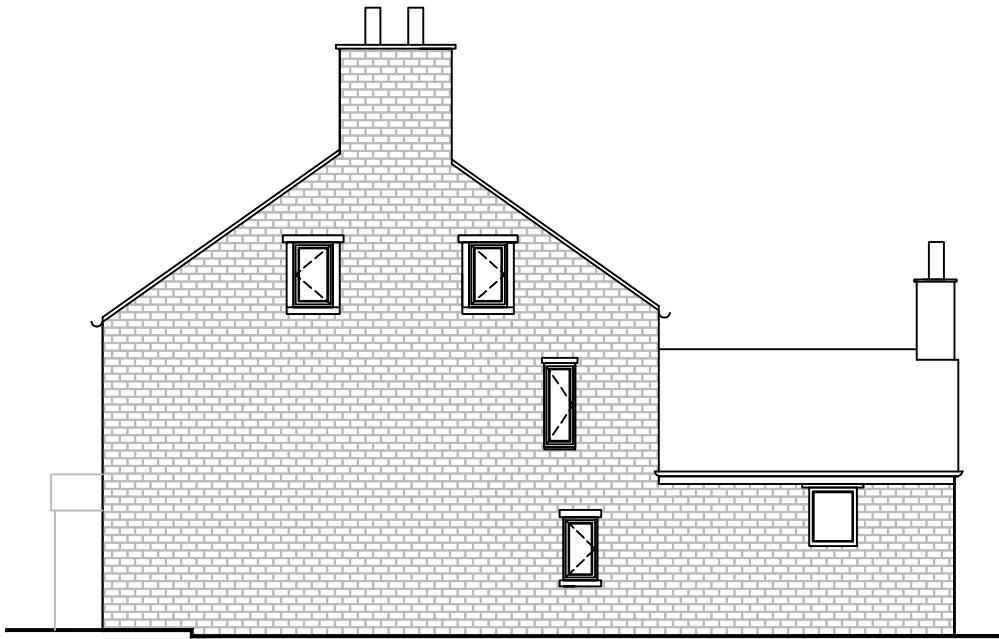


Proposed Side Elevation

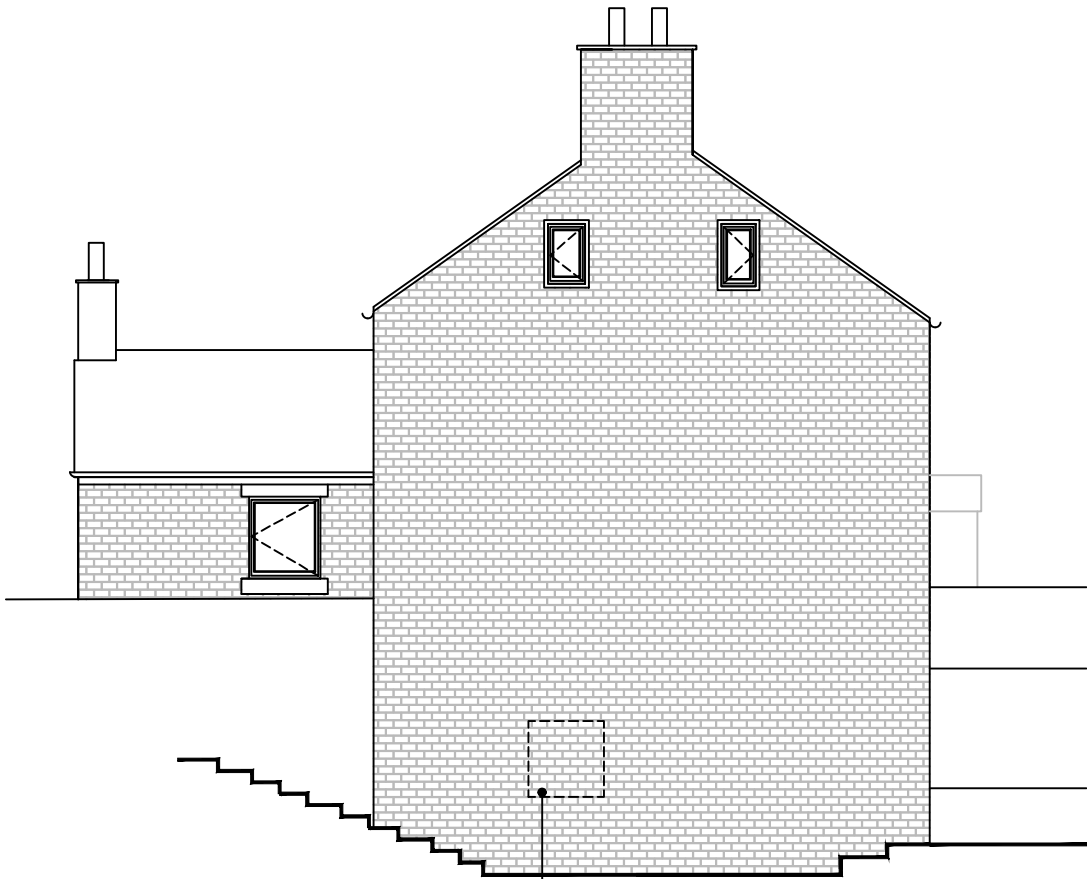

Proposed Side Elevation

Lime mortar trial area carried out by Salthouse Stonemasons on 08.07.2026 to specification provided

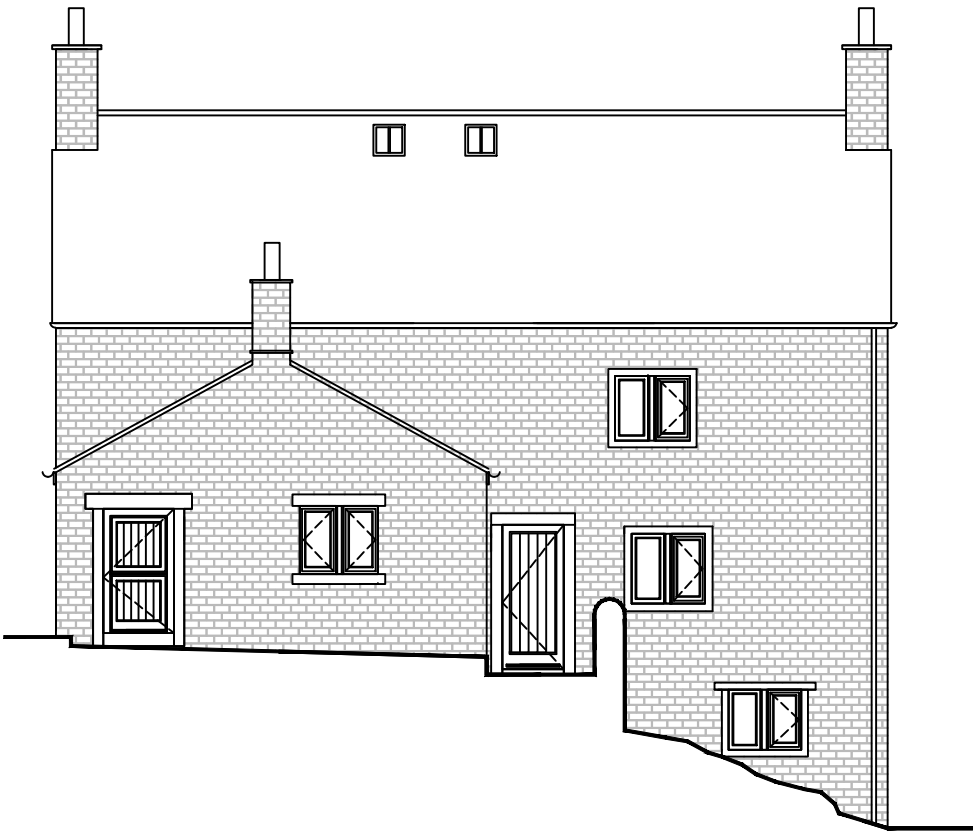

Proposed Rear Elevation



Metric Scale



Address:

Mrs N Quinn
Thornlea Farm, Sandy Lane, Chisworth, Derbyshire
SK13 5SA

Project:

Proposed repointing to Thornlea Farm with lime mortar

Title:
Proposed Elevations - Thornlea Farm

Scale: 1:100 @ A3

Drawn: C.K. Date: July 2026

Project no.: 3410 Drawing no.: 3410-003

PLANMART LIMITED
9, GEORGE STREET, GLOSSOP,
DERBYSHIRE SK13 8AY.
TEL: 01457 863153