



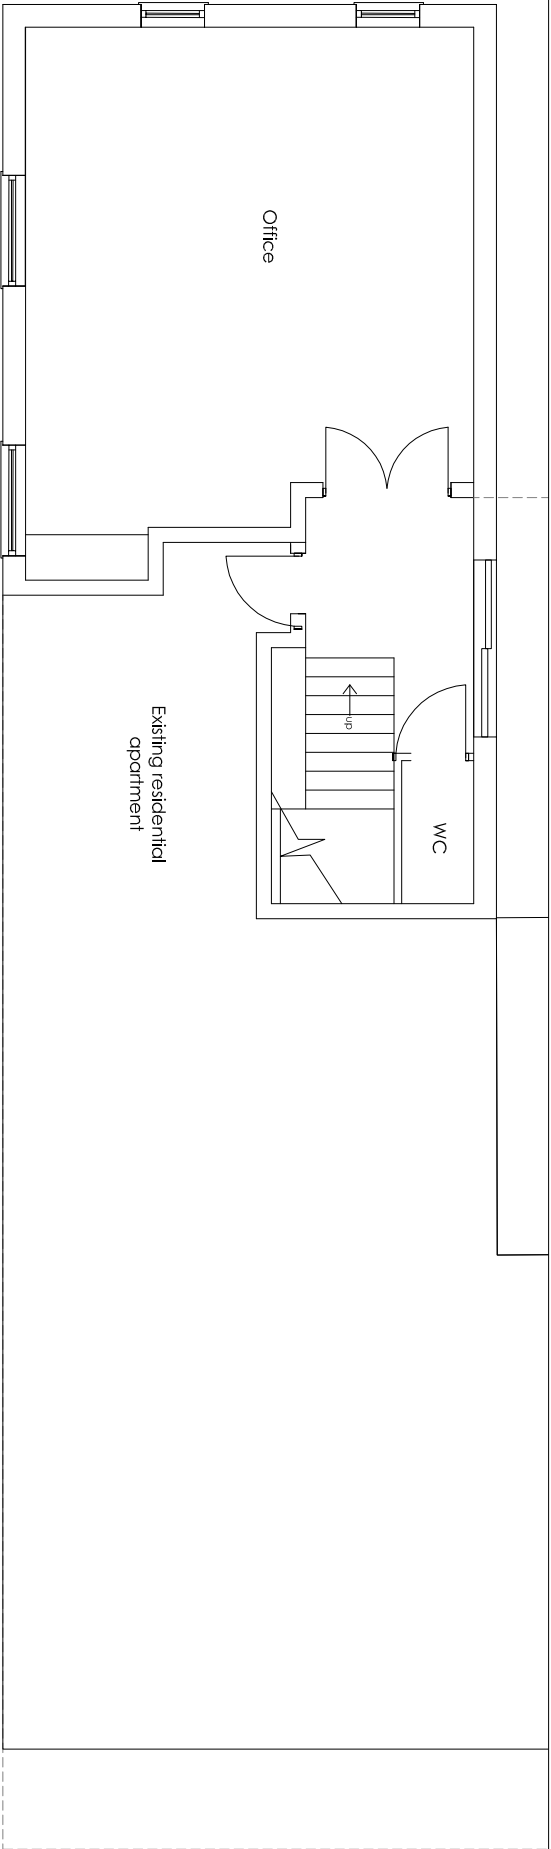

Existing First Floor Plan

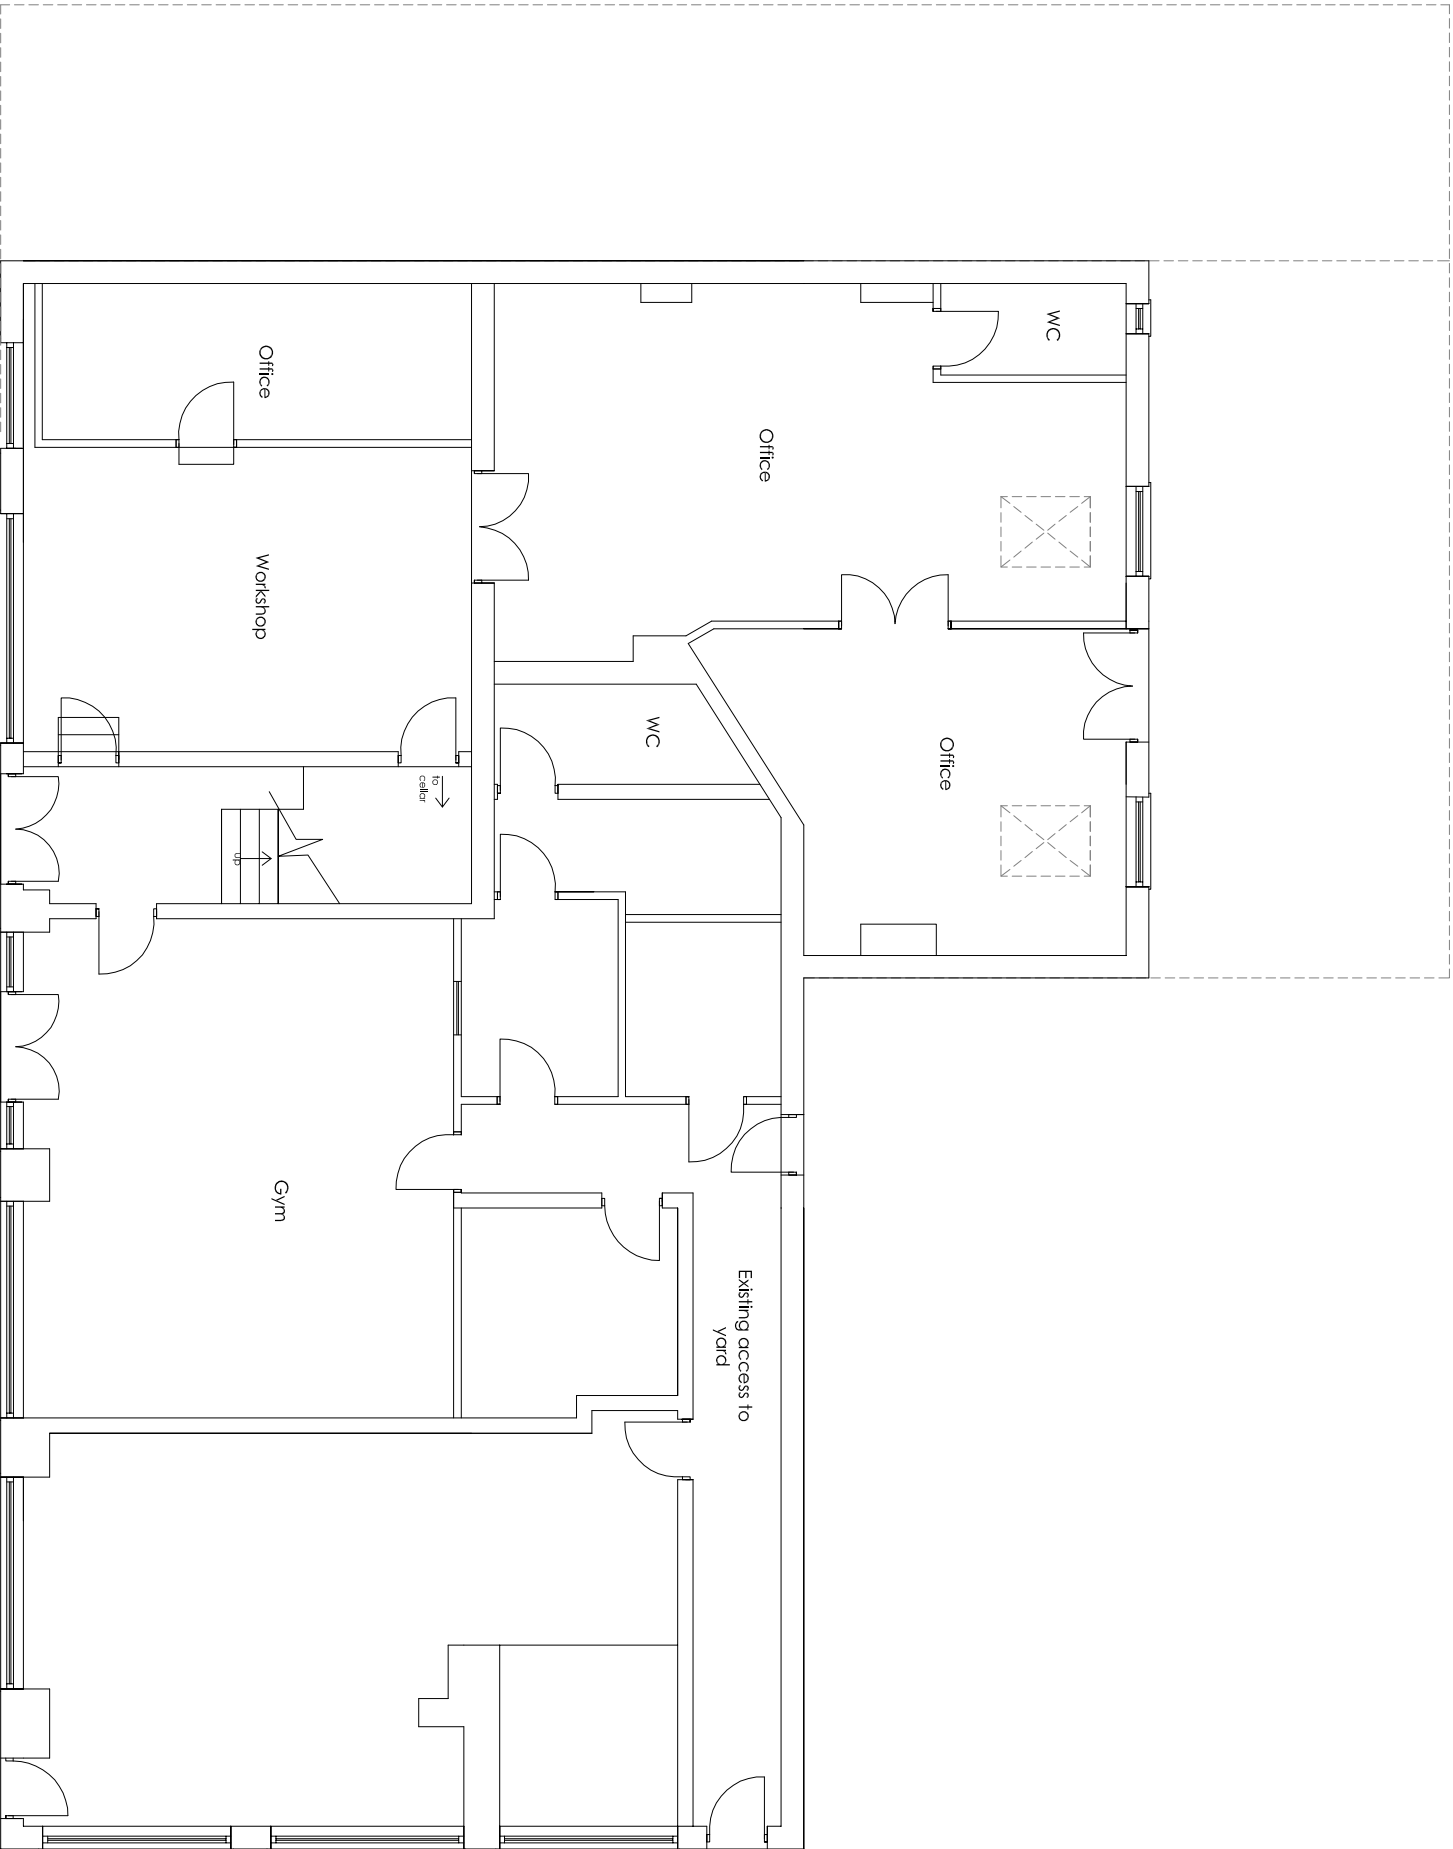

Existing Ground Floor Plan

REVISIONS				
DRAWN	FW	SCALE	AREA	SQ.M. SQ.FT.
DATE	July 26	1:100		
PROJECT Change of use - Offices to two residential apartments at The Old Carriage Works, Clough Street, Buxton				
CLIENT Mr. M. Purple				
TITLE Existing Floor Plans				
Wylie Architecture Residential Architecture Design and Planning 0783551825 www.wyliearchitecture.co.uk				
DRAWING NUMBER 03.01				REV -