


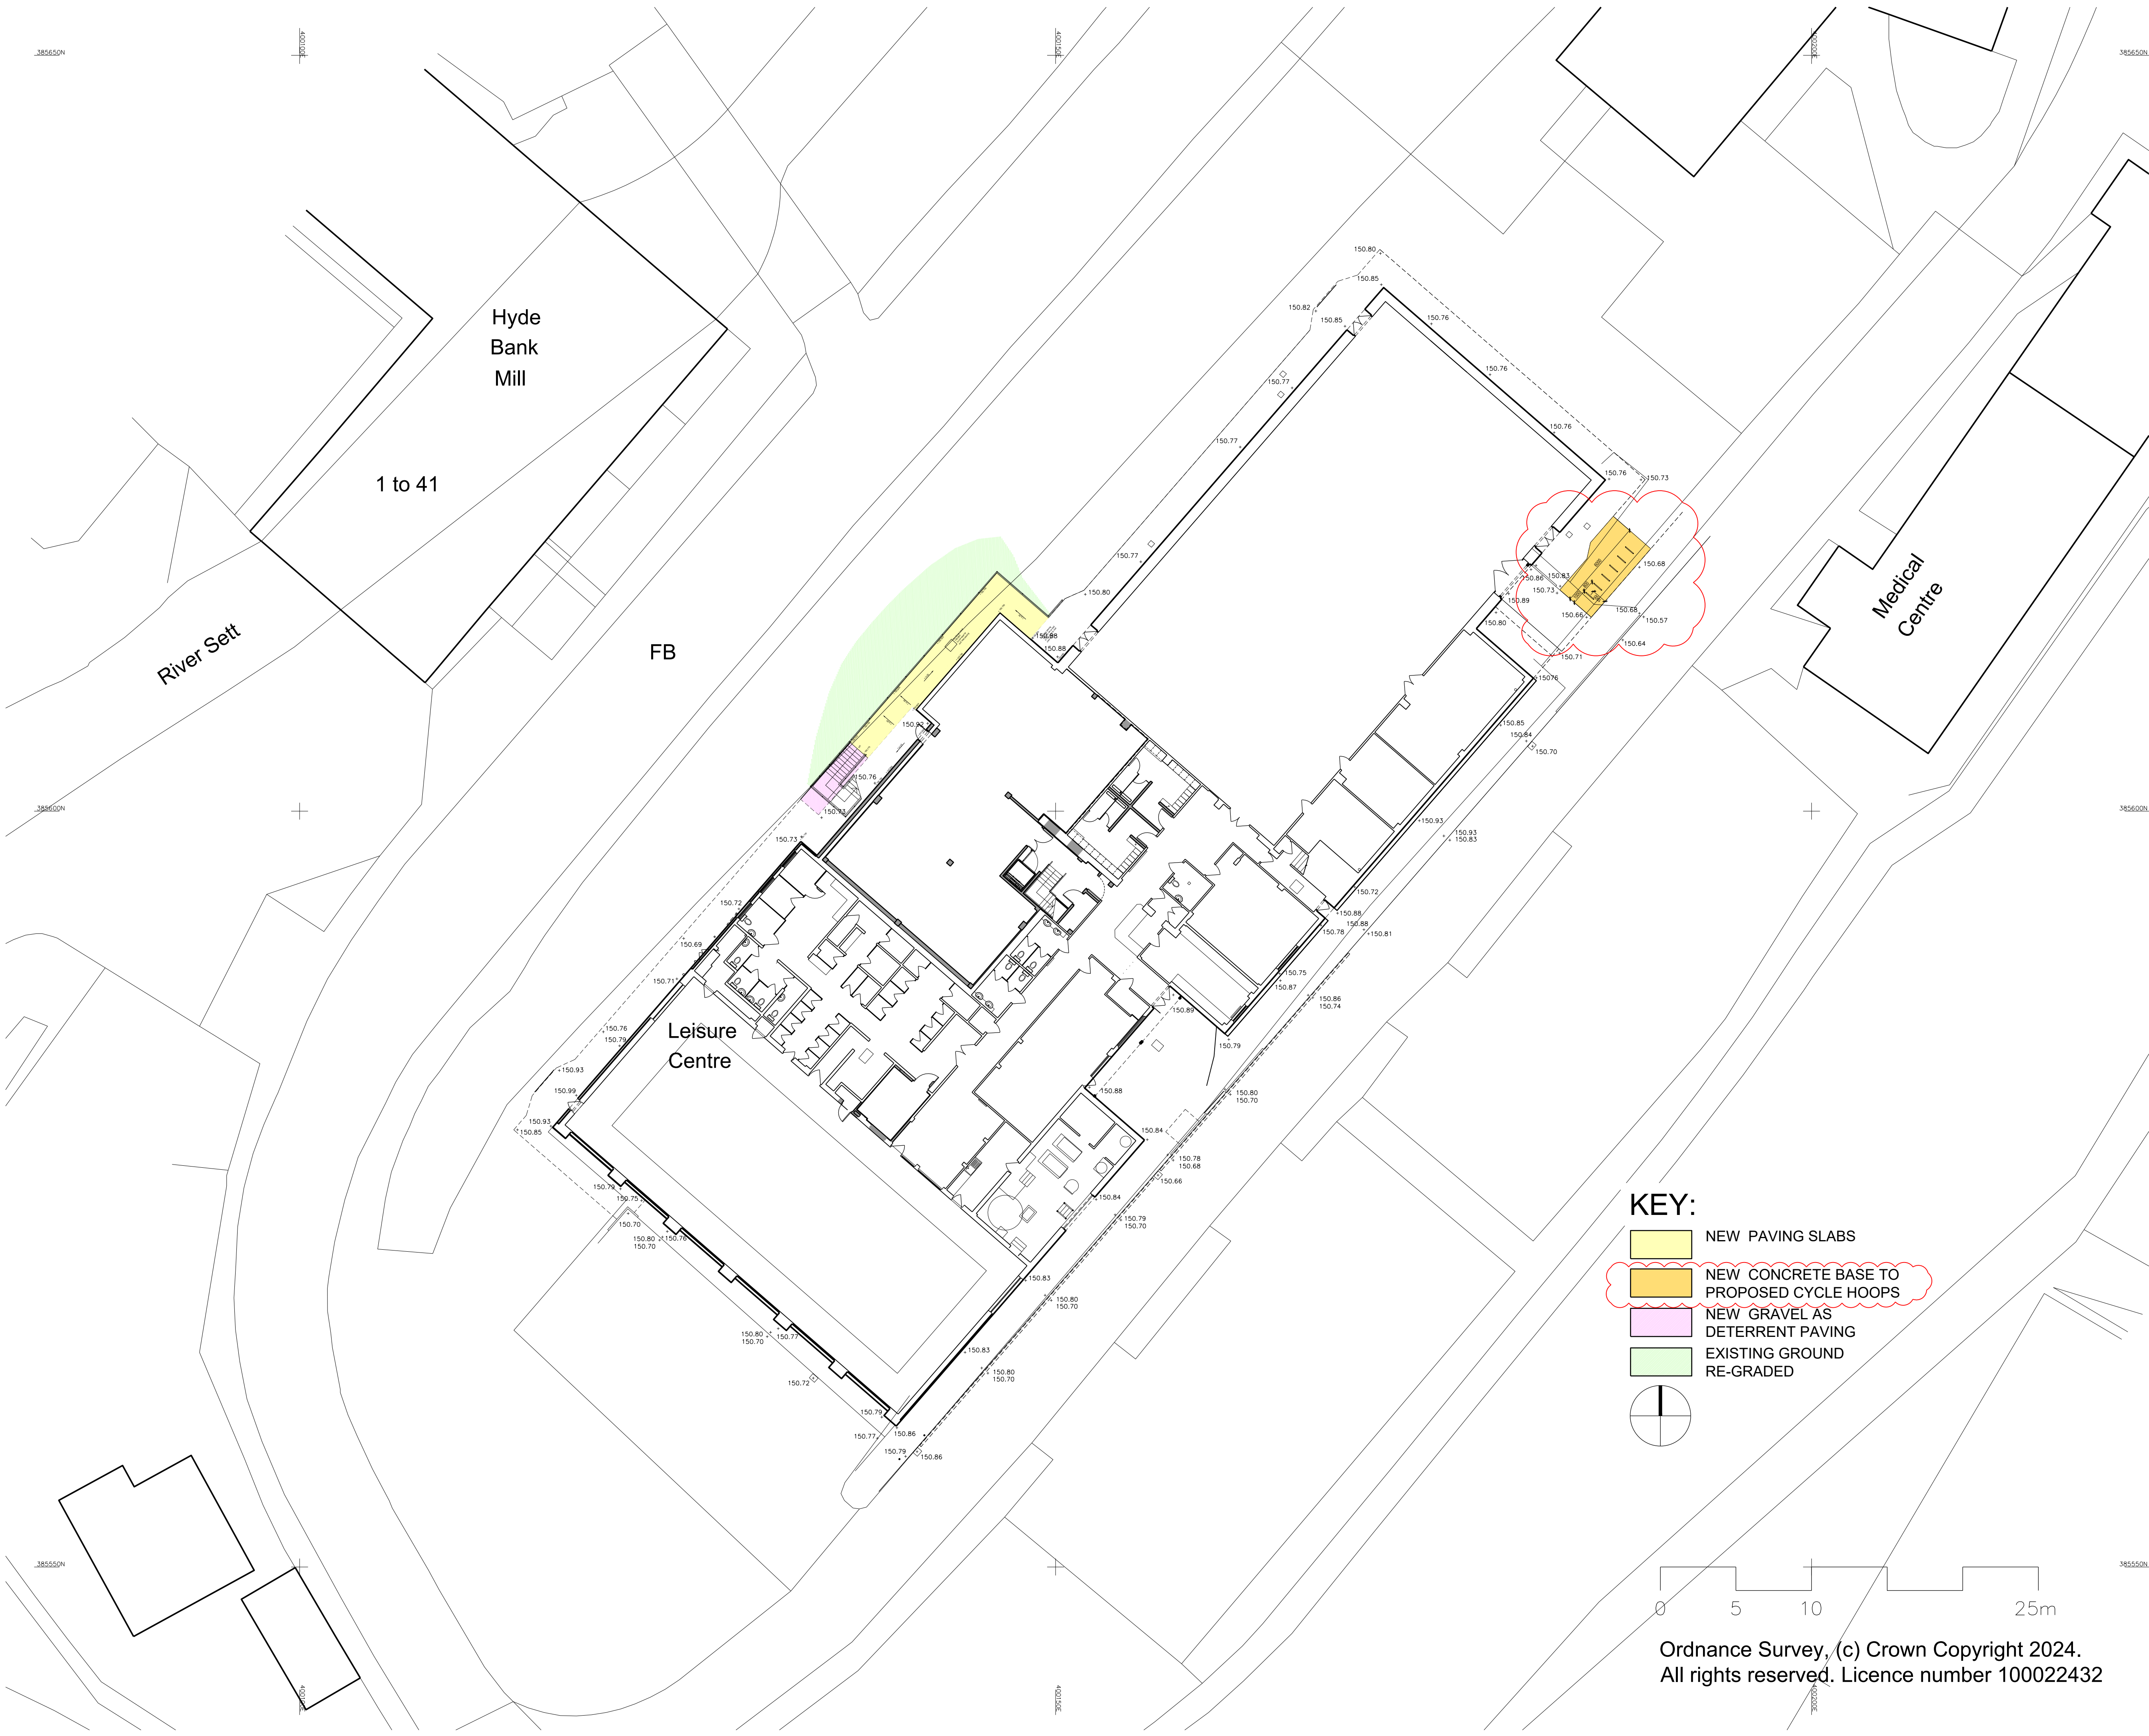


This line should measure 70mm when printed correctly

This drawing is the copyright of Roberts Limbrick Ltd and should not be reproduced in whole or in part or used in any manner whatsoever without their written permission.

Responsibility is not accepted for errors made by others in scaling from this drawing. Use only figured dimensions and report any discrepancies or omissions to the Architect immediately.

Rev	Date	By	Chk	Description
P01	11.11.2025	AM	HK	WIP
P02	17.12.2025	AM	HK	Issued for Stage 3
P03	31.03.2026	AM	HK	Issued for Planning
P04	07.05.2026	AM	HK	Issued for Stage 4
P05	17.06.2026	AM	KL	Revisions as clouded Issued for Planning
P06	07.07.2026	AM	KL	Revisions as clouded
P07	21.07.2026	AM	KL	Revisions as clouded Issued for Planning

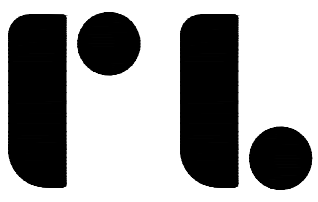

Roberts Limbrick

03333 405 500
mail@robertslimbrick.com
robertslimbrick.com

Registered Office: England No. 09658029

Project Name

New Mills
Leisure Centre
-

Client Name

Alliance Leisure
-
-

Drawing Title

Proposed Site Plan
-
-

Scale

1/200 • A1

Project No.

10684

Status

A3

Purpose Of Issue

Issued for Planning

Project	Org	Vol	Level	Form	Role
10684	• RL	• XX	• 00	• DR	• A

Number

12000

Revision

P07