





Only stated dimensions (where shown) are to be used for construction purposes.


This drawing is the sole copyright of Oldfield Design Ltd. Any discrepancies between this drawing and other information shall be reported to Oldfield Design Ltd.

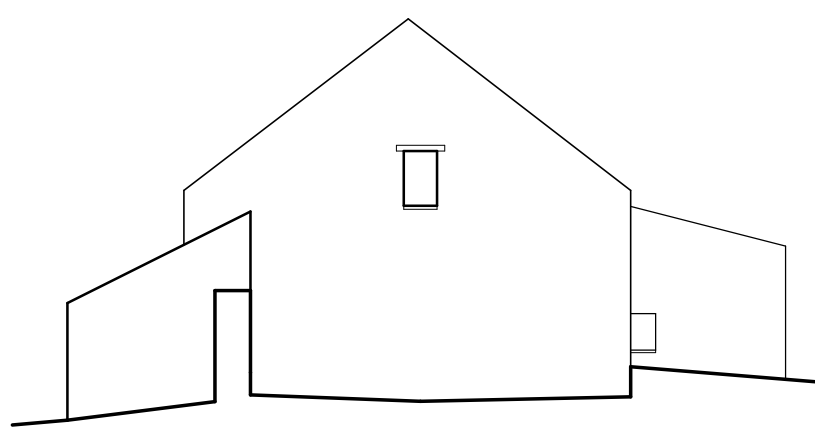


SIDE ELEVATION

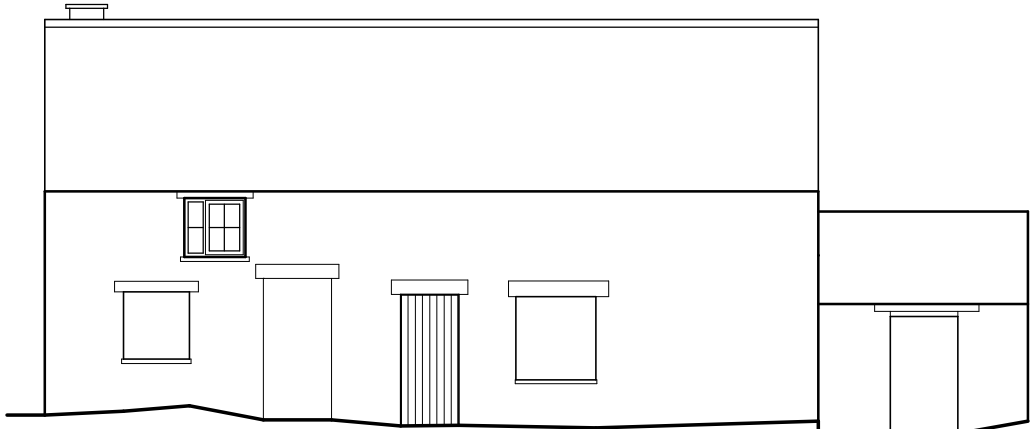


FRONT ELEVATION

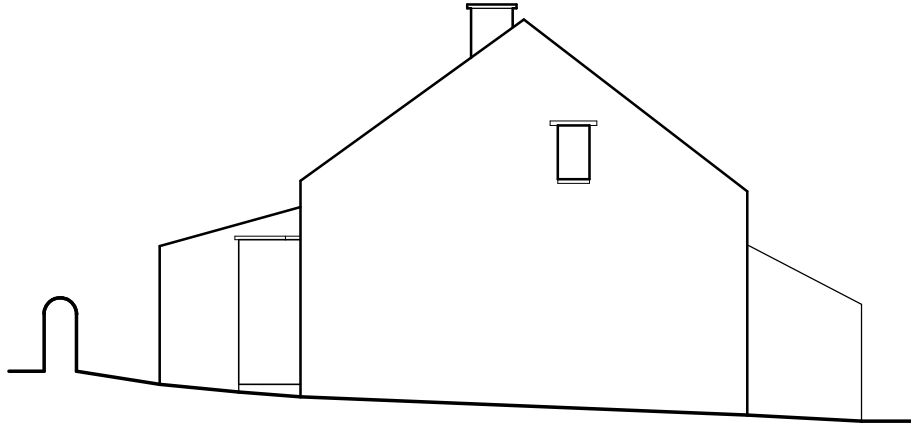


SIDE ELEVATION

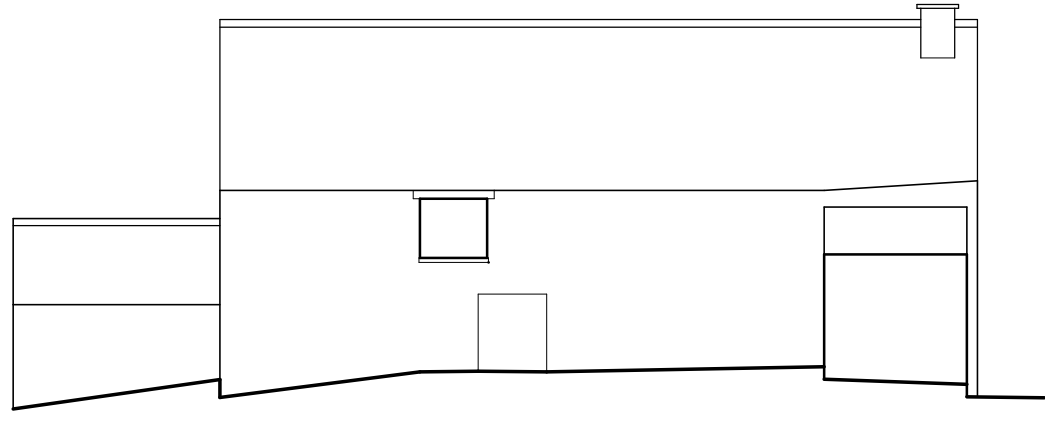


REAR ELEVATION

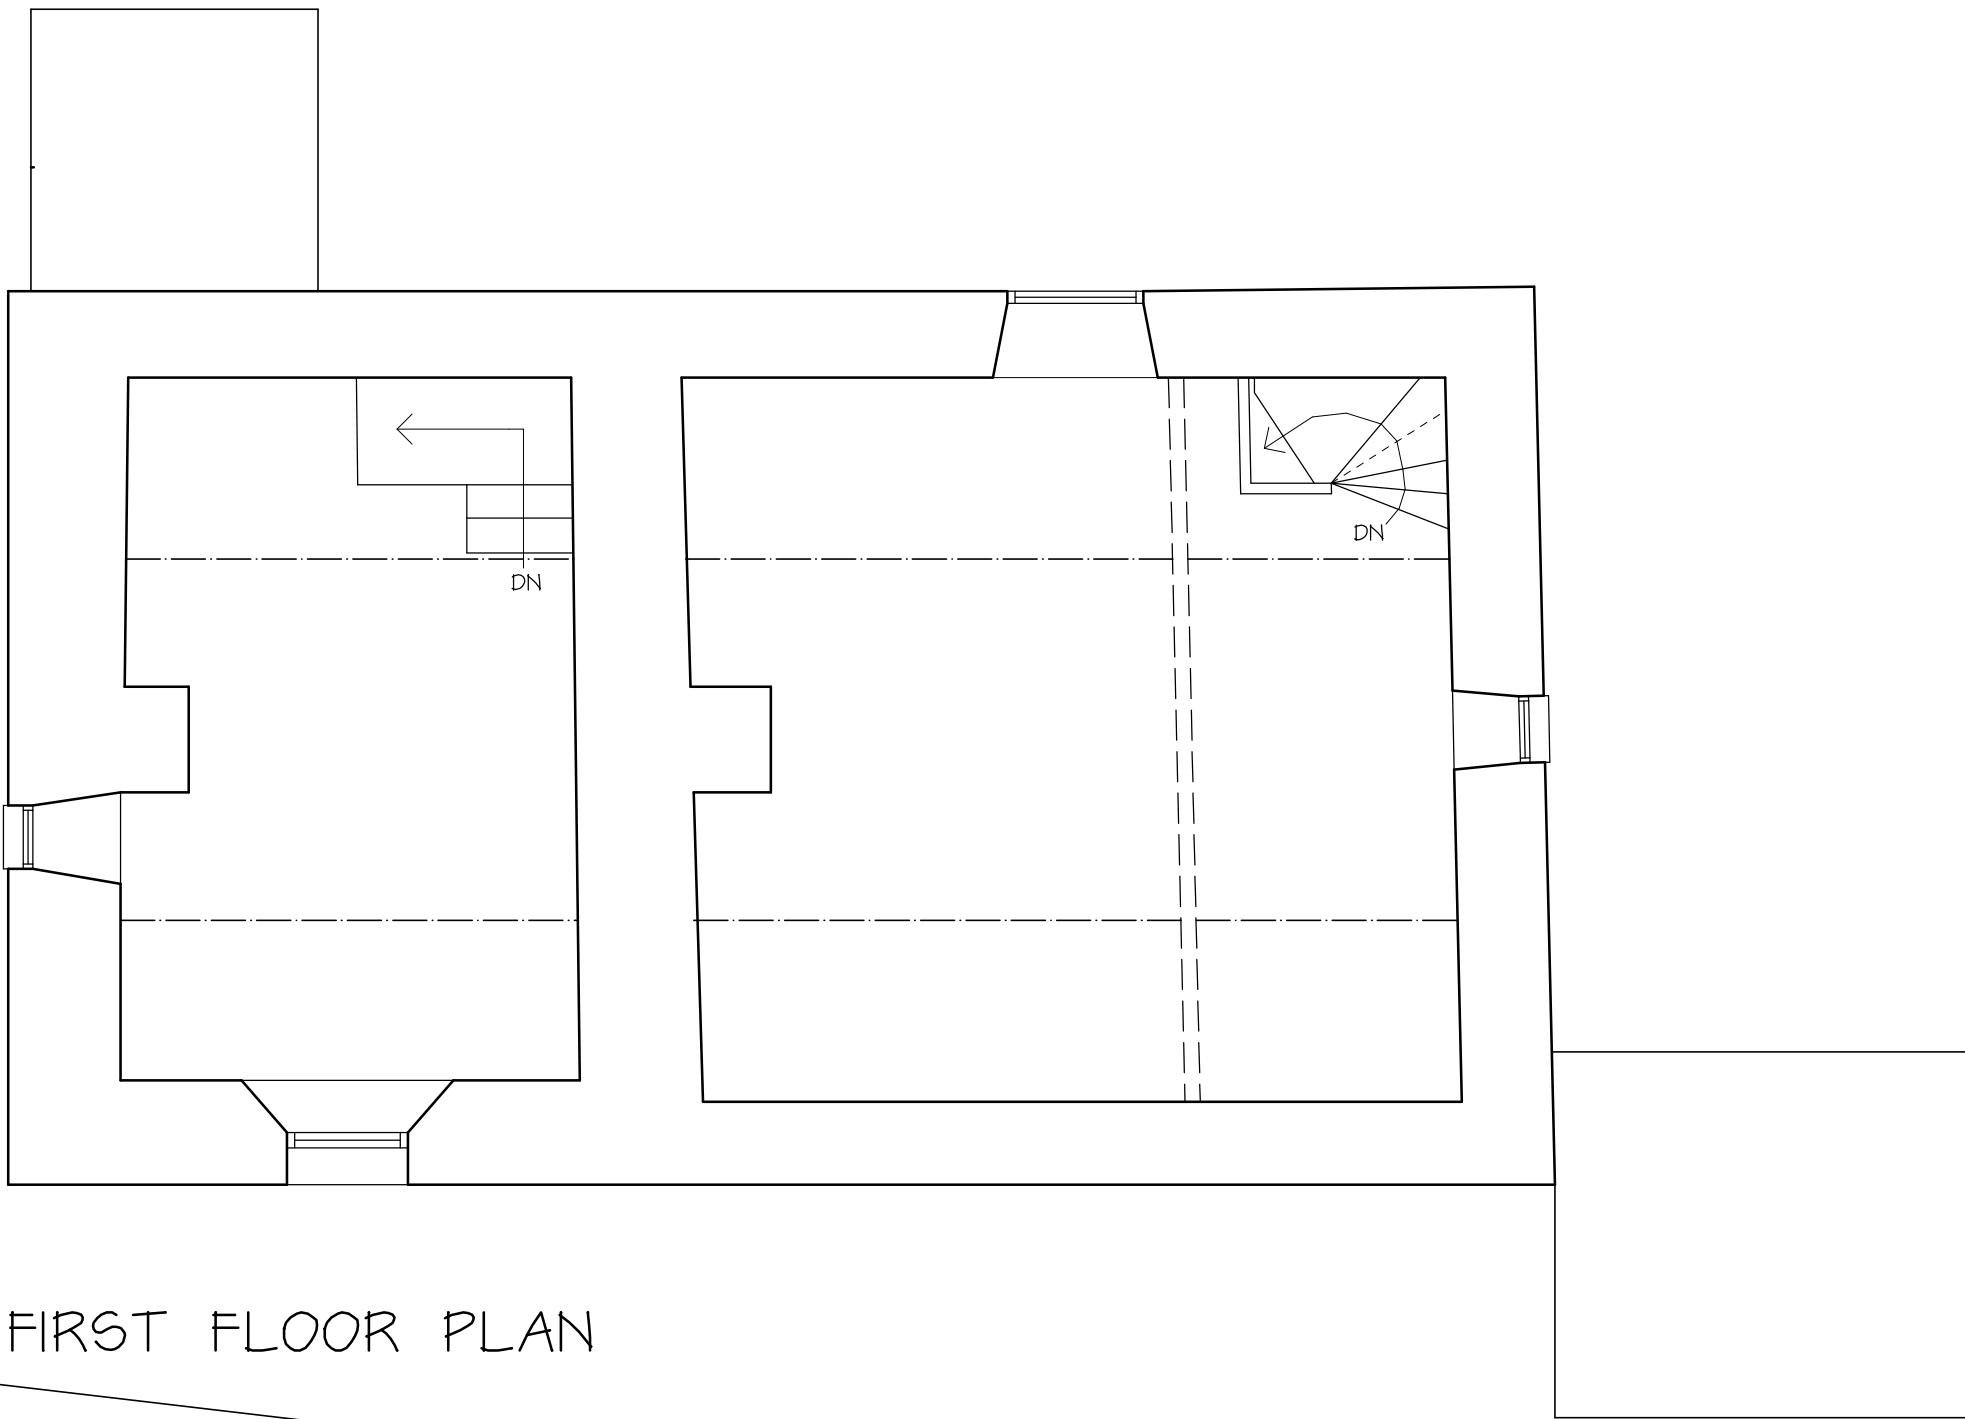

FIRST FLOOR PLAN

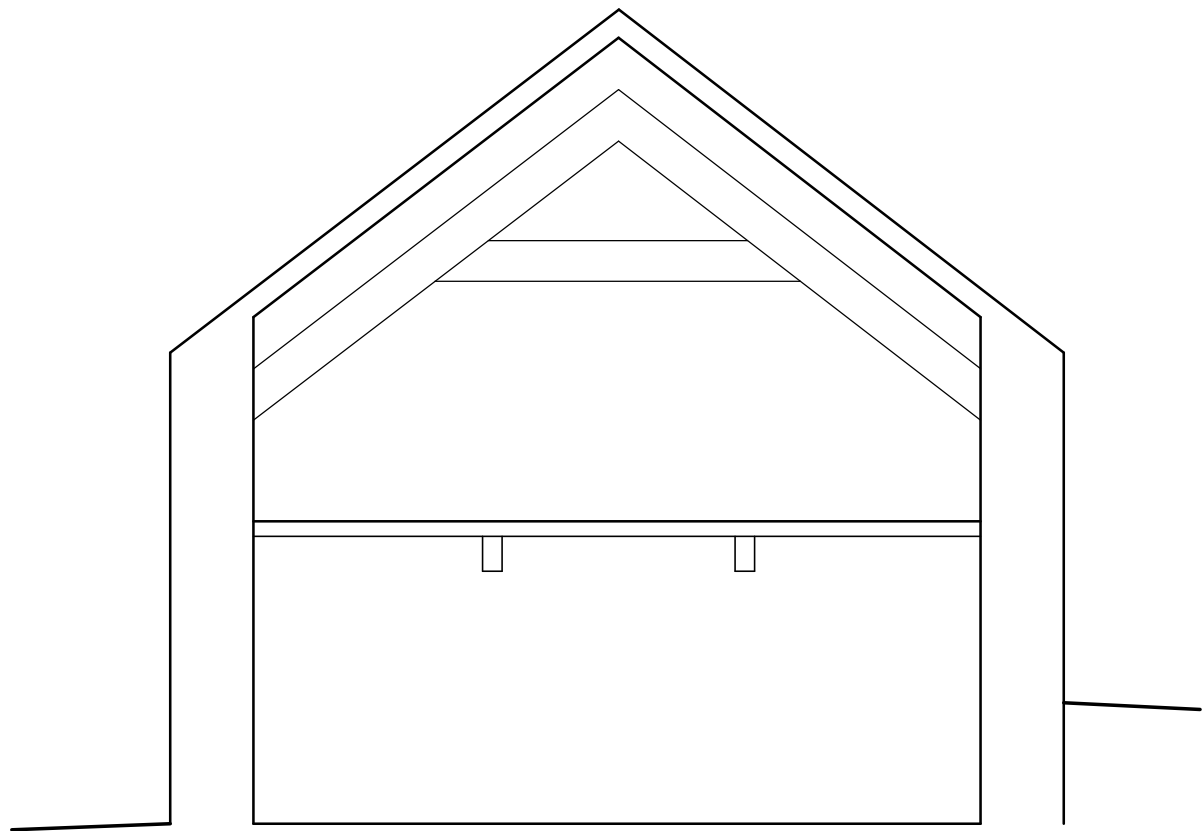

SECTION A-A

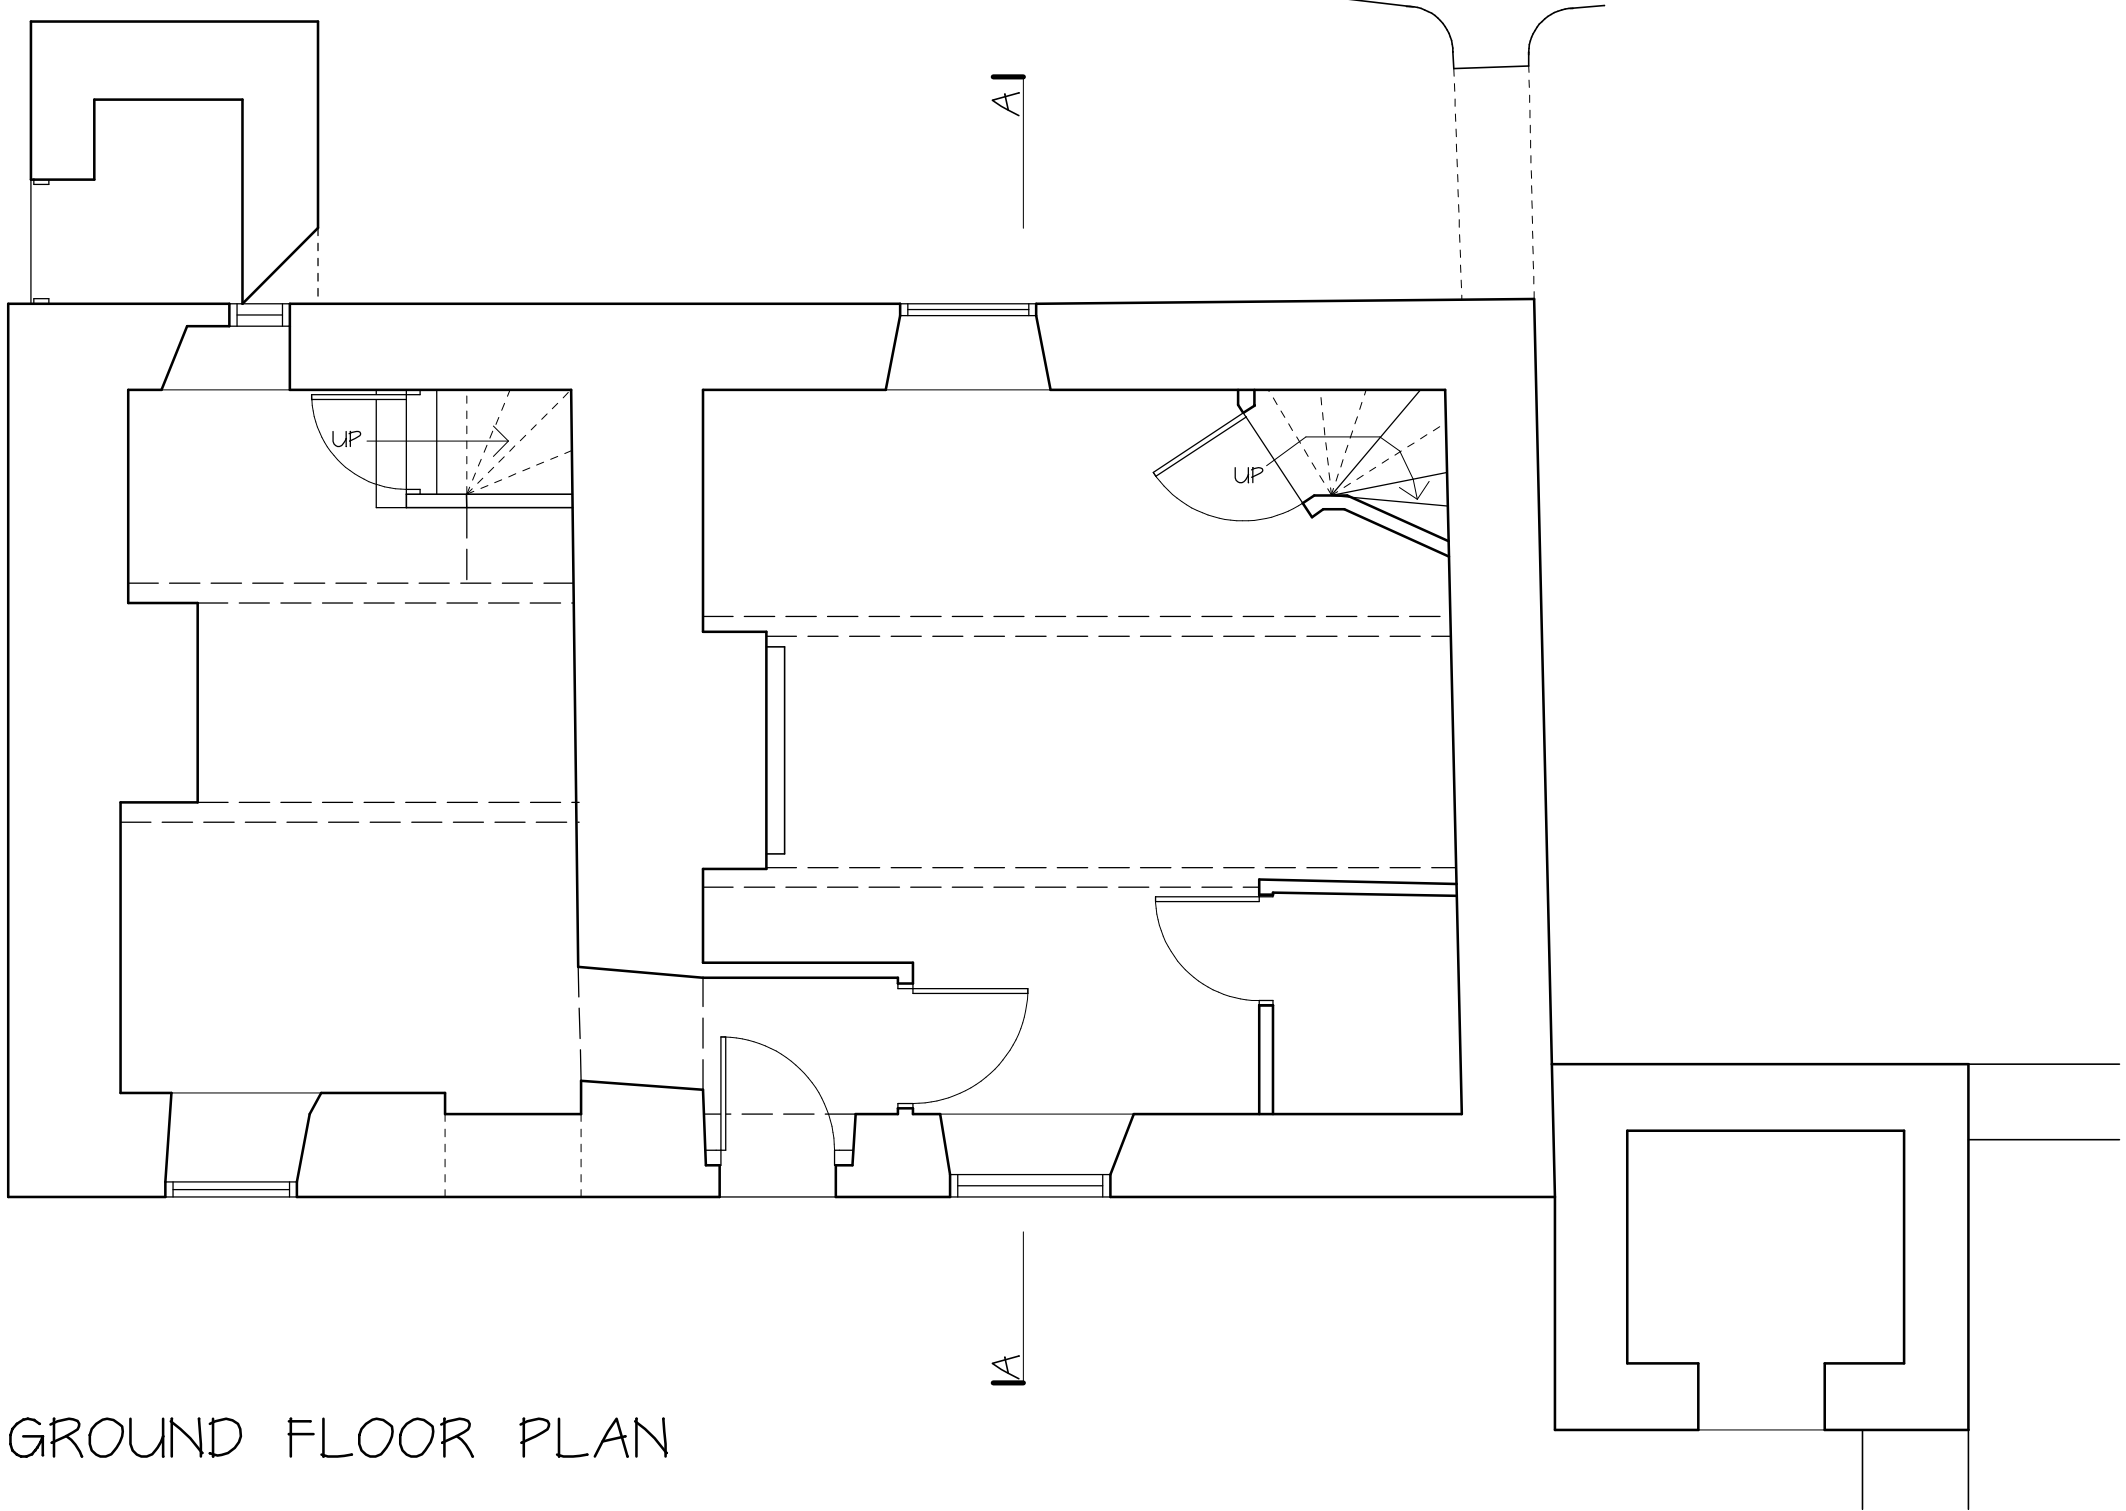

GROUND FLOOR PLAN

project
PROPOSED REFURBISHMENT &
EXTENSION TO DWELLING

address
85/87 GREEN LANE
BUXTON

for
MRS D BENNETT

title
EXISTING PLANS &
ELEVATIONS of NO. 87

dwg no.
1835-02

scale
1:50 & 1:100 on A1 Sheet

date
APRIL 2019