

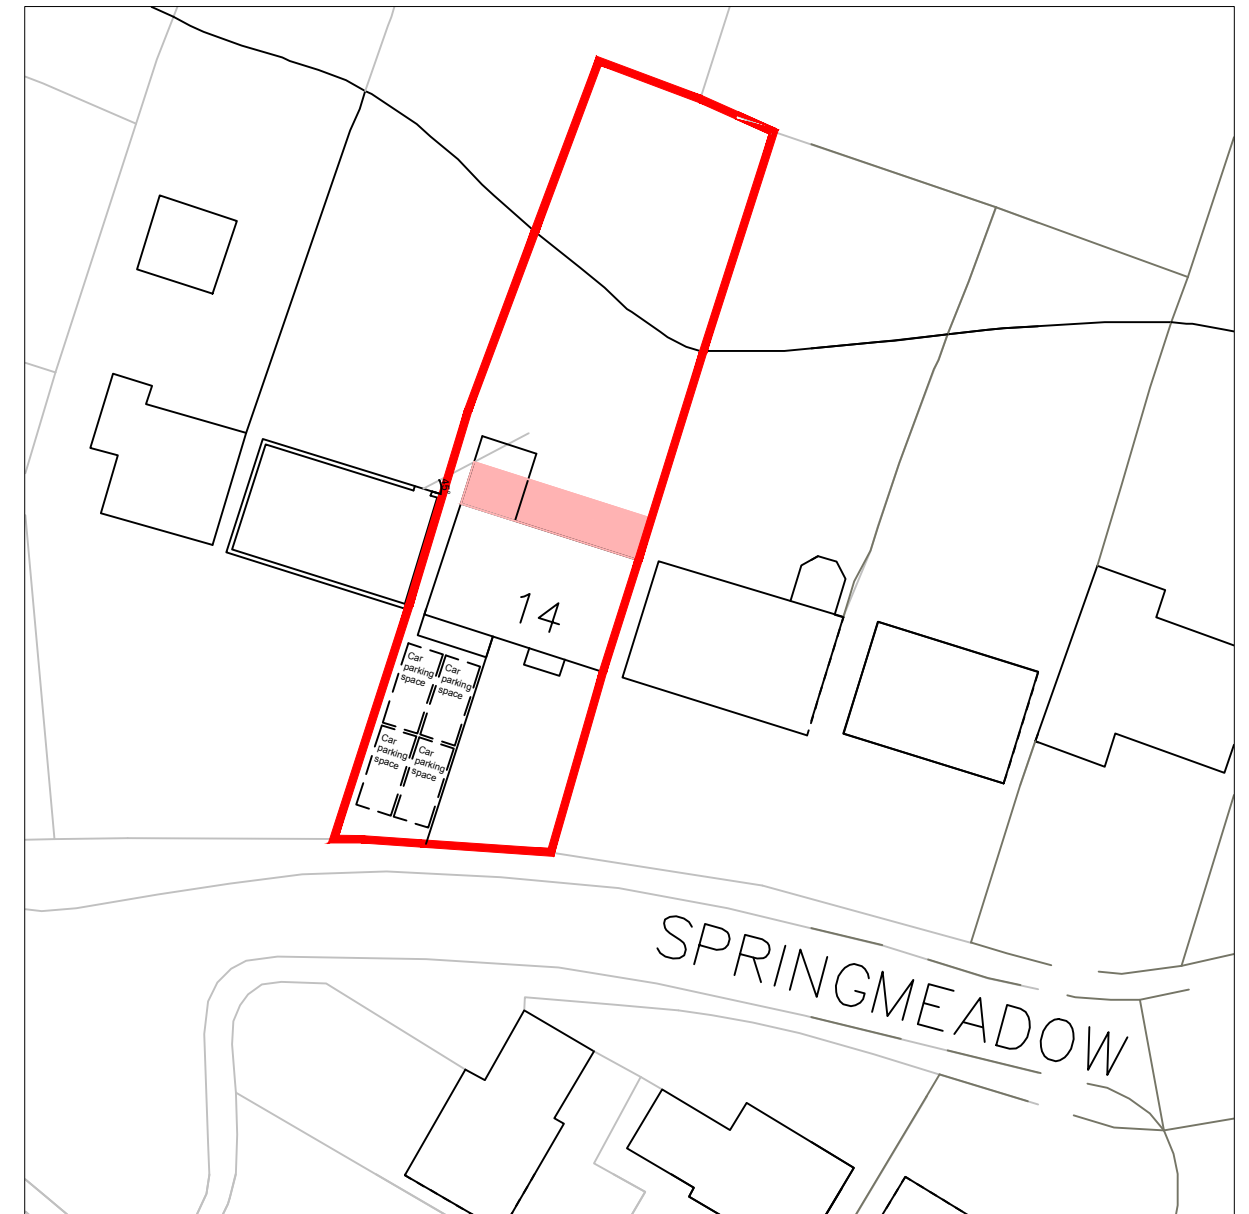


 

Location Plan
Scale 1:1250

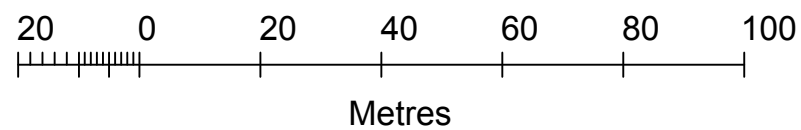

Site Plan
Scale 1:500

- Red line boundary
- Area of proposal



Address:
Mr & Mrs Pryce
14 Springmeadow, Charlesworth, Glossop,
Derbyshire SK13 5HP

Project:
First floor rear extension over existing extension
and single storey rear extension to create open
plan kitchen and living space and partial garage
conversion

Title:
Location Plan

Scale: 1:1250 & 1:500 @ A3

Drawn: C.K. Date: June 2026

Project no.: 3404 Drawing no.: 3404-005

PLANMART LIMITED
9, GEORGE STREET, GLOSSOP,
DERBYSHIRE SK13 8AY.
TEL: 01457 863153