




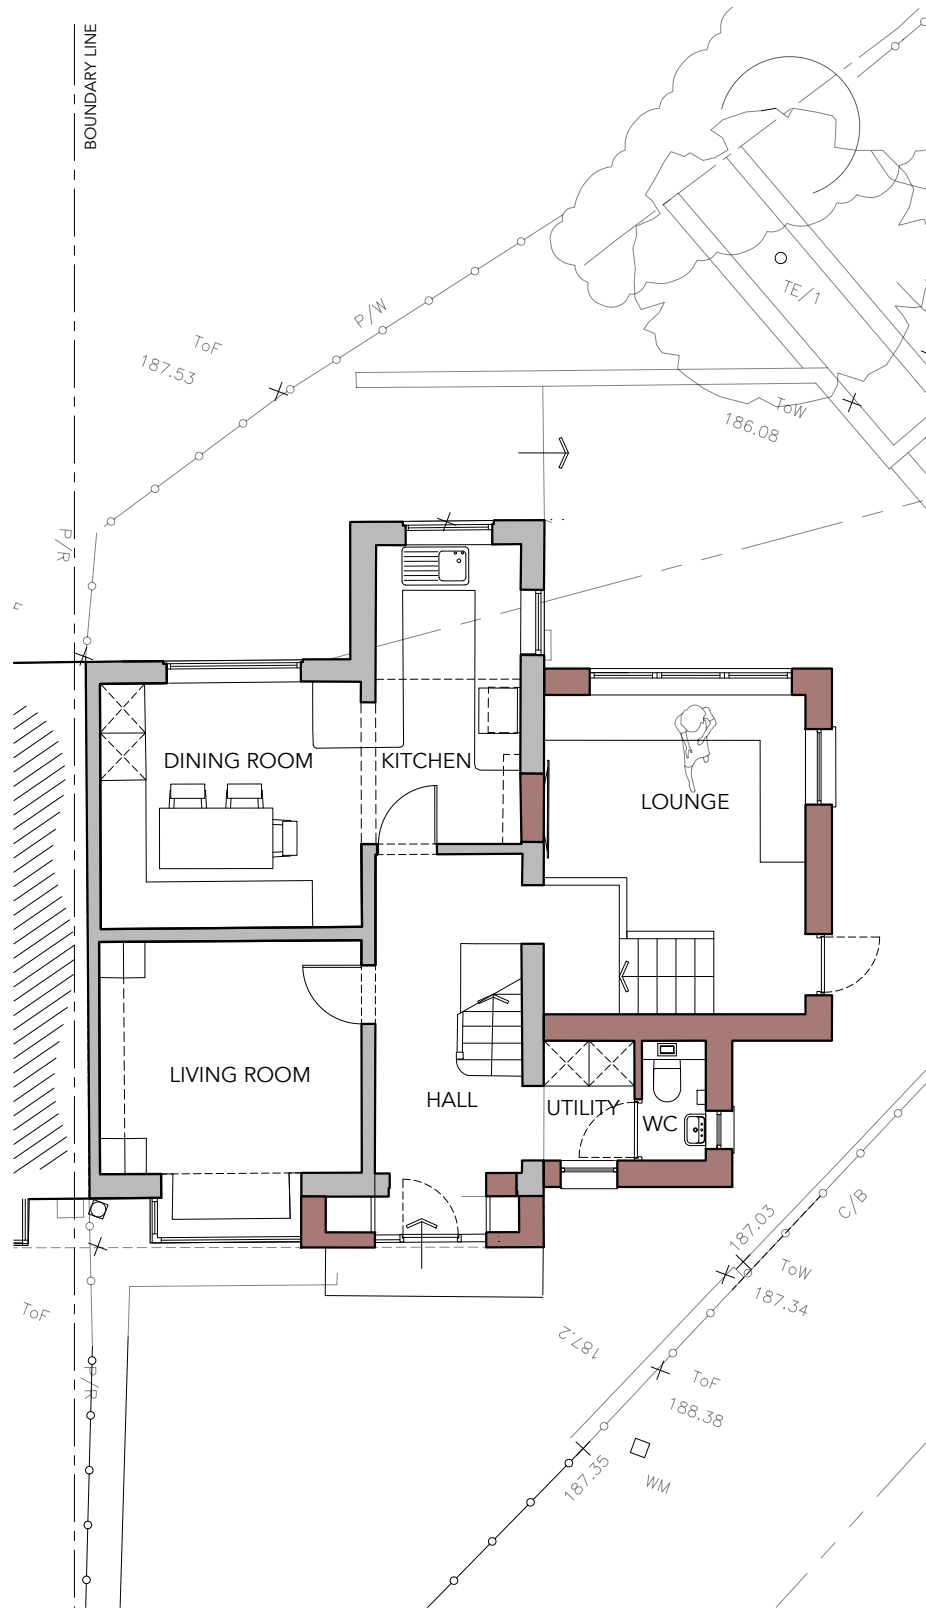

GROUND FLOOR PLAN

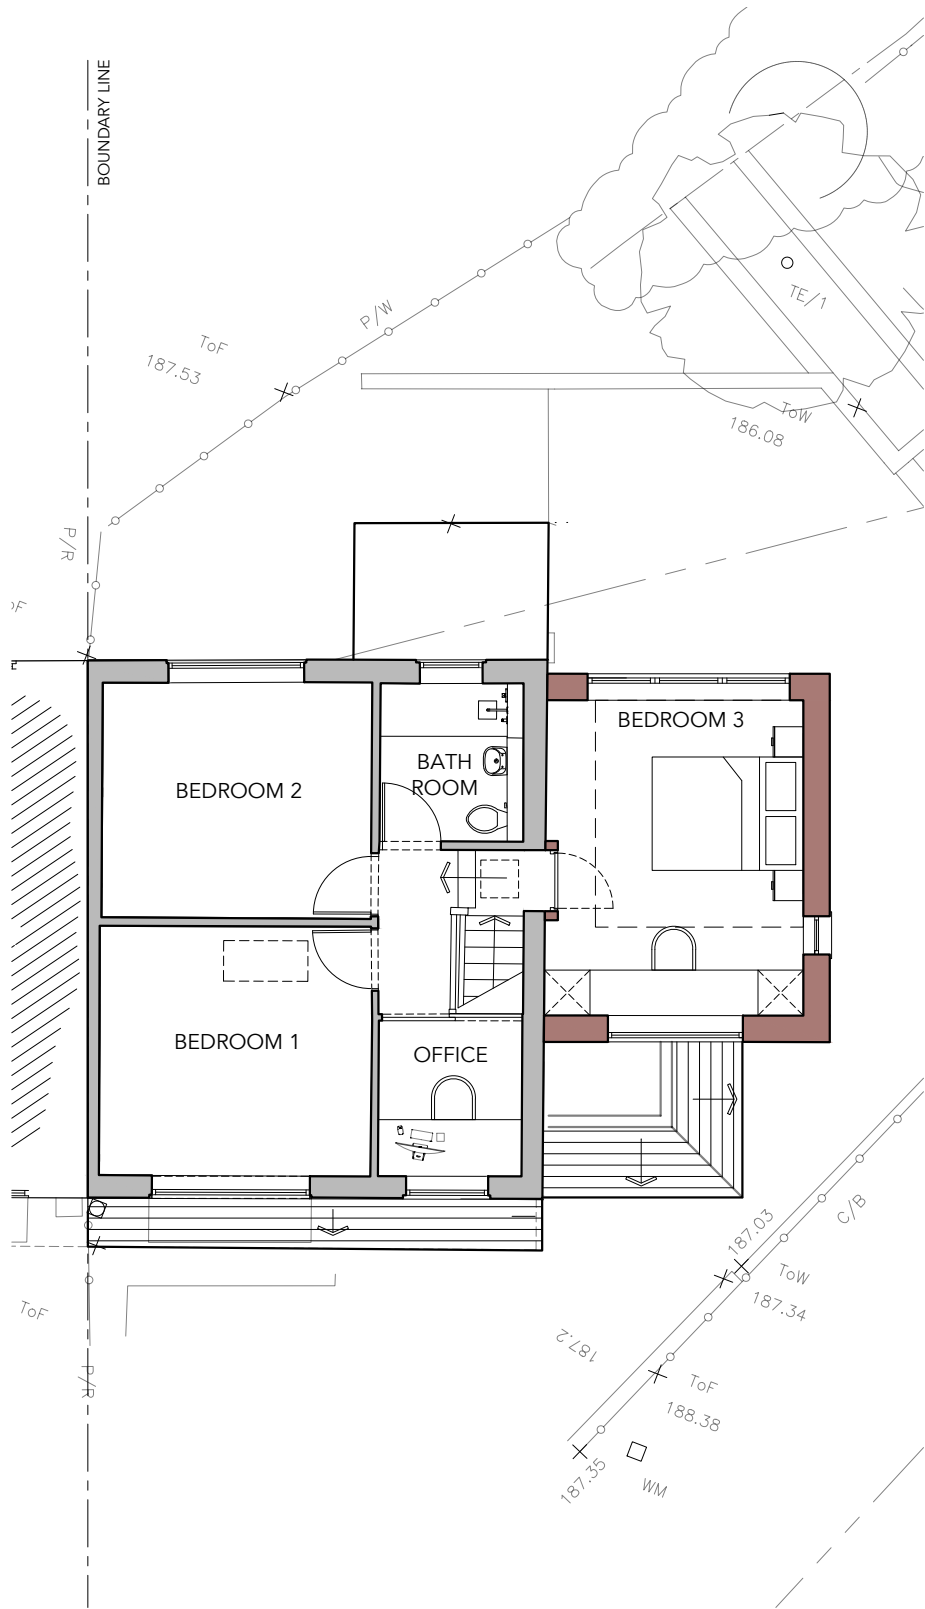

FIRST FLOOR PLAN

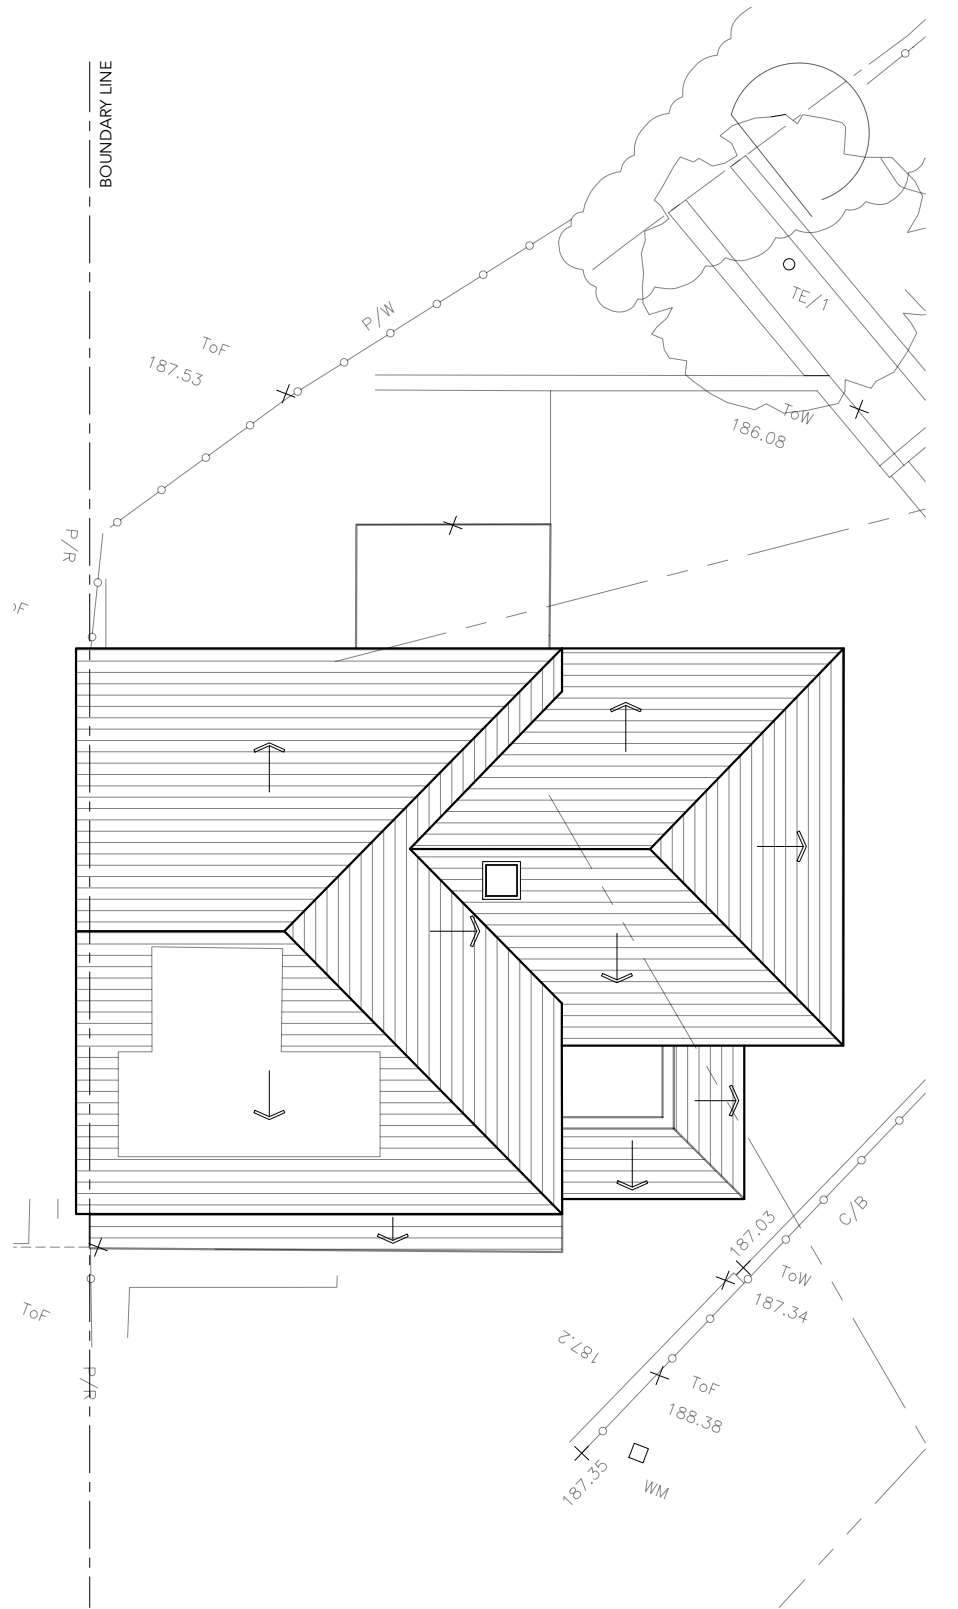

ROOF PLAN



Hamer Way Architects,
The Kathleen Roylance Buildings
90 - 92 Waters Green, Macclesfield,
Cheshire, SK11 6LF

w/ www.hamerway.co.uk
e/ hello@hamerway.co.uk
t/ 01625 470028

This drawing and or the building works depicted are the copyright of
Hamer Way and may not be reproduced or amended except by
written permission. No liability will be accepted for amendments made
by others. All site dimensions shall be verified by the contractor onsite
prior to work commencing.

© 2025 Hamer Way Ltd trading as Hamer Way Architects

Drawing Location
1 Park Crescent, Furness Vale, High Peak, SK23 7PU

Drawing Title
Proposed Floor Plans

Drawing Number
25 012_01_002

Drawing Status
FOR PLANNING

Revision Status
Rev B

Date Issued
July 2026

Drawn by:
ET

Checked by:
SW

Drawing Scale
1:100@A3

Drawing Scale Bar
0 1m 2m 4m

Drawing North

NOTES

Existing Walls
Proposed New Walls
Existing Walls to be demolished

REVISIONS			
Rev	Note	Date	By
A	Revised design	10.07.26	ET
B	Revised design	20.07.26	ET