


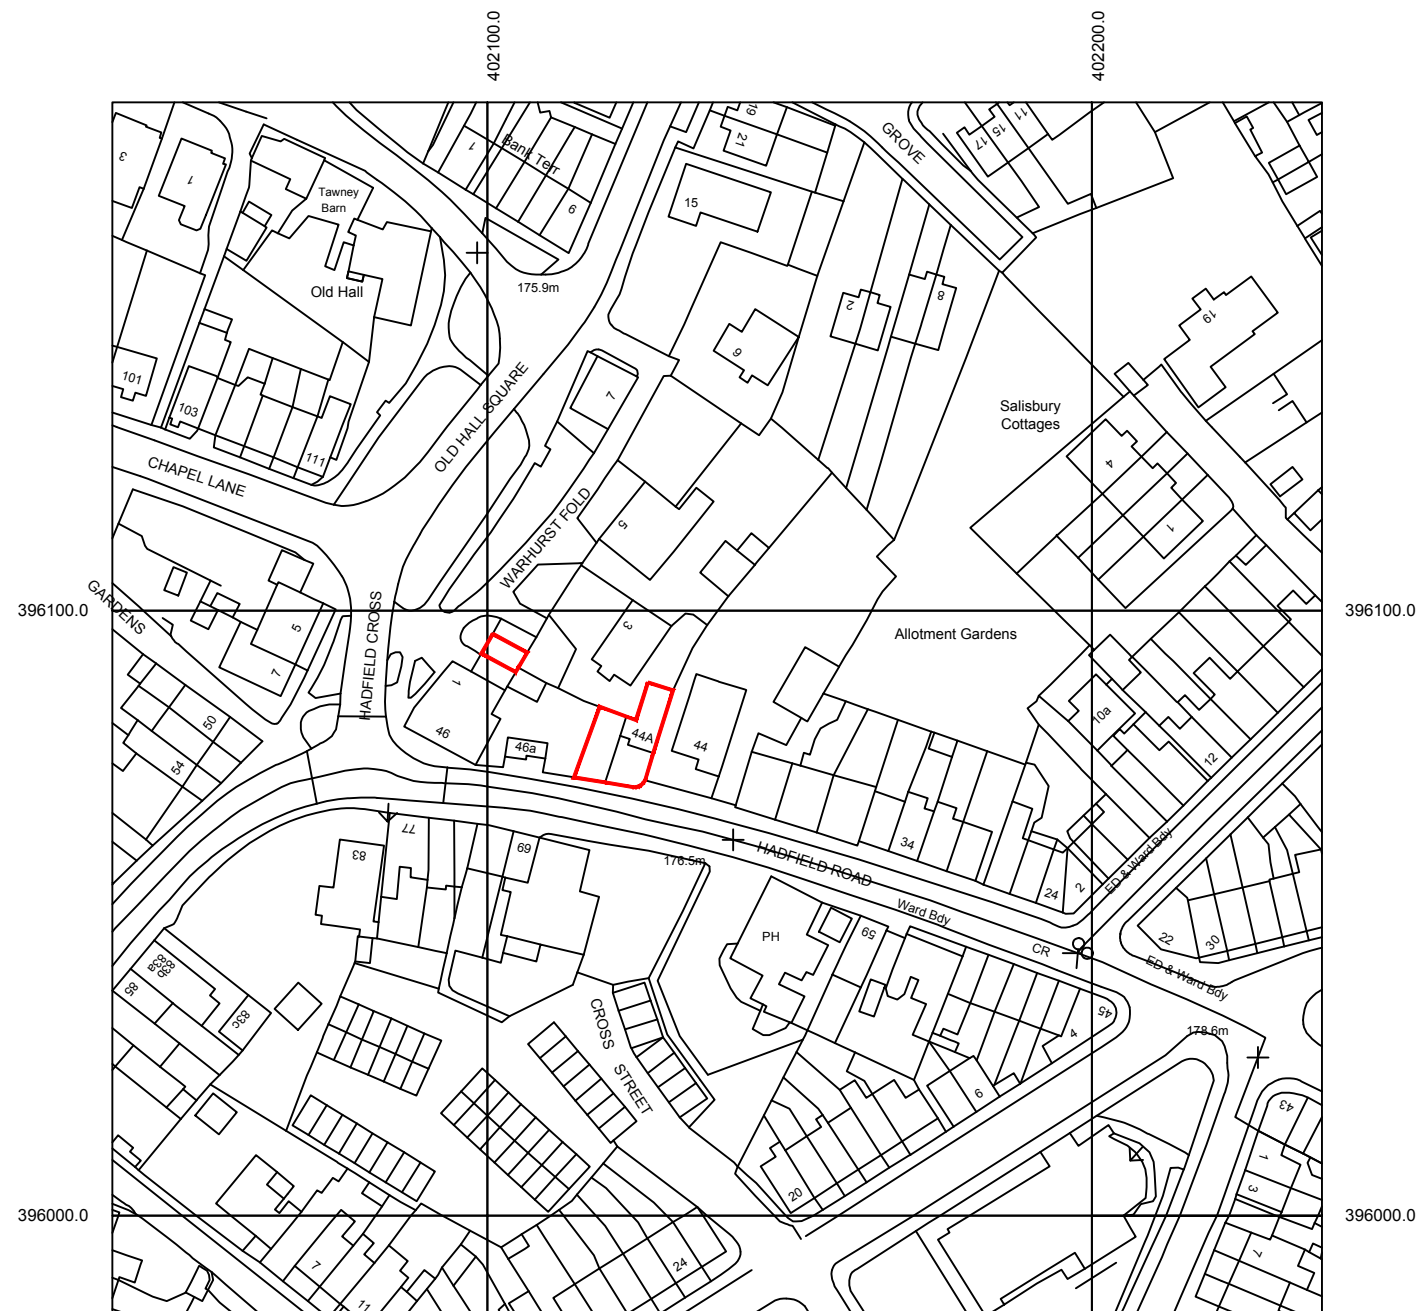


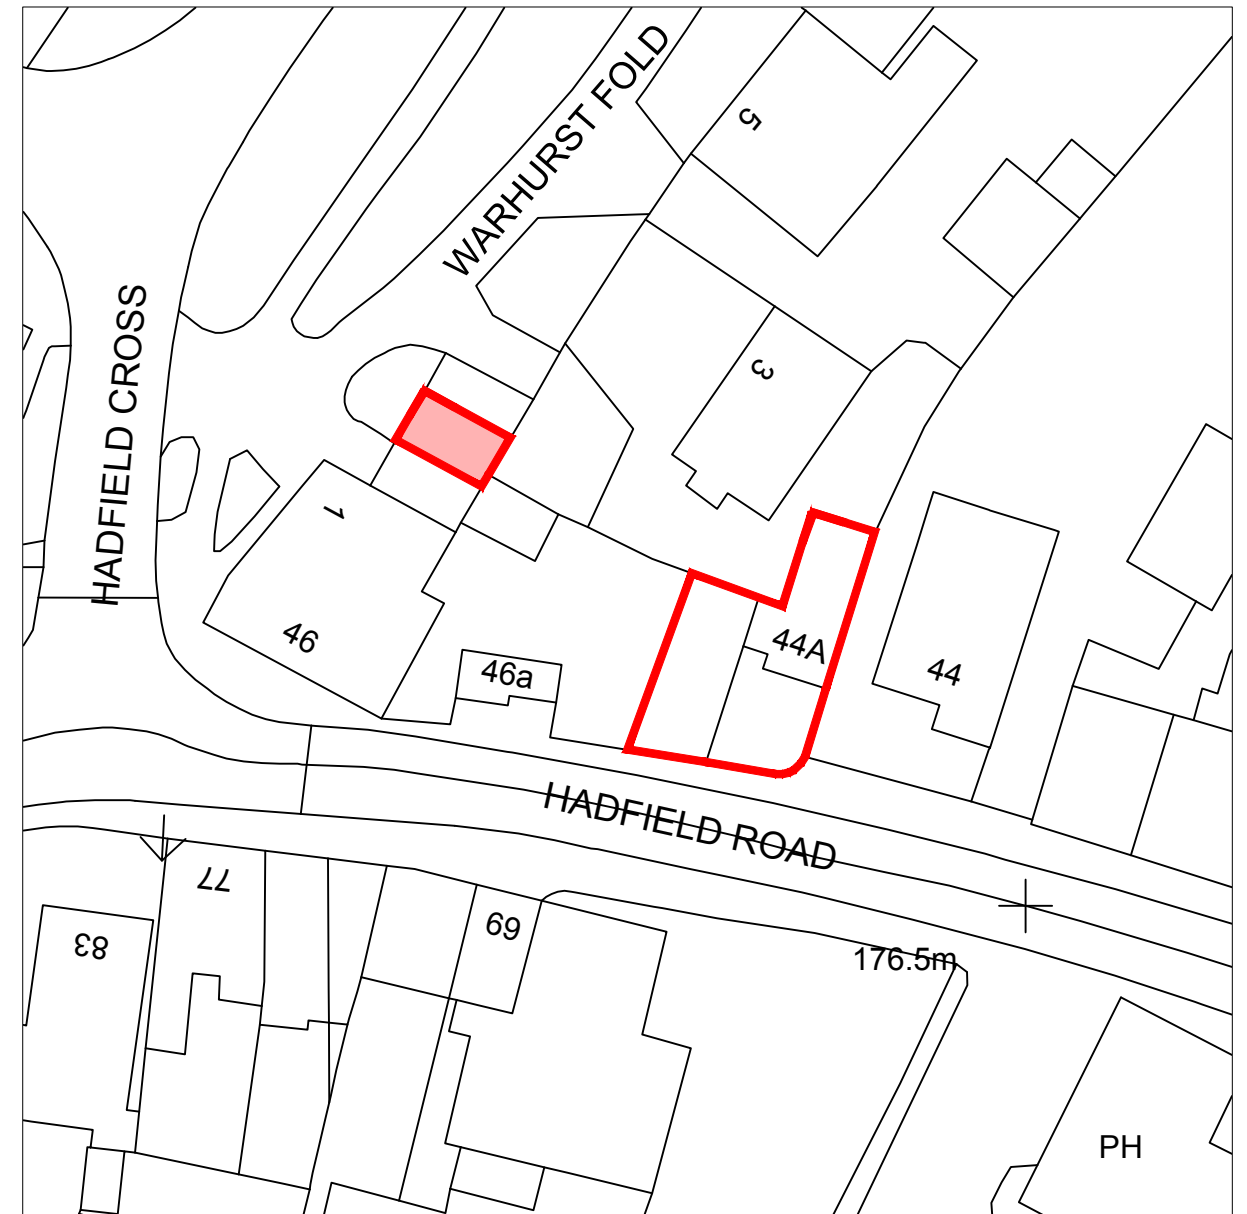

Location Plan
Scale 1:1250

 

Site Plan
Scale 1:500

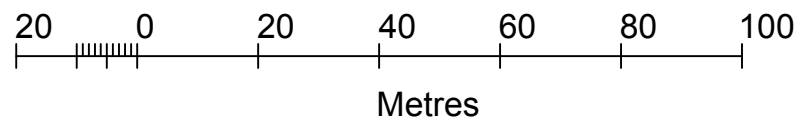

Area of proposal



Red line boundary



Address:

Mr Clive Dewsnap,
44A Hadfield Road, Hadfield, Derbyshire,
SK13 1NR

Project:

Divide the existing garage into two units and add
new garage access door

Title:

Location Plan

Scale: 1:1250 & 1:500 @ A3

Drawn:

C.K.

Date:

July 2026

Project no.:

3411

Drawing no.:

3411-003

PLANMART LIMITED
9, GEORGE STREET, GLOSSOP,
DERBYSHIRE SK13 8AY.
TEL: 01457 863153