



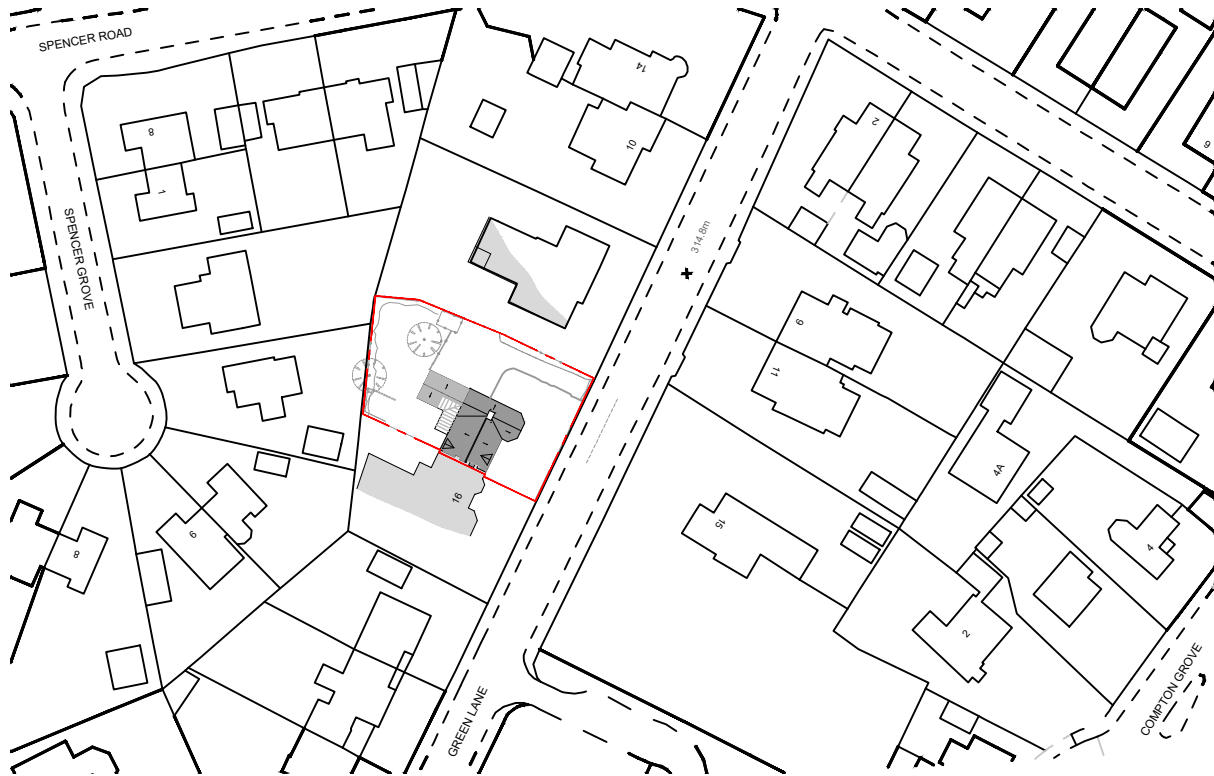

Existing Site Plan
Scale 1:1250



Proposed Site Plan
Scale 1:1250

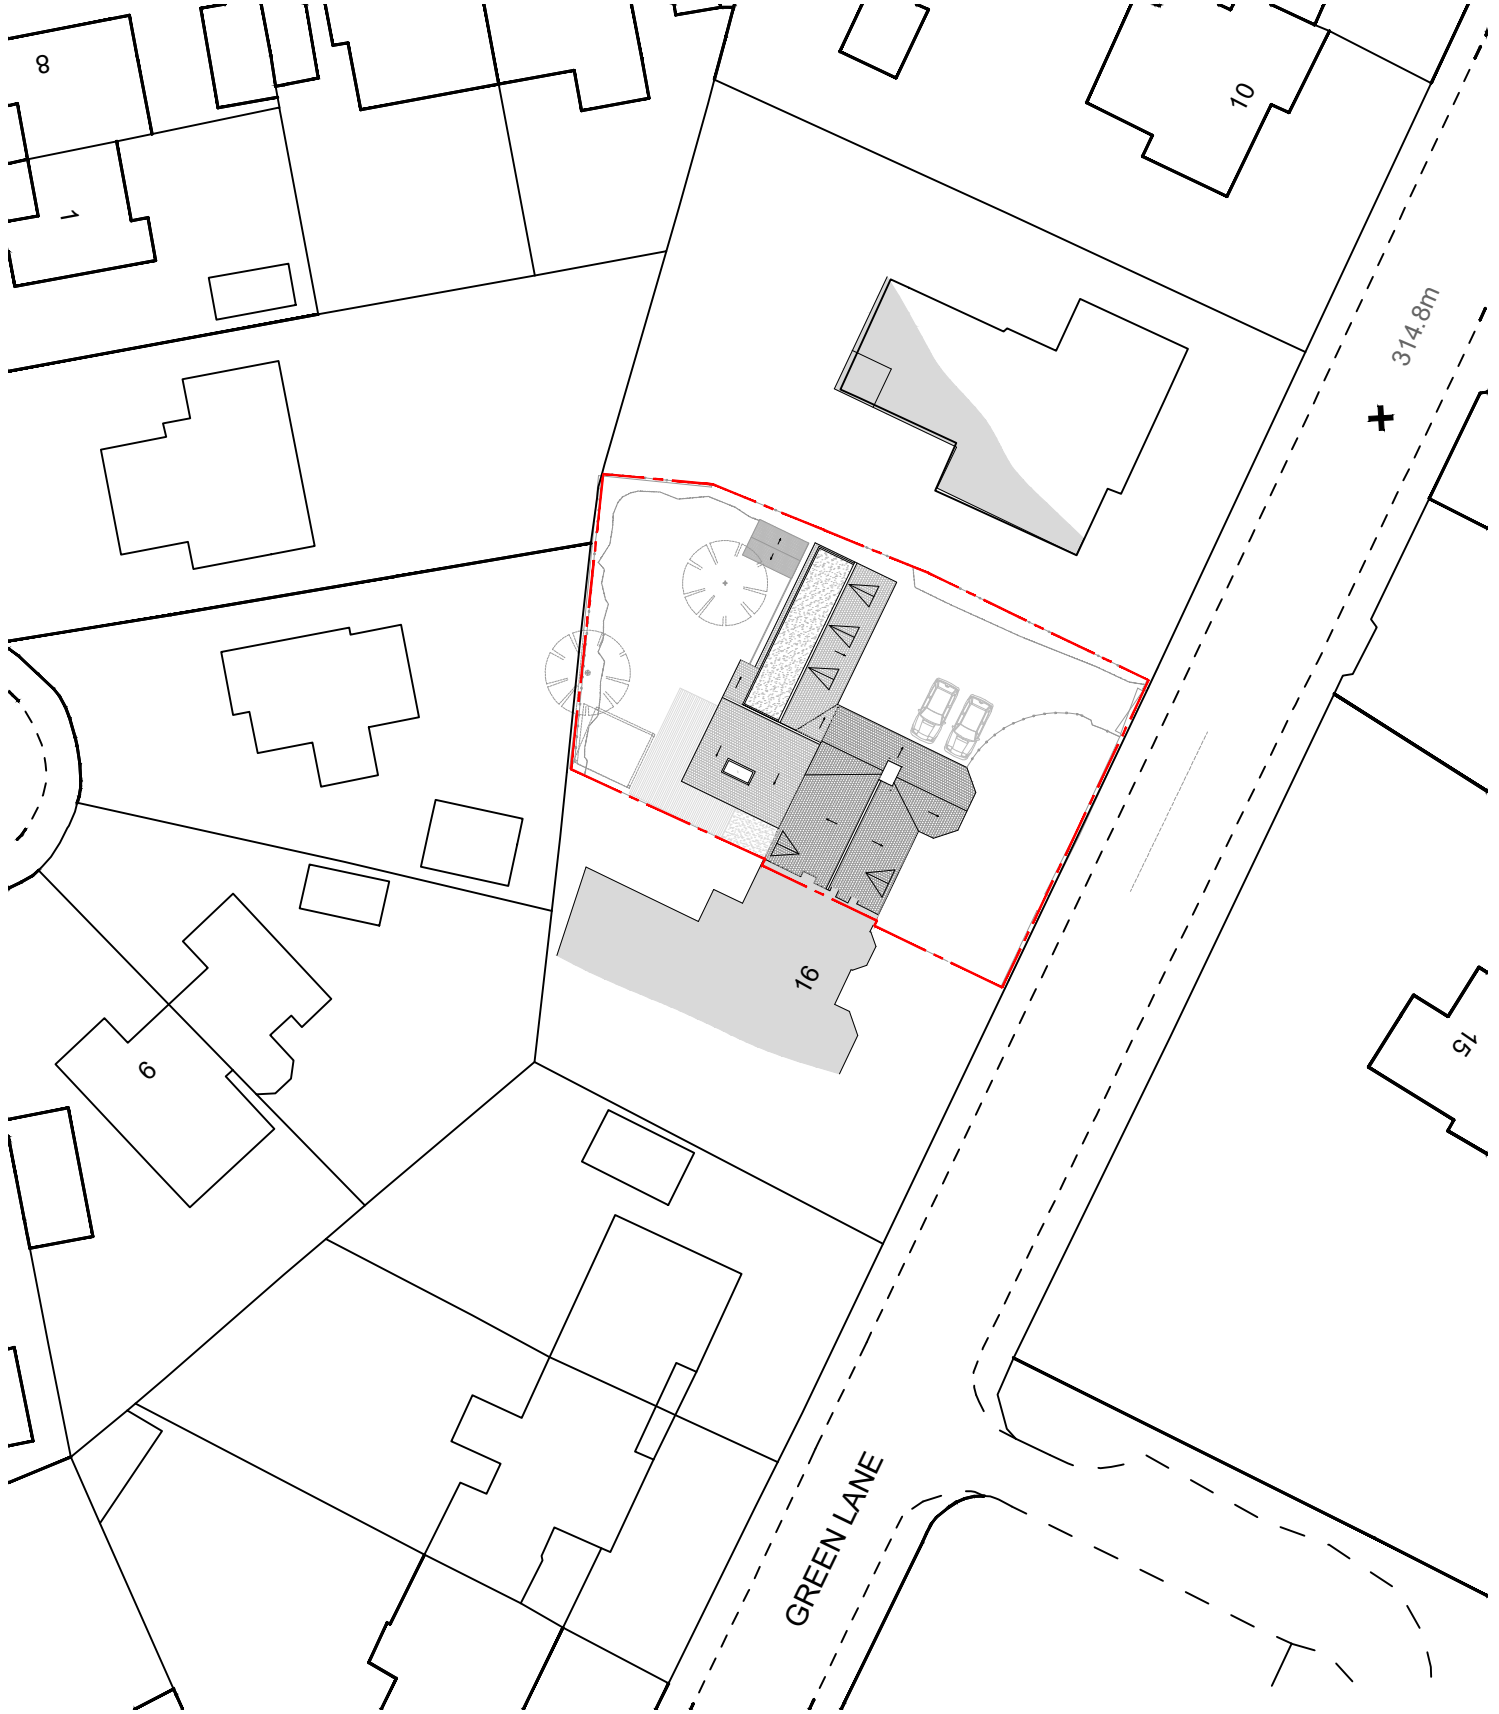

Proposed Site Plan
Scale 1:500

1. Drawing to be used for the status indicated only
2. All dimensions and setting out shall be checked and confirmed and any discrepancies to be reported to the Architect prior to commencement of any work
3. All work and materials to be in accordance with current statutory legislation, relevant codes of practice and British Standards
4. Drawing to be read in accordance with relevant consultants and sub-contractors drawings and specifications
5. This drawing is the property of Joe&Co. Architects Ltd and is not to be used in whole or in part without written consent




scale 1:1250



scale 1:500

key plan:

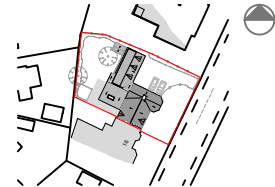

project:
14 Green Lane

client:
Private Client

scale: 1:1250 sheet: A3 date: July 2026

title:
Location Plan

drawing status: Planning drawn by: RC checked by: JD

drawing no.: 2608-EX-050

Key:
Site Boundary

Joe&Co. Architects