



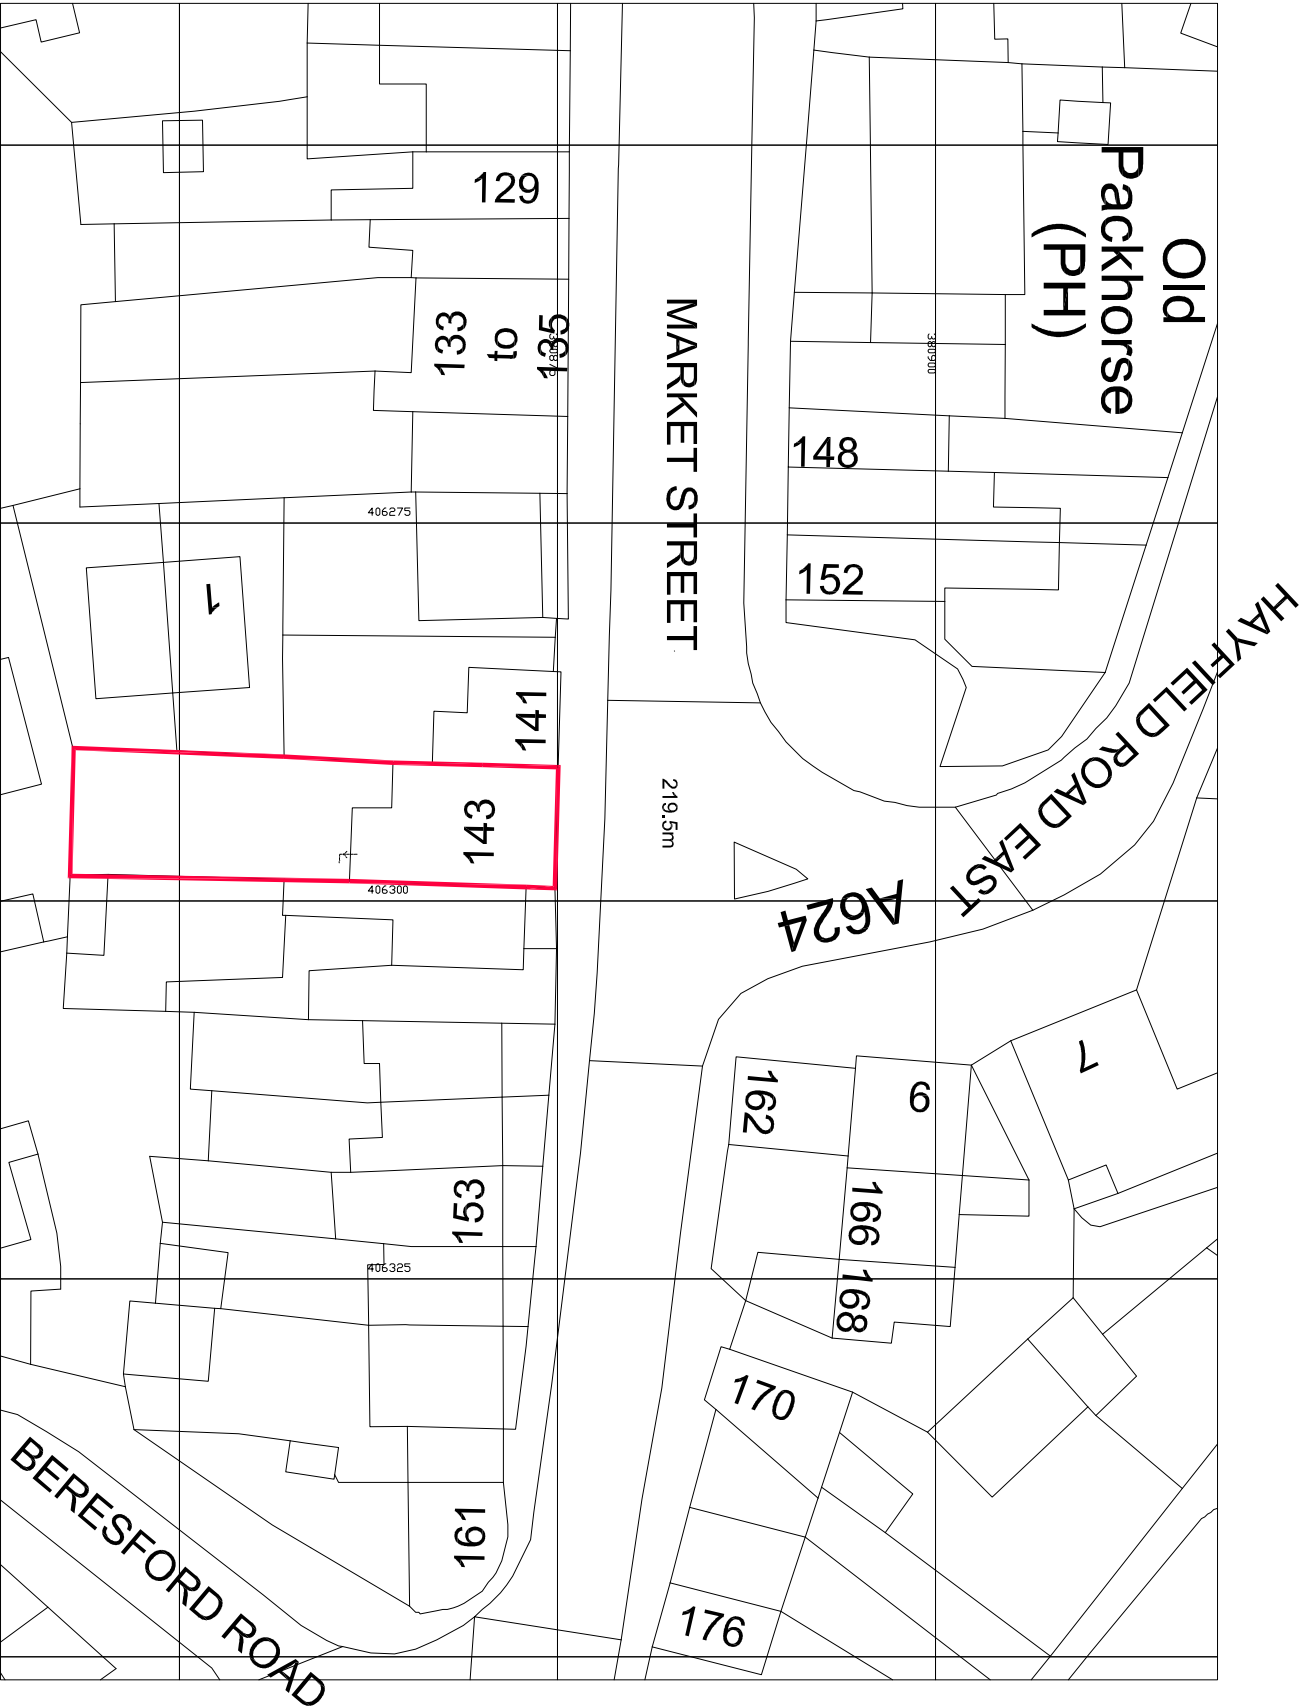

Ordnance Survey, (c) Crown Copyright 2026. All rights reserved. Licence number 100022432

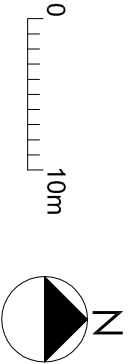

REVISIONS

DRAWN	FW	SCALE	AREA	SQ.M.
DATE	July 26	1:500		SQ.FT.
PROJECT Conversion of 6 Bed HMO to 7 Bed HMO at				
143 Market Street, Chapel-en-le-Frith				
CLIENT	Mr. M. Bennett			
TITLE	Existing and proposed site plan - no changes			



Residential Architecture Design and Planning
07875553825
www.wyliearchitecture.co.uk

DRAWING NUMBER	REV
02.01	A