


PLANNING

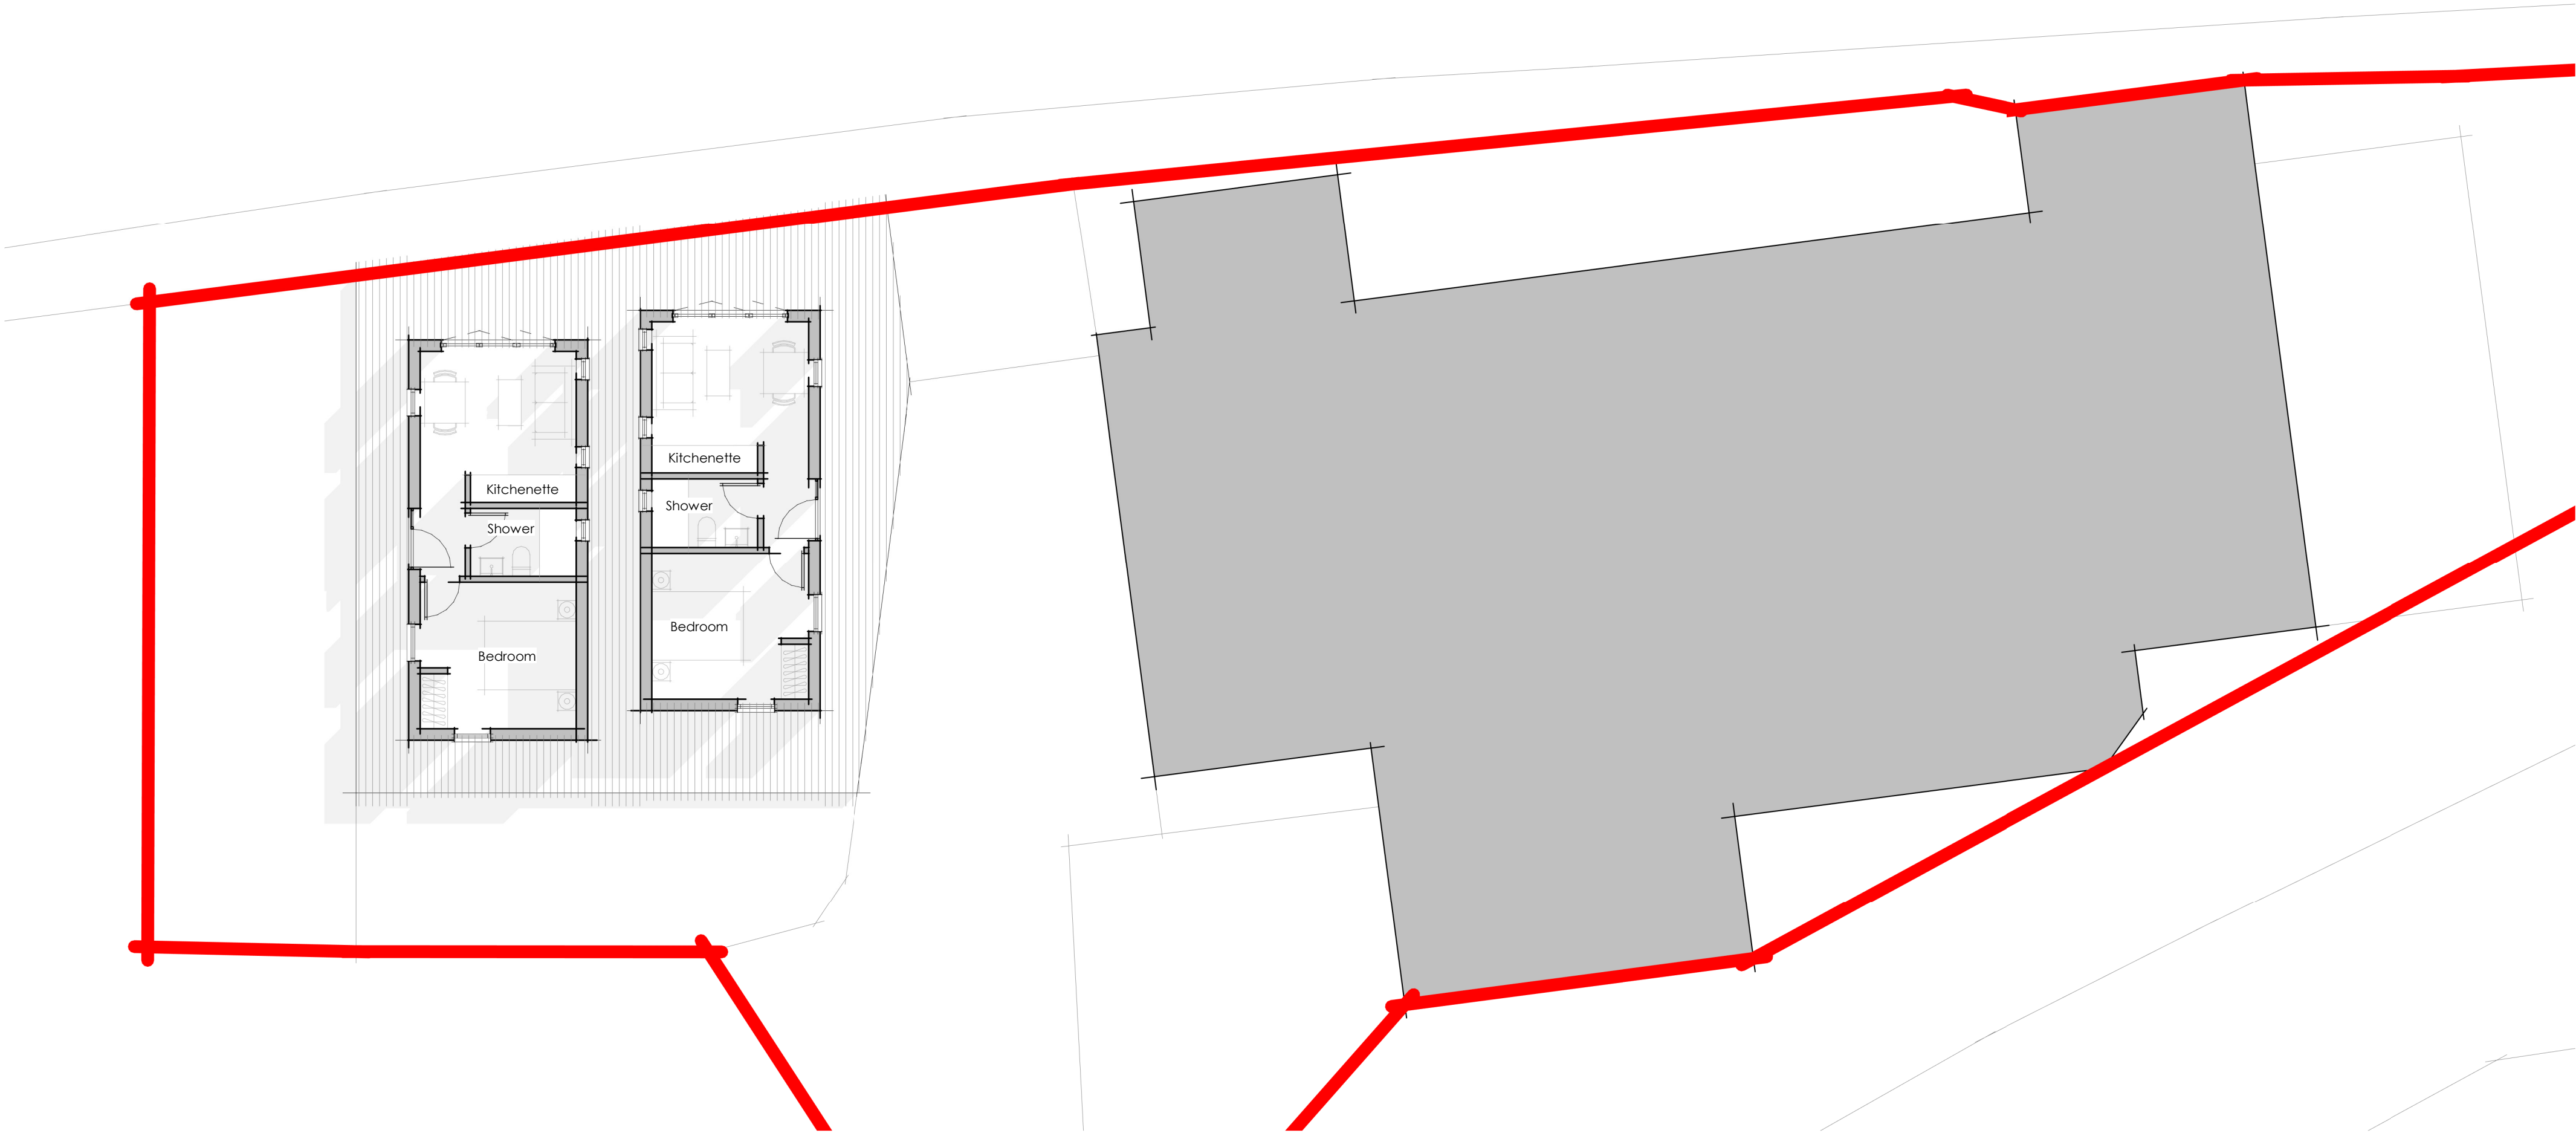


Log cabins_ground
1 : 100



Log cabins_Front Elevation
1 : 100




Log cabins_Side Elevation
1 : 100

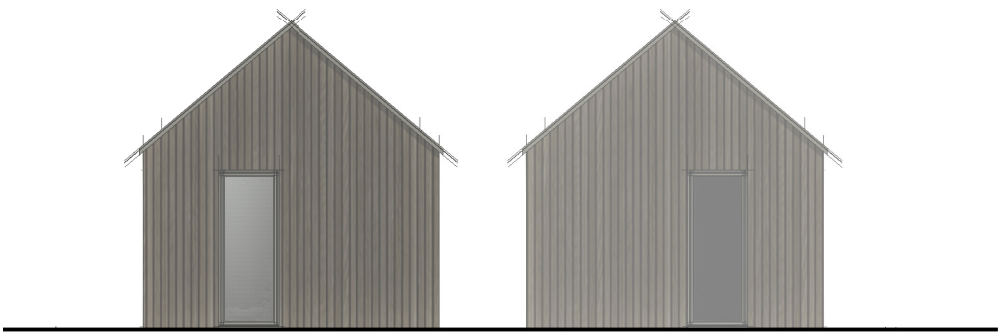

Log cabins_Rear Elevation
1 : 100



Log cabins_Side Elevation 2
1 : 100

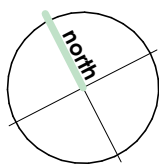

Job Number 2809

Revisions



WhiteBox
Architecture

RIBA Chartered Architects

studio@whiteboxarchitecture.com
www.whiteboxarchitecture.com

Knutsford, Cheshire 01565 754 500

Heswall, Wirral 0151 342 0591

Proposed cabins

As indicated@A1

Date Drawn Checked

07/17/26 JW IS

Drawing number Revision

100