


NOTES:			
Randfield Associates Ltd take no responsibility for any dimensions obtained by scaling from this drawing. If no dimension is shown the recipient must ascertain the dimension specifically from the Architect or by site measurement. Supplying this drawing in digital form is solely for convenience and no reliance may be placed on digital data. All data must be checked against hard copy. Dimensions must be checked on site. Any discrepancies must be reported to the Architect immediately. This drawing is copyright of Randfield Associates Ltd.			
A	SP	Amendments	20/08/2018
B	CAB	for planning application	13 Mar 19
.	.	.	.
.	.	.	.
.	.	.	.
.	.	.	.
REV:	BY:	DESCRIPTION:	DATE:



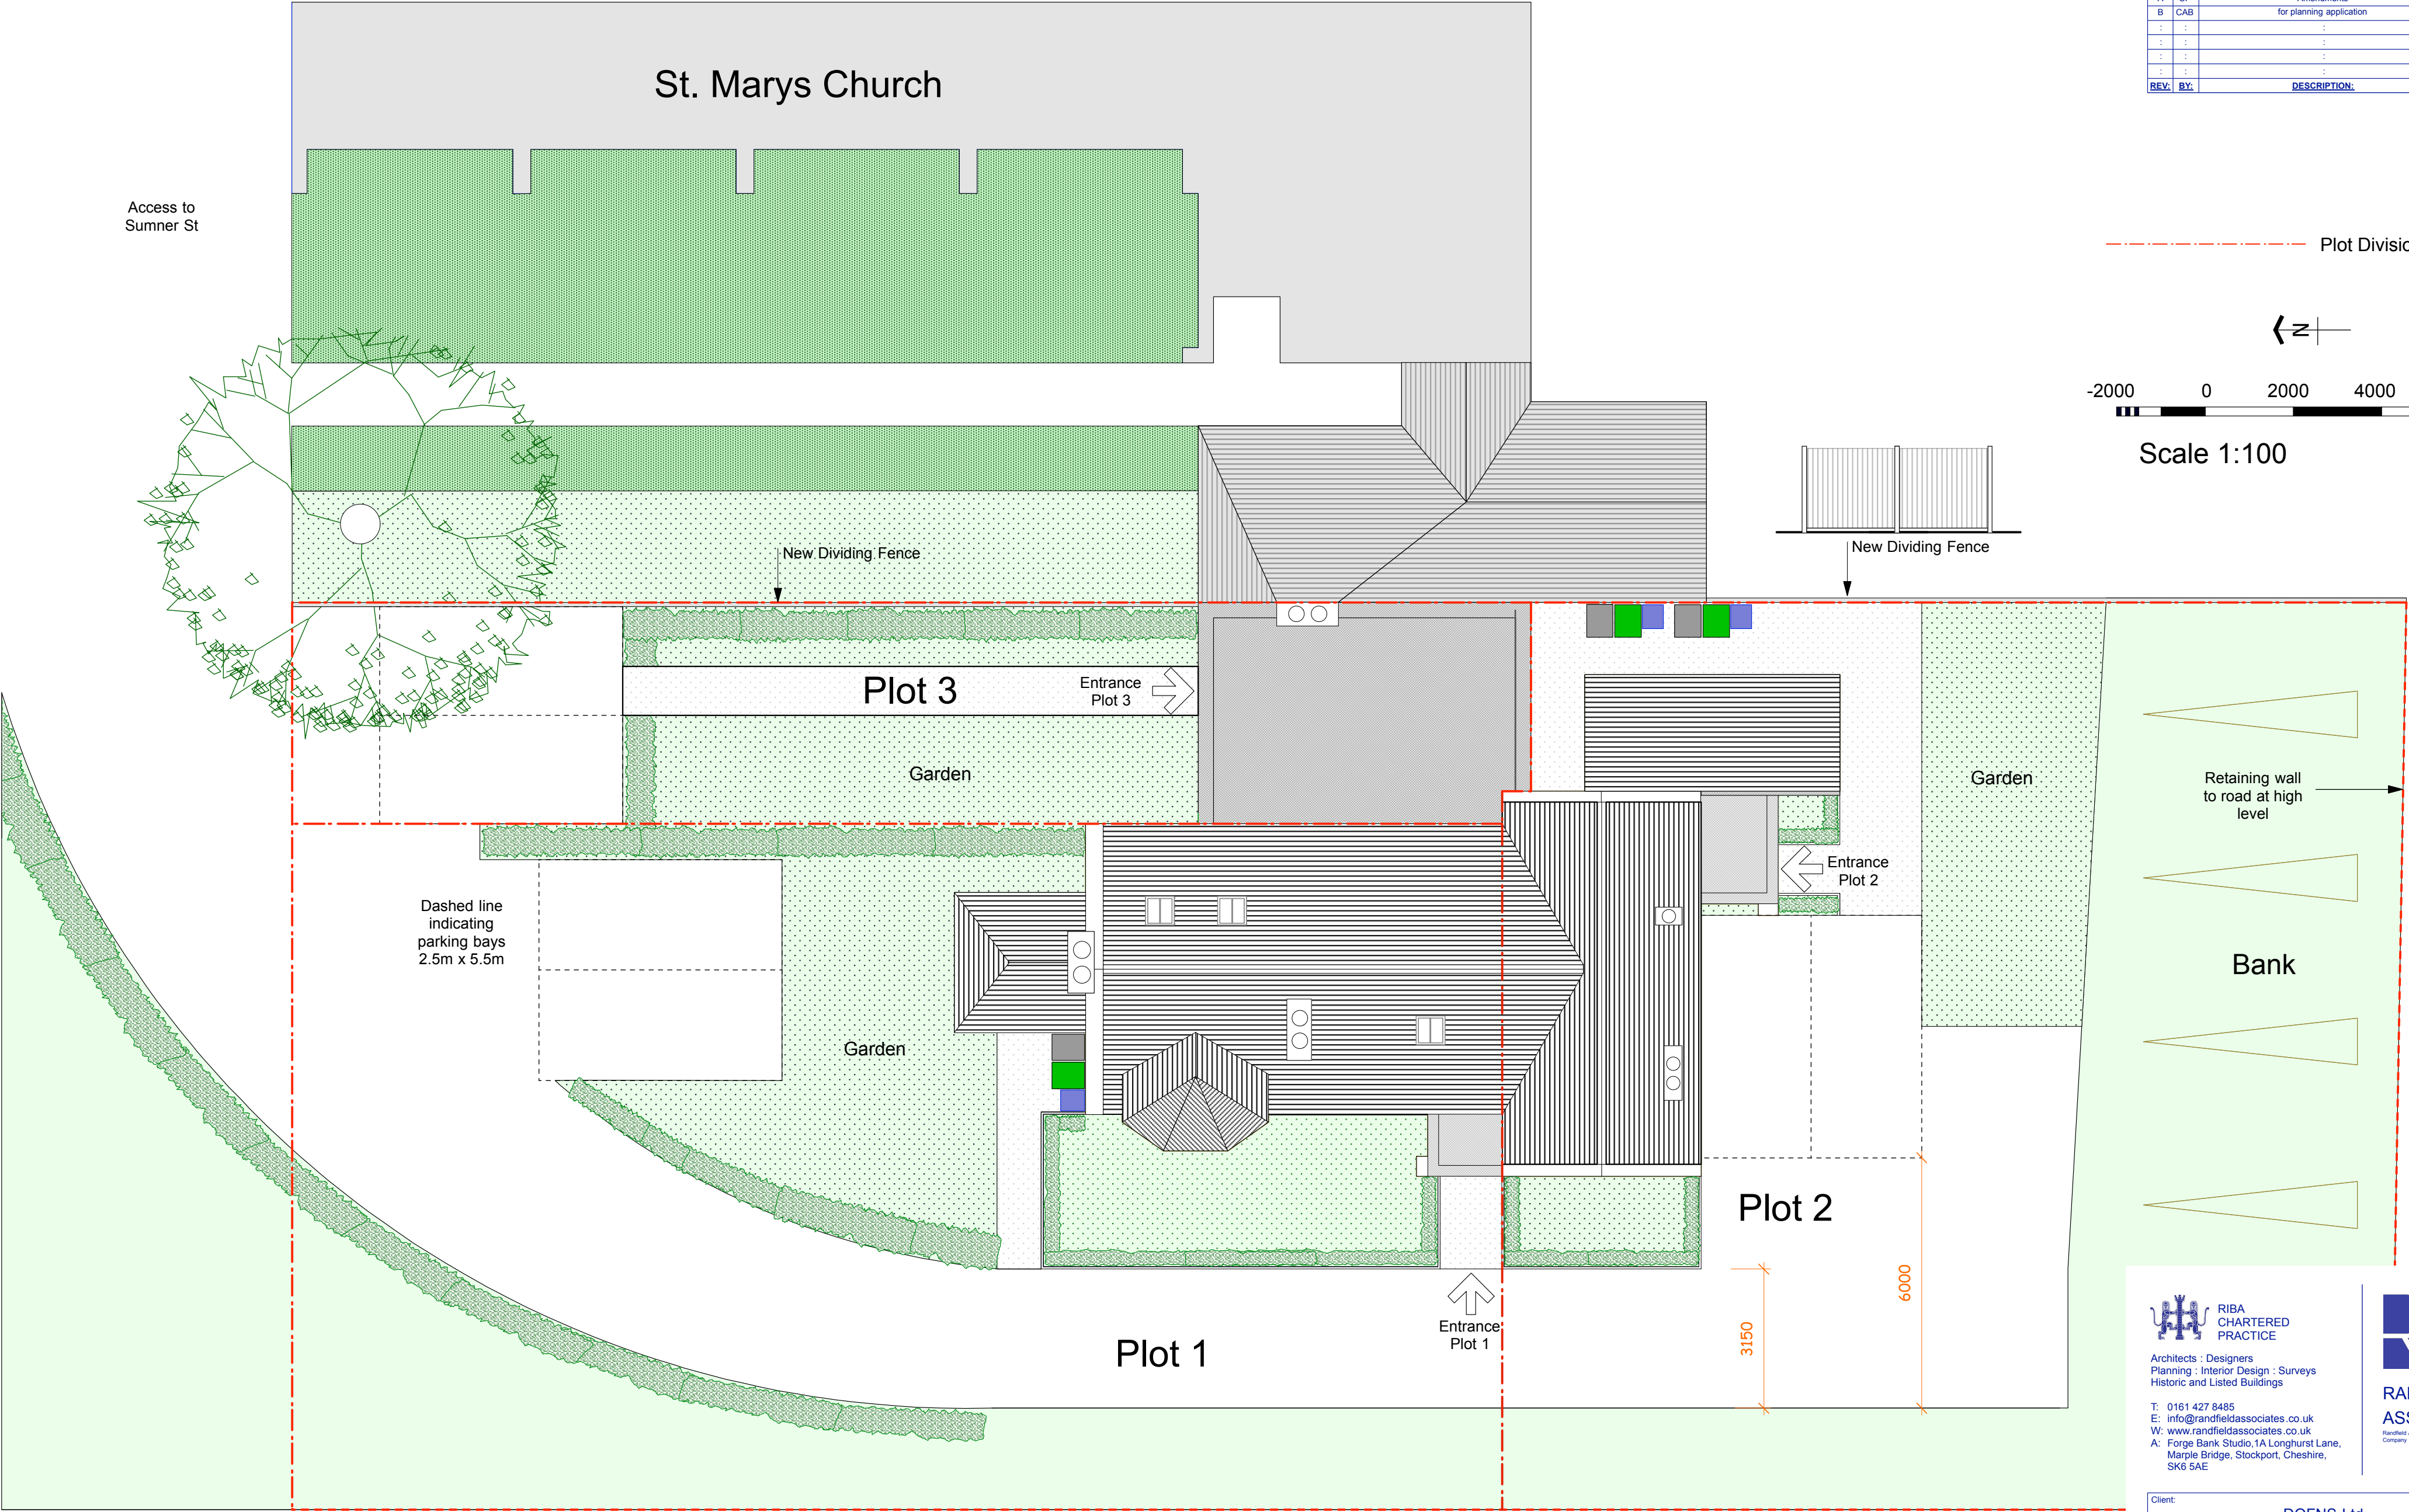

RIBA
CHARTERED
PRACTICE

Architects : Designers
Planning : Interior Design : Surveys
Historic and Listed Buildings

T: 0161 427 8485
E: info@randfieldassociates.co.uk
W: www.randfieldassociates.co.uk
A: Forge Bank Studio, 1A Longhurst Lane,
Marple Bridge, Stockport, Cheshire,
SK6 5AE



RANDFIELD
ASSOCIATES

Randfield Associates Limited
Company No. 947988

Client:	DOFNS Ltd		
Job:	St Marys Crowned Presbytery Glossop Conversion to 3 Dwellings		
Drawing:	PROPOSED SITE PLAN		
Scale:	1:100	Date:	AUG 18
Job No:	3244	Dwg No:	22
		Drawn:	SP
		Rev:	B