





**Existing Front - Elevation A**  
**Scale - 1:50**




**Existing Rear Elevation**  
**Scale - 1:50**

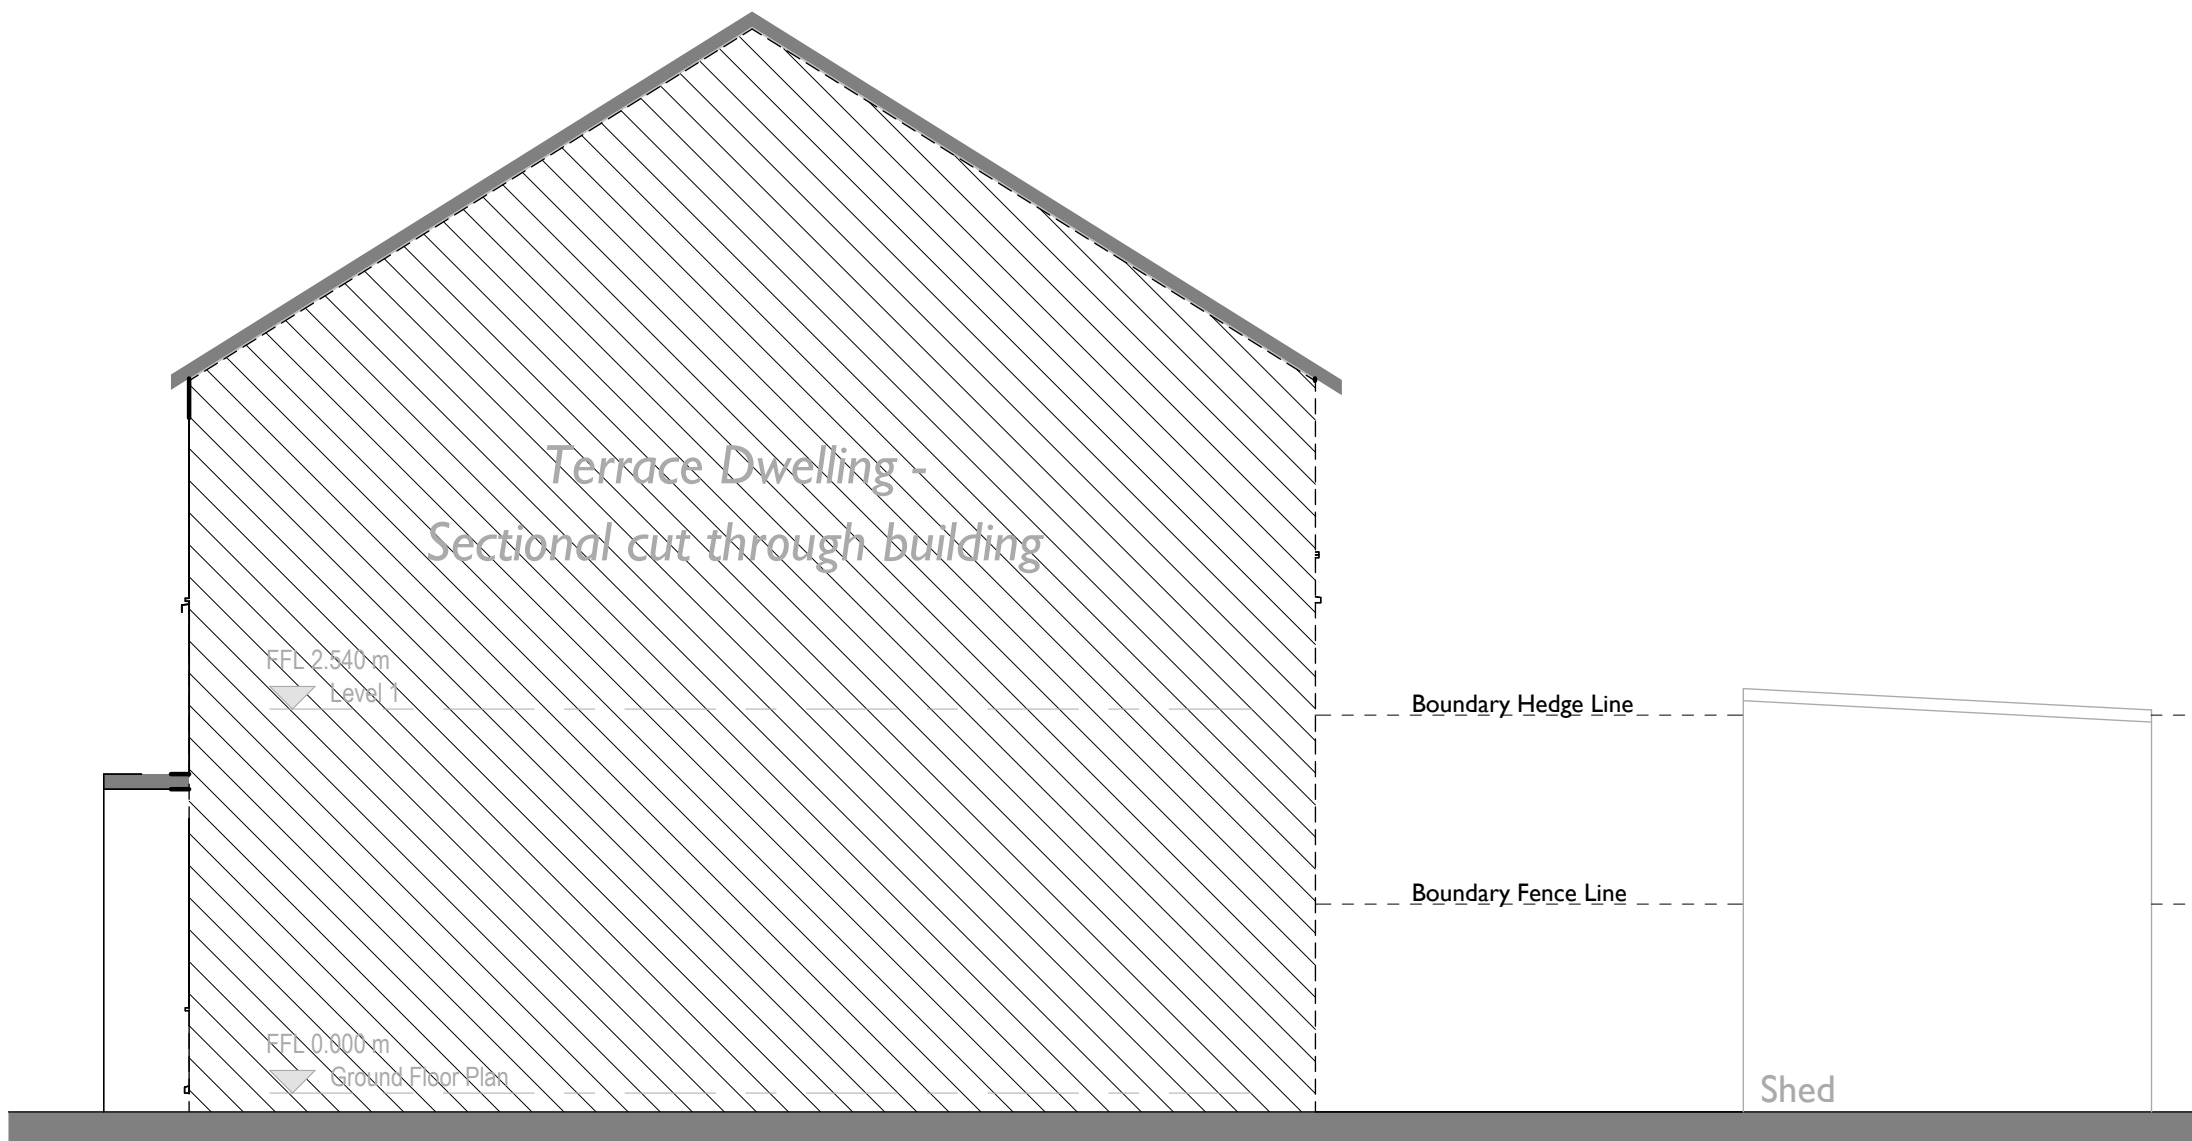

**Existing Side - Elevation B**  
**Scale - 1:50**

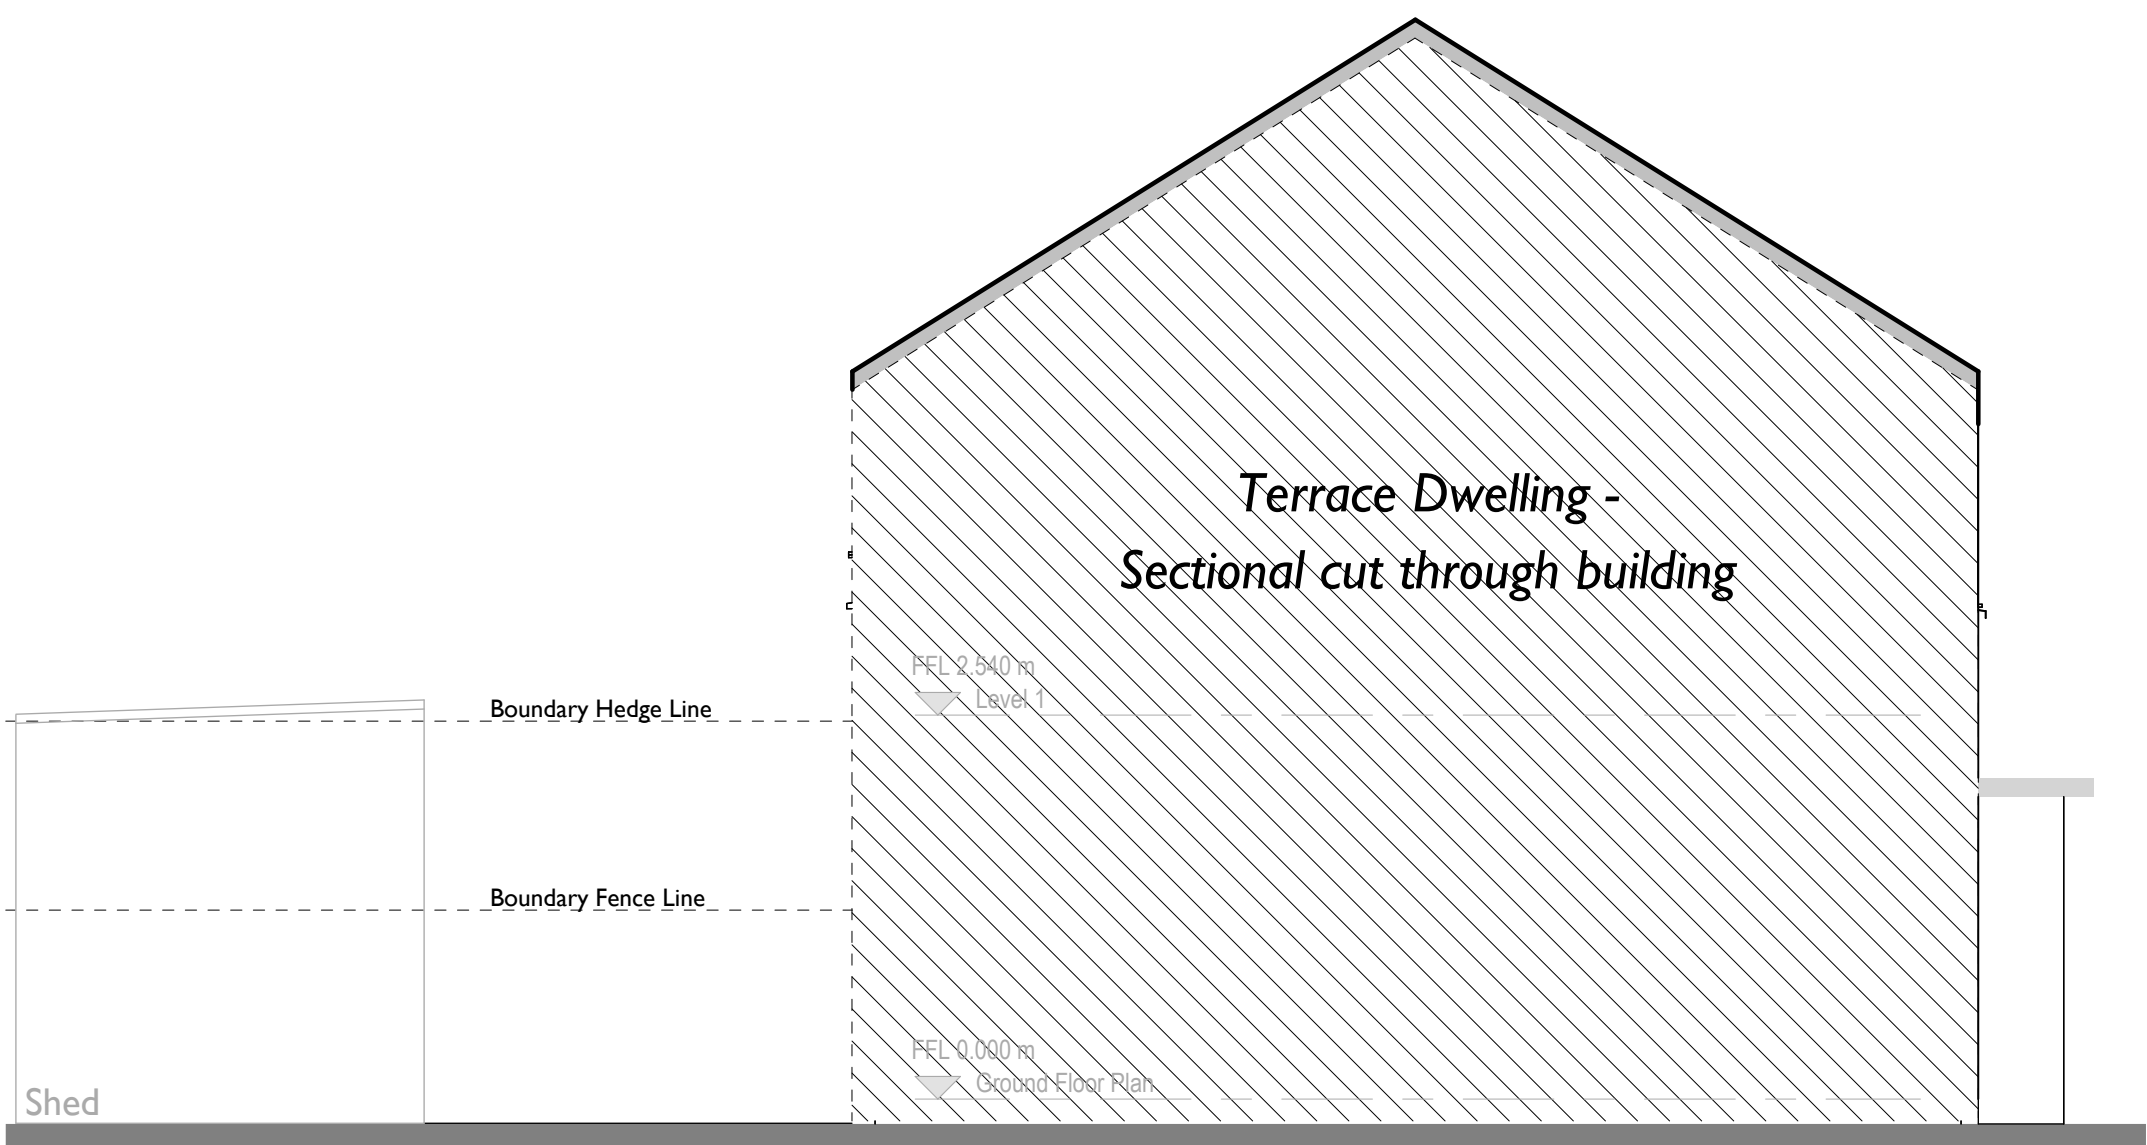

**Existing Side - Elevation D**  
**Scale - 1:50**

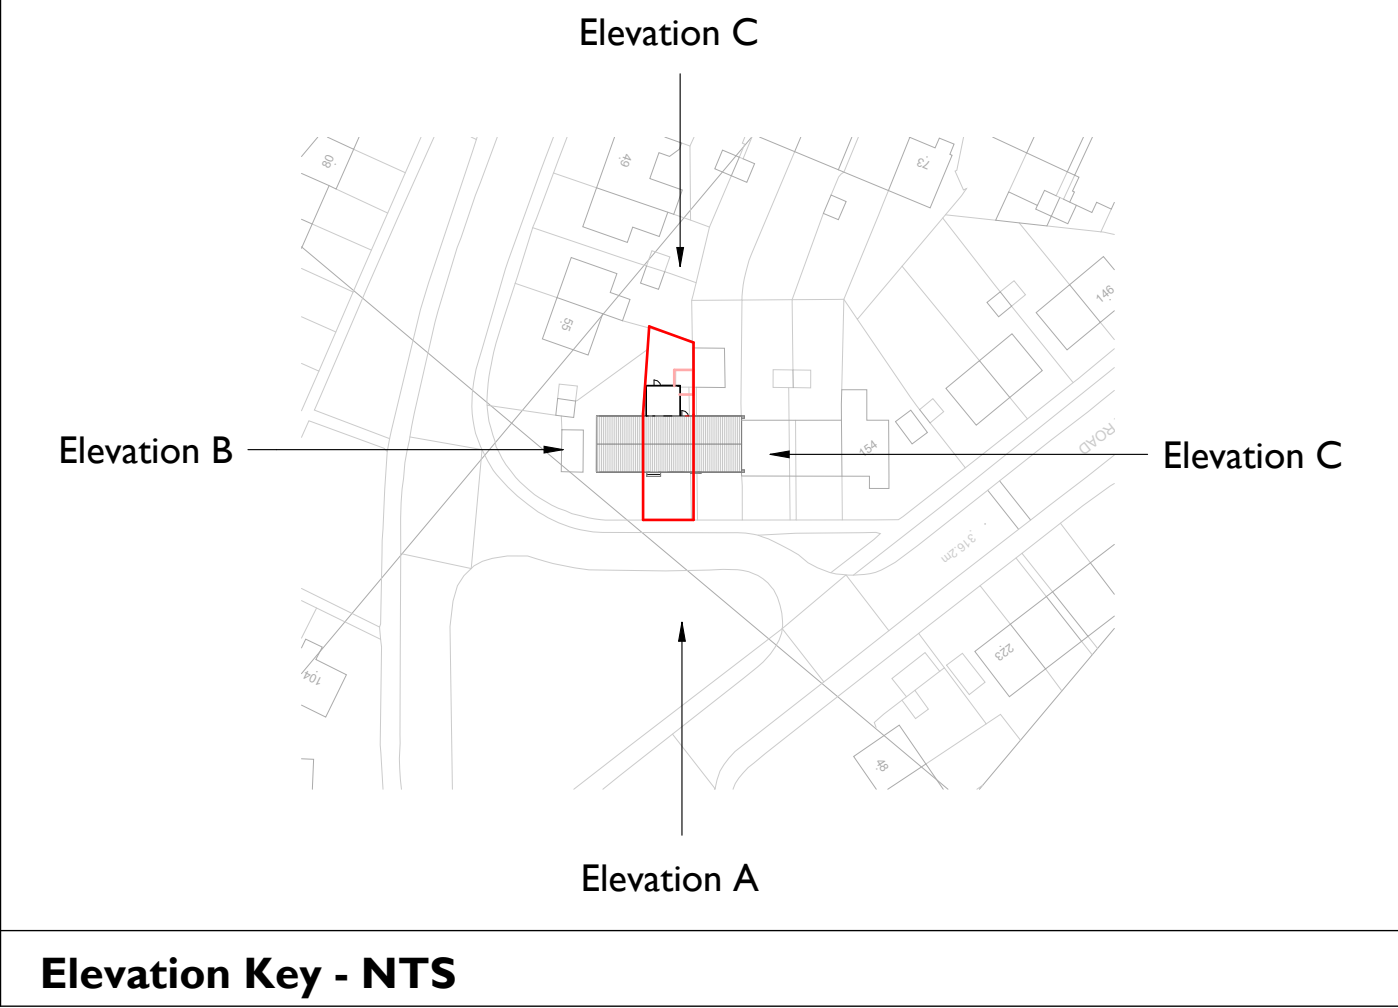

|     |                     |            |           |
|-----|---------------------|------------|-----------|
| P02 | Planning submission | 24/07/2026 | TAC       |
| P01 | Initial Issue       | 24/02/2026 | TAC       |
| Rev | Description         | Date       | Issued by |

Revision Schedule

T.A.D. Architects  
Smithy Wood House,  
Smithy Wood Crescent,  
Sheffield, S8 0NU

Tel: 0114 250 9600  
Fax: 0114 258 3681  
Email: [enquiries@tadarchitects.co.uk](mailto:enquiries@tadarchitects.co.uk)  
[www.tadarchitects.co.uk](http://www.tadarchitects.co.uk)

Project:  
162 Victoria Park Road, Buxton, SK17 7PB

Drawing Title:  
Existing Elevations

|                                              |                   |                 |                    |
|----------------------------------------------|-------------------|-----------------|--------------------|
| Scale (@ A1)<br>As indicated                 | Date:<br>11/03/26 | Drawn by:<br>TM | Checked by:<br>TAC |
| Suitability<br>S2 - Suitable for Information |                   |                 | Revision<br>P02    |

|                             |       |      |       |      |      |        |        |
|-----------------------------|-------|------|-------|------|------|--------|--------|
| DRAWING NUMBER              |       |      |       |      |      |        |        |
| Project                     | Orig. | Vol. | Level | Type | Role | Class. | Number |
| 2552-TAD-ZZ-XX-DR-A-EX-0004 |       |      |       |      |      |        |        |
| © T.A.D. Architects         |       |      |       |      |      |        |        |