



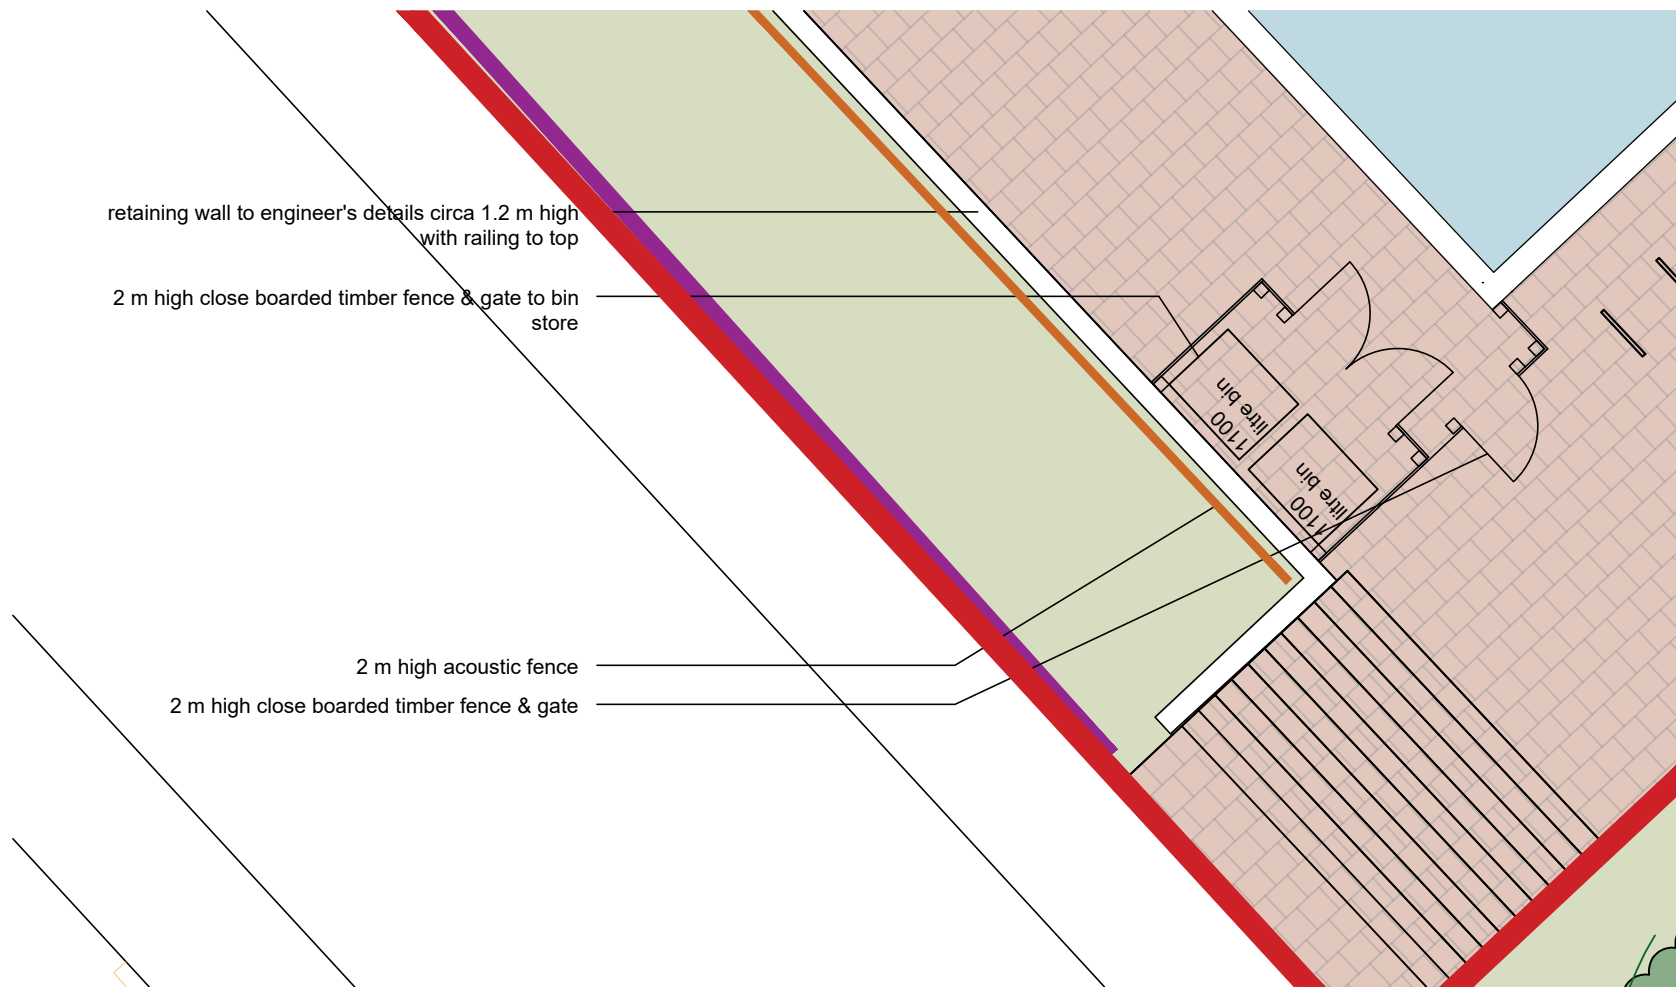

Bin Store Plan

1:100

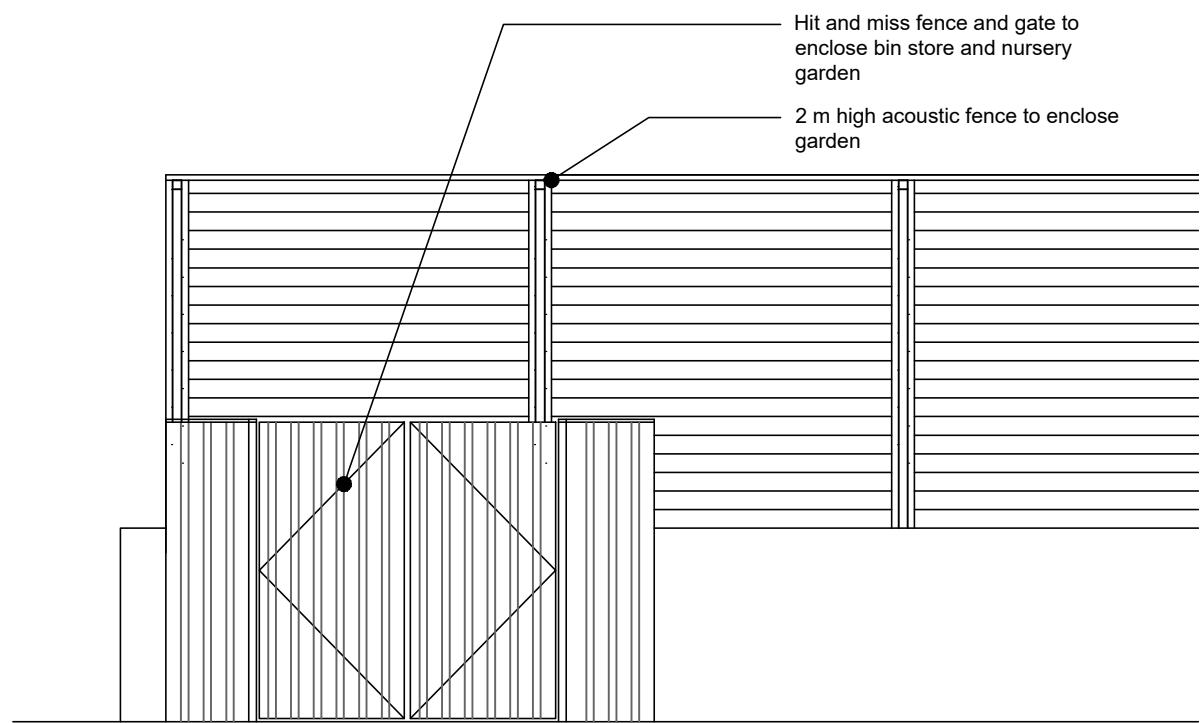


Front Elevation

1:50


Bin Store Elevations

1:50

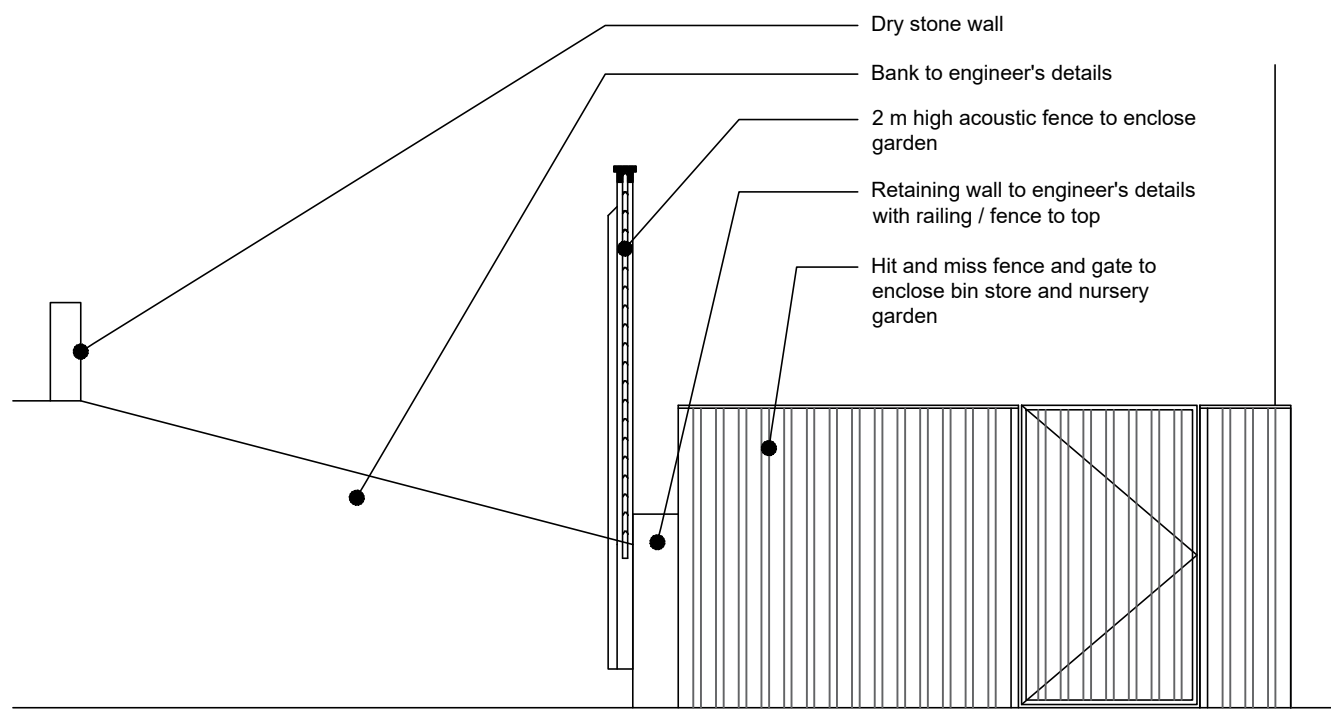


Side Elevation 1

1:50

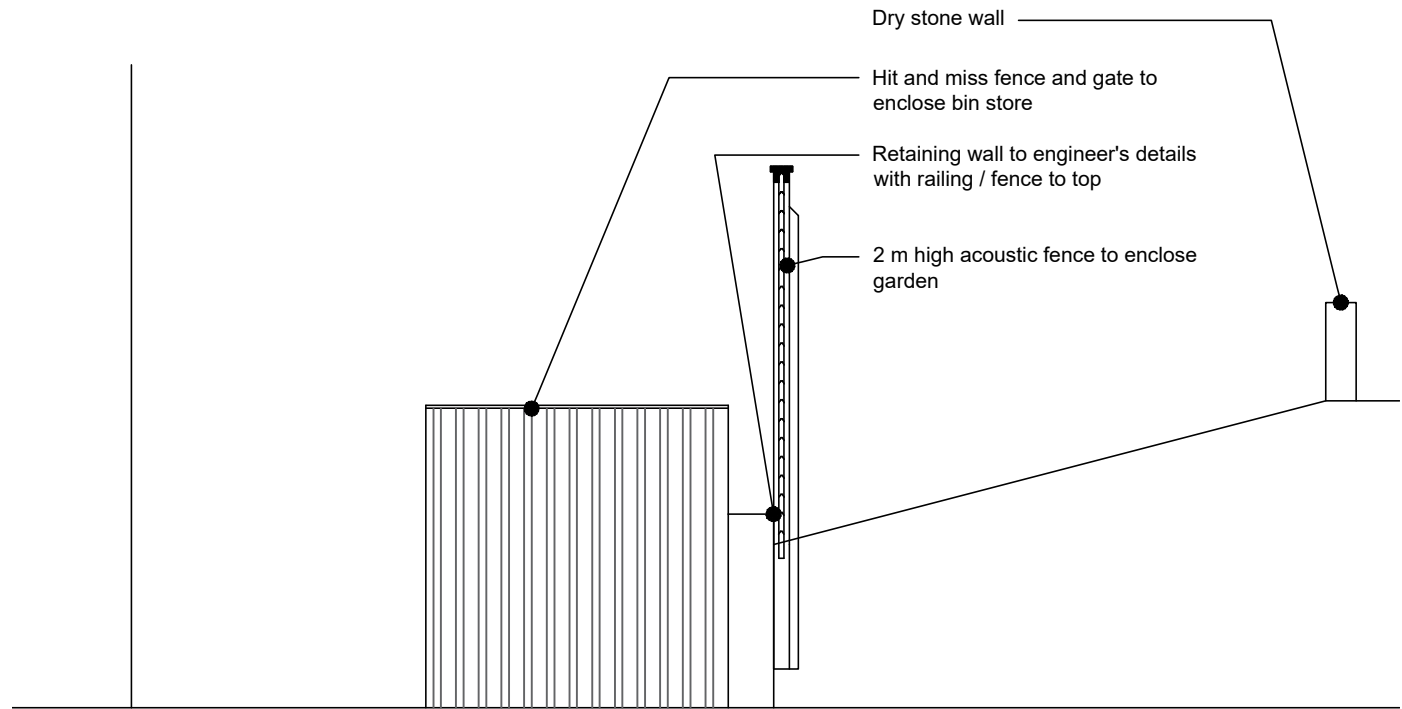

Side Elevation 2

1:50

 

The copyright of this drawing is vested with Corstorphine & Wright Ltd and must not be copied or reproduced without the consent of the company.

02	Extent of acoustic fence amended	28.07.26	IH	CH
01	Fence details amended	27.07.26	IH	CH
00	Initial issue	23.07.26	IH	JA
REV	DESCRIPTION	DATE	Drw.	Chk.

CLIENT:
HDD

PROJECT:
**New Nursery
Foxlow, Buxton**

DRAWING TITLE:
Nursery Bin Store Details

DRAWING STATUS:
PLANNING



corstorphine-wright.com

Drawing No.	Revision			
1240-124	02			
Project No.	Drawn	Checked	Size	Scale
260529	IH	JA	A2	1:50/100
Date				
23.07.26				