






Proposed Front Elevation

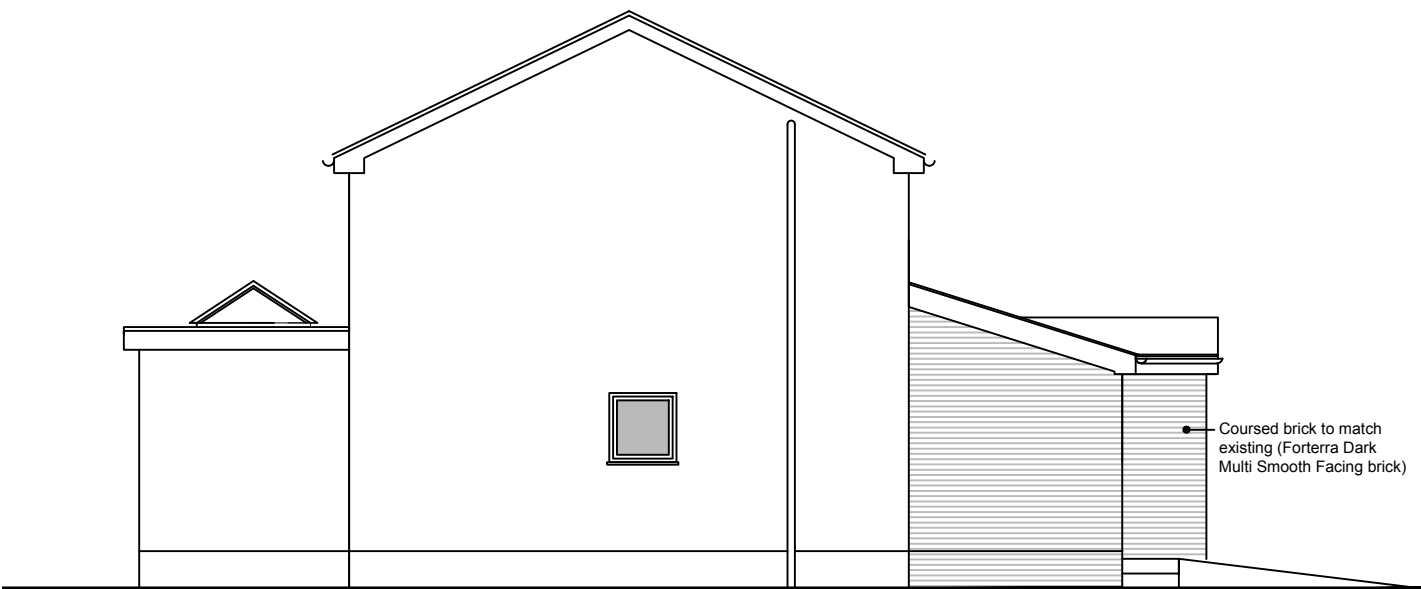

Proposed Side Elevation

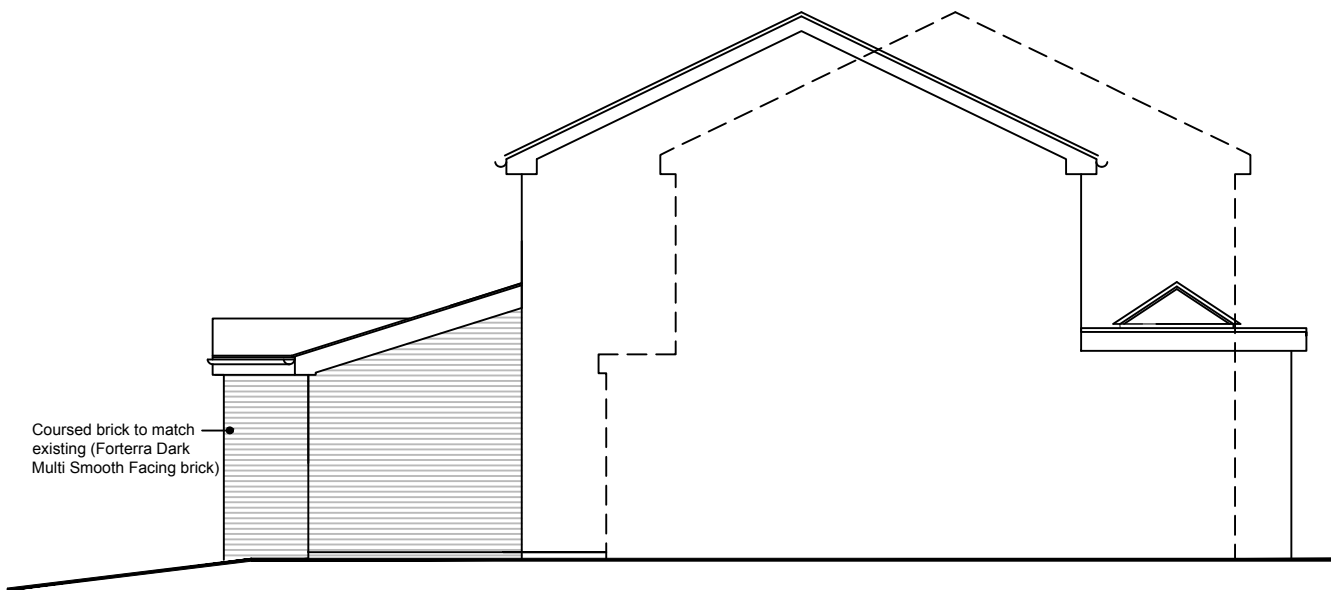

Proposed Side Elevation

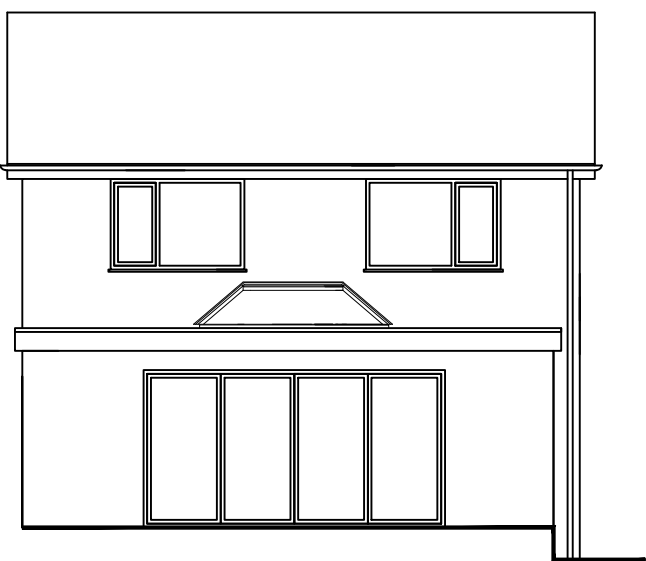

Proposed Rear Elevation

Rev B - Brick type added August 2026

Rev A - Materials amended to planners comments
August 2026



Address:

Mr Allan Parkin,
5 Werneth Road, Glossop, Derbyshire,
SK13 6LZ

Project:

Proposed single storey front extension, storm
porch and lantern roof to rear

Title:

Proposed Elevations

Scale: 1:100 @ A3

Drawn: C.K. Date: May 2026

Project no.: 3400 Drawing no.: 3400-004B



Metric Scale