




'LANESIDE FARM', LANESIDE ROAD, NEW MILLS SK22 4LU

 


FRONT ELEVATION as Proposed
(North East Facing)

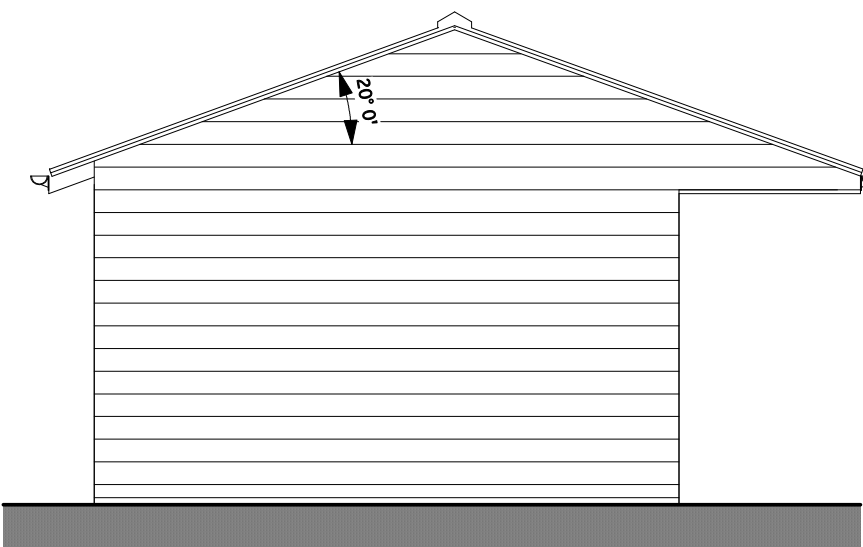

SIDE ELEVATION as Proposed
(South East Facing)

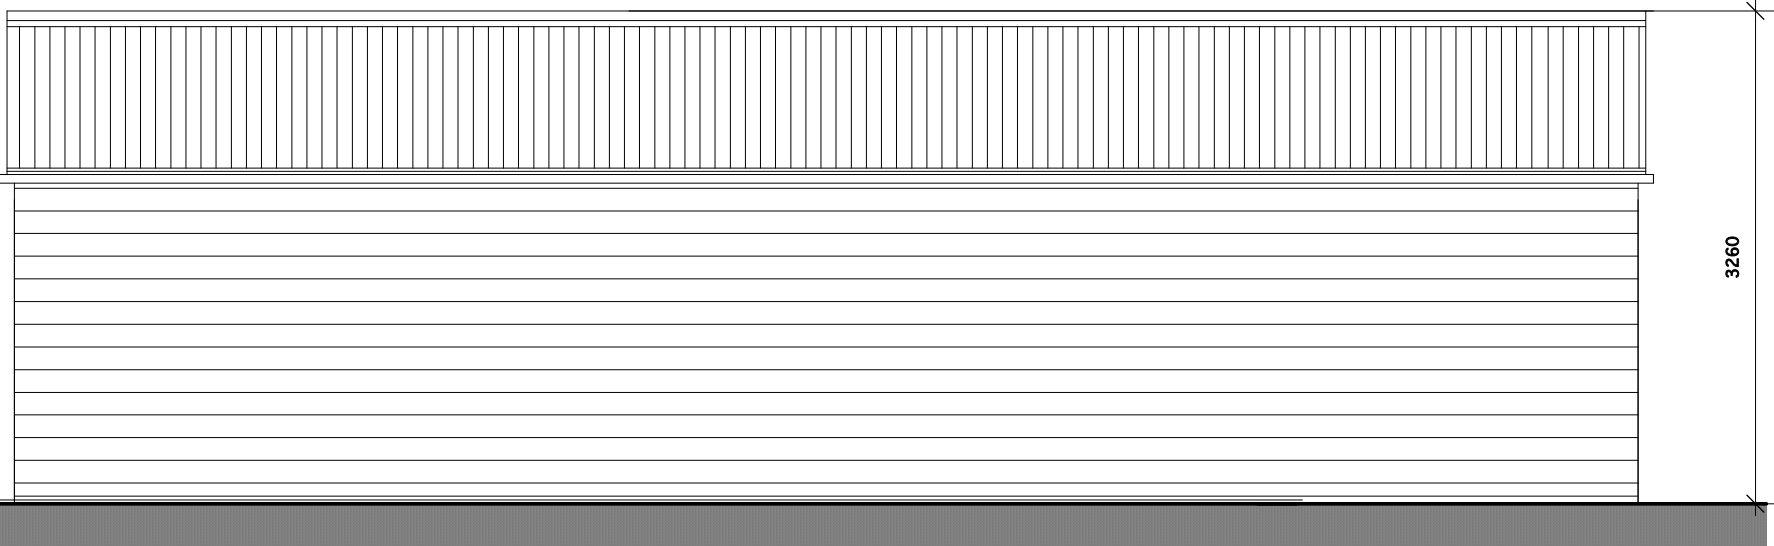

REAR ELEVATION as Proposed
(South West Facing)

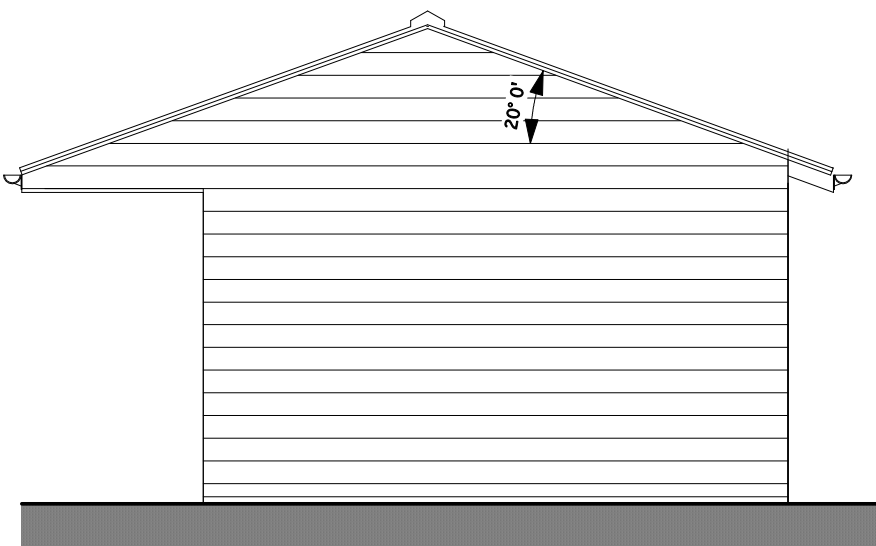


SIDE ELEVATION as Proposed
(North West Facing)


Proposed Roofing Material
Olive Green Box Profile Roofing Sheets



The proposed facing materials would be timber walls with either a Metal Box Profile Roofing sheets or a natural slate roof and these are typical for functional buildings of this nature.
The materials would not be out of keeping with the surroundings and would ensure an appropriate appearance for the location.

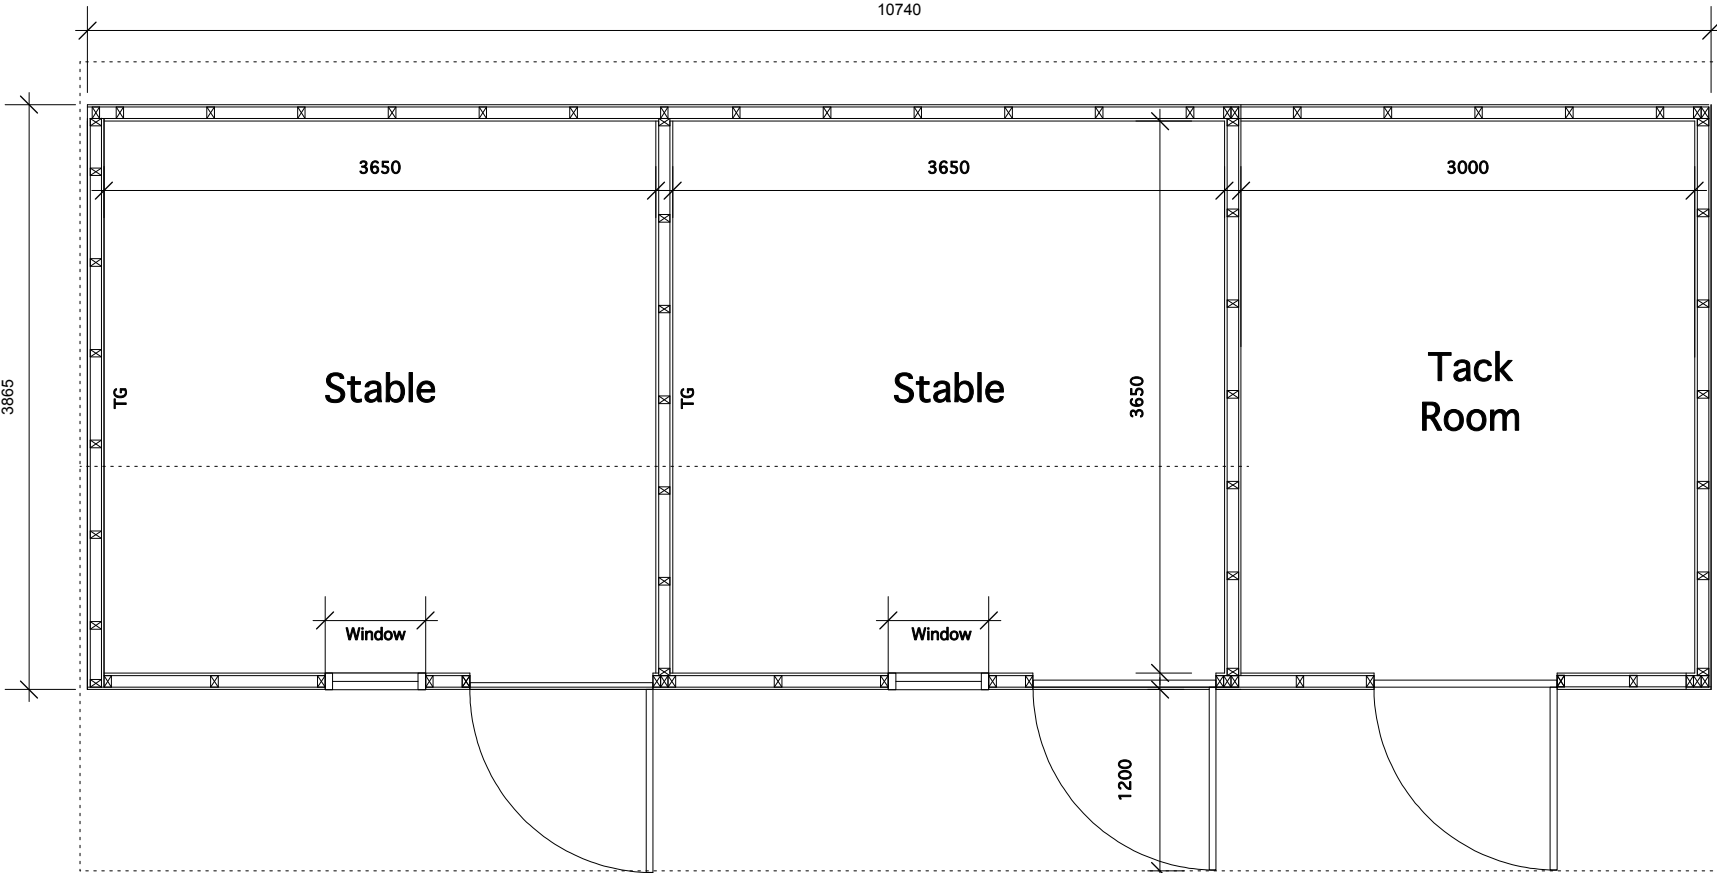

STABLES PLAN as Proposed
G.i.f.a = 27m2/291sq ft

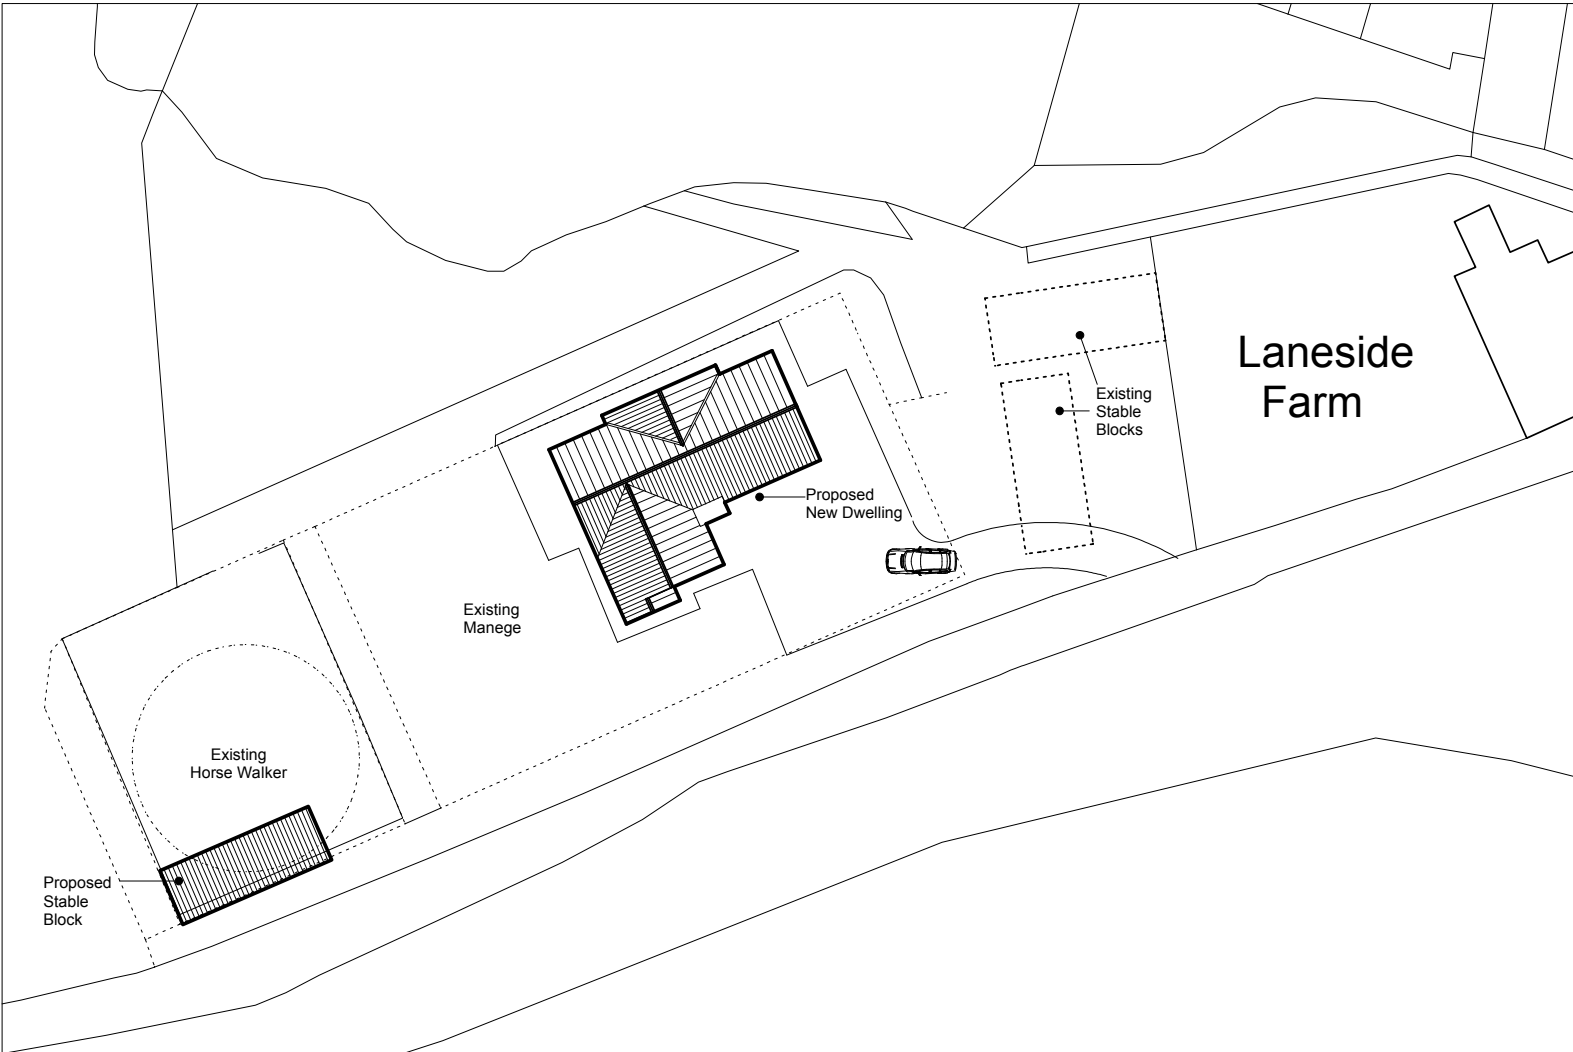

SITE BLOCK PLAN as Proposed
Scale 1:500

A	Site Block Plan updated with new location of dwelling
REVISION	

NOTE TO ALL CONTRACTORS:-
All contractors must be responsible for taking and checking all dimensions upon visiting site. All contractors must advise the Architectural Consultants immediately in writing of any discrepancies. The contractor must ensure that all items detailed on this drawing are included when tendering for the works. Any discrepancies must be resolved with the Architectural consultant before commencing works.

**DAVID
NORRIS
ASSOCIATES**
Architectural &
Building Consultants

8 CUMBERLAND STREET MACCLESFIELD CHESHIRE SK10 1DD TEL 01625 500151 FAX 01625 500151

PROJECT
Demolition of Stable Block & Manege &
Proposed New Dwelling - Laneside Farm, New Mills

DRAWING	SCALE
Stable Block Plan & Elevations as Proposed	1:50@A2
DATE	February 2026
DRAWN	Sn
STATUS	Planning
REVISION	A

25/1543

06