



 

Location Plan
Scale 1:1250

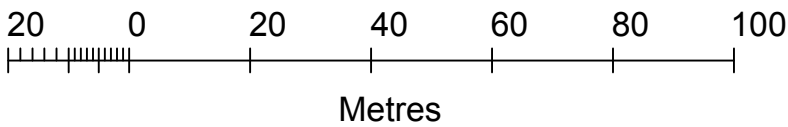

Site Plan
Scale 1:500

-  Area of proposal
-  Red line boundary



Address:

Mr Allan Parkin,
5 Werneth Road, Glossop, Derbyshire,
SK13 6LZ

Project:
Retrospective application for render finish to the
front, side and rear elevations

Title:
Location Plan

Scale: 1:1250 & 1:500 @ A3

Drawn: C.K.	Date: August 2026
----------------	----------------------

Project no.: 3400	Drawing no.: 3400-014
----------------------	--------------------------