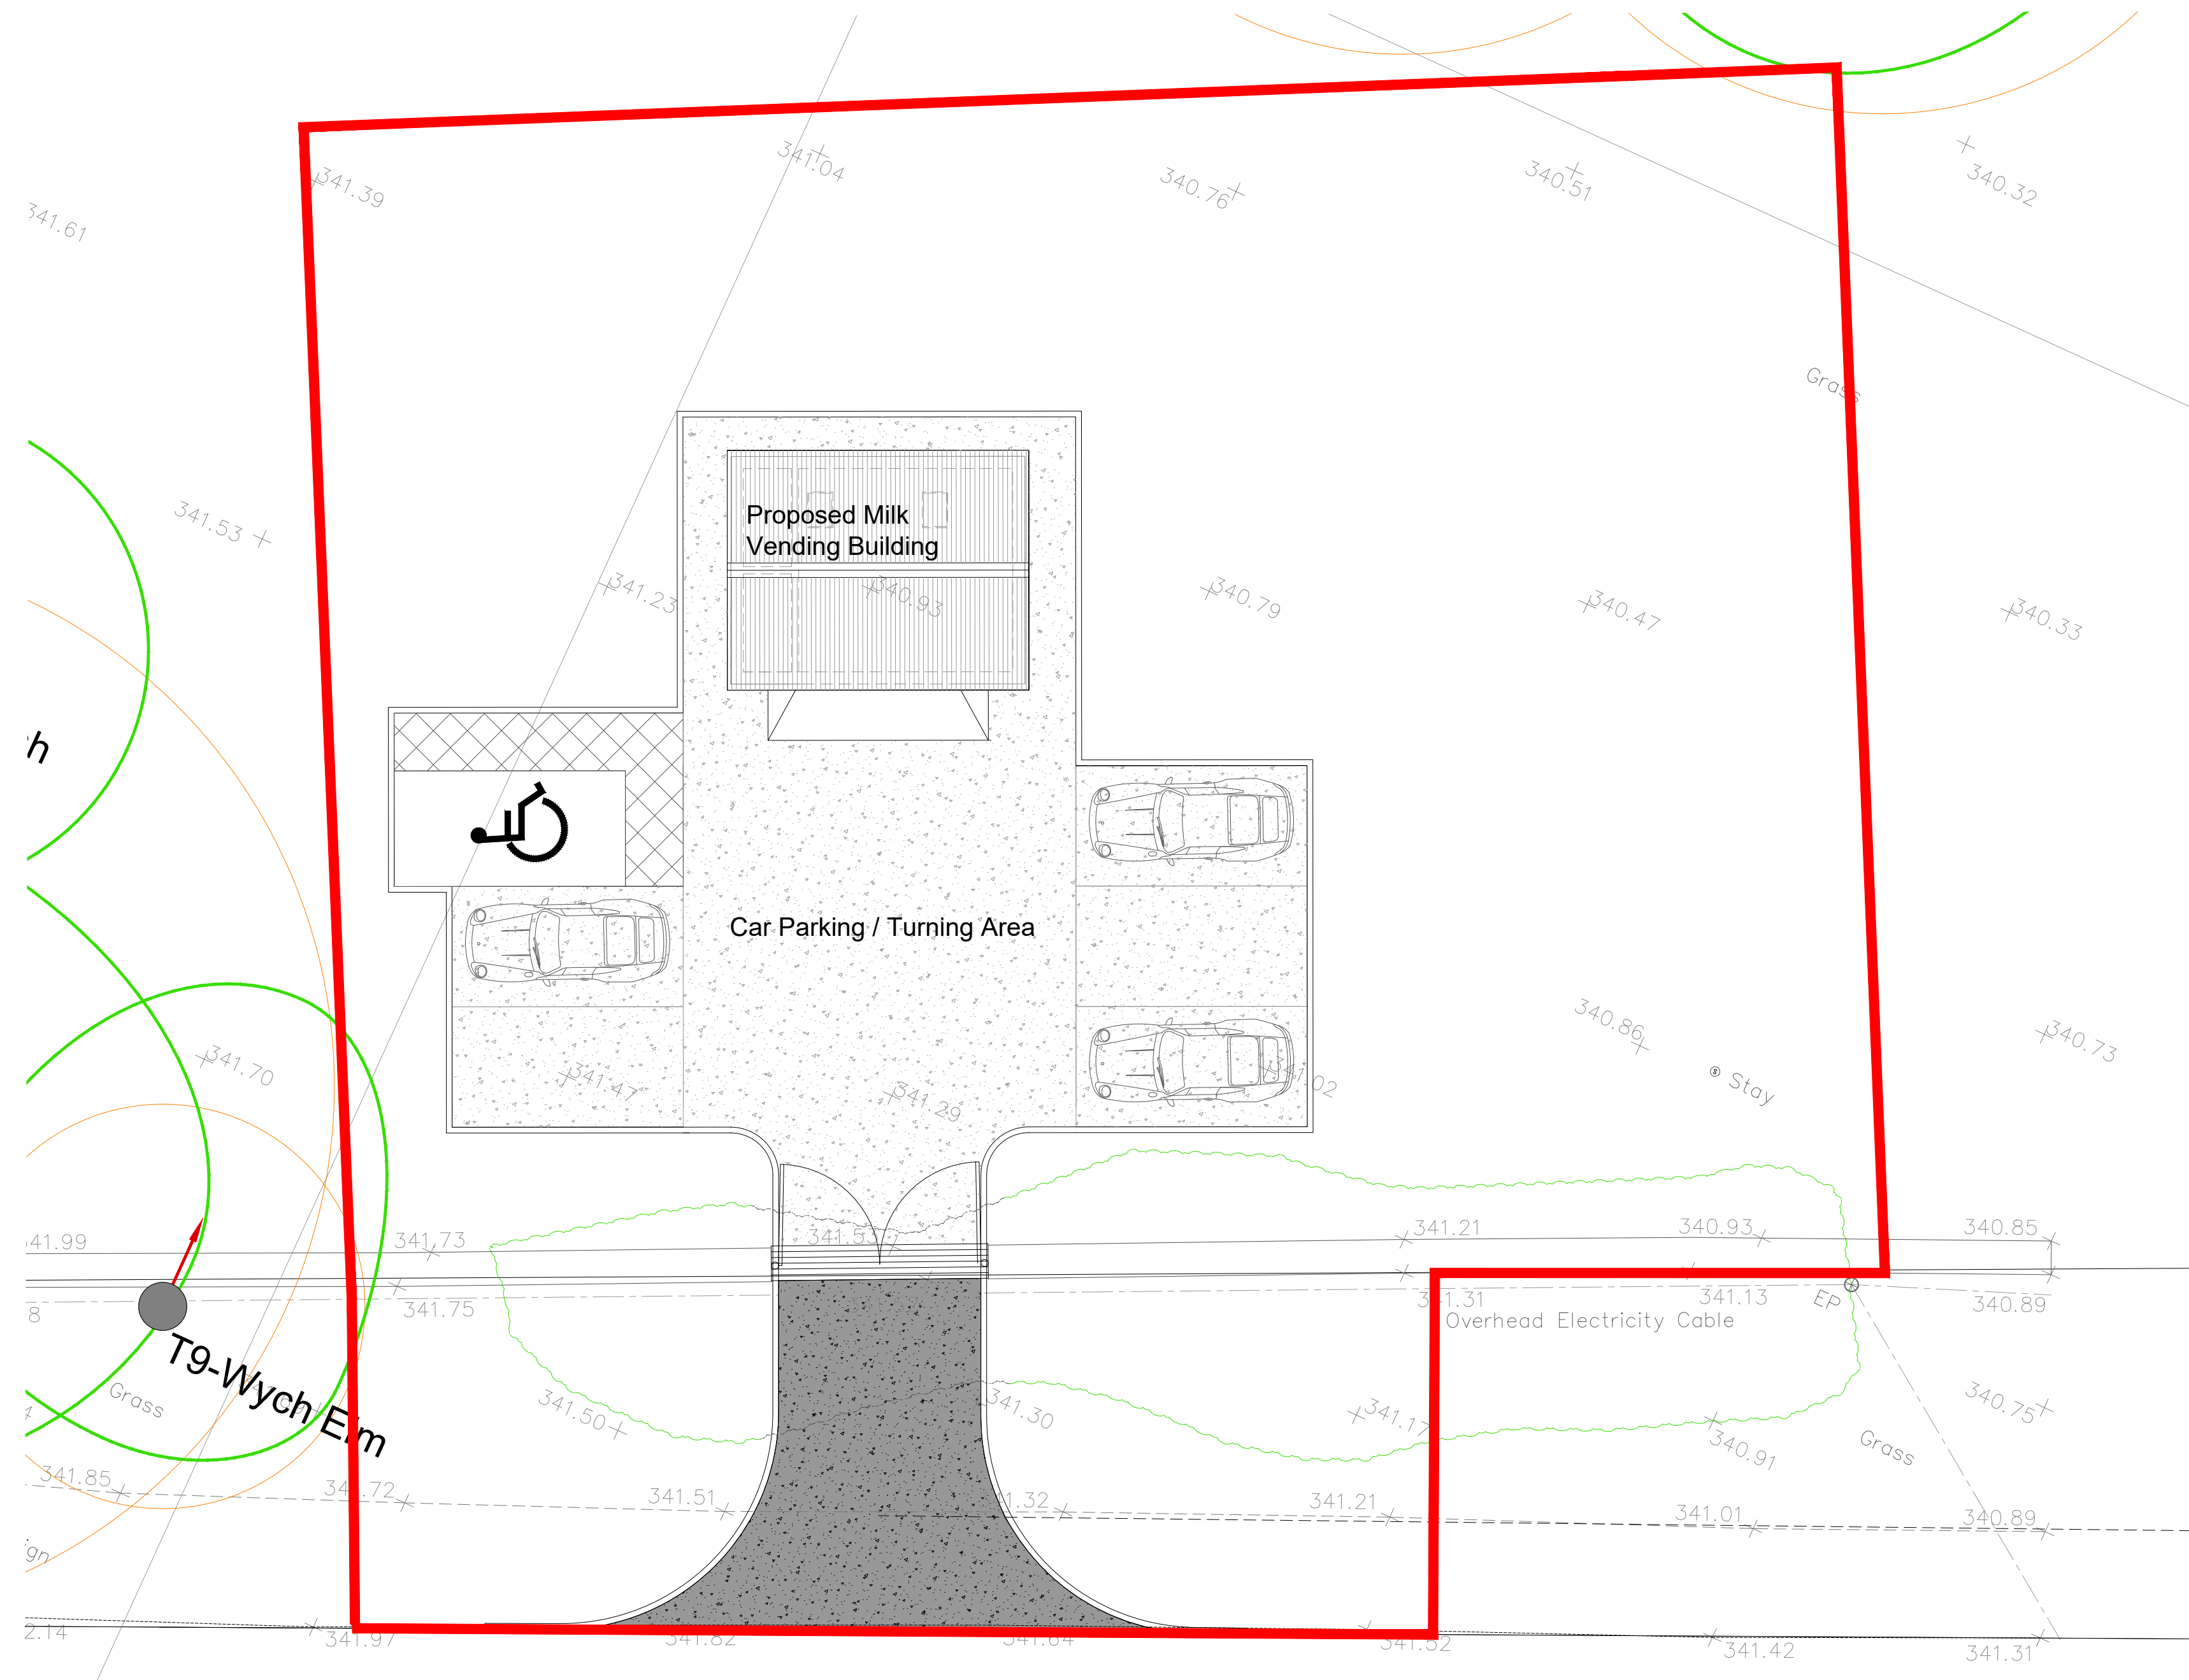


Rev.	Drawn	Comments.	Date

MAC
ARCHITECTURAL DESIGN LTD
Moorland House, 123 Moorland Road, Burslem, ST6 1JD.
T:01782 503302 E:admin@mac-arch.co.uk

Client:
A.S. & E.L. Burton.

Project:
Proposed Milk Vending on Land off
Cowdale Road, Harpur Hill, Buxton,
Derbyshire. SK17 9SD.

Title:
Site Plan

Status:
Planning

Paper Size A2: Date: March 2026 Drawing Ref: 1975-AL04A

Site Plan scale 1:100 @ A2