




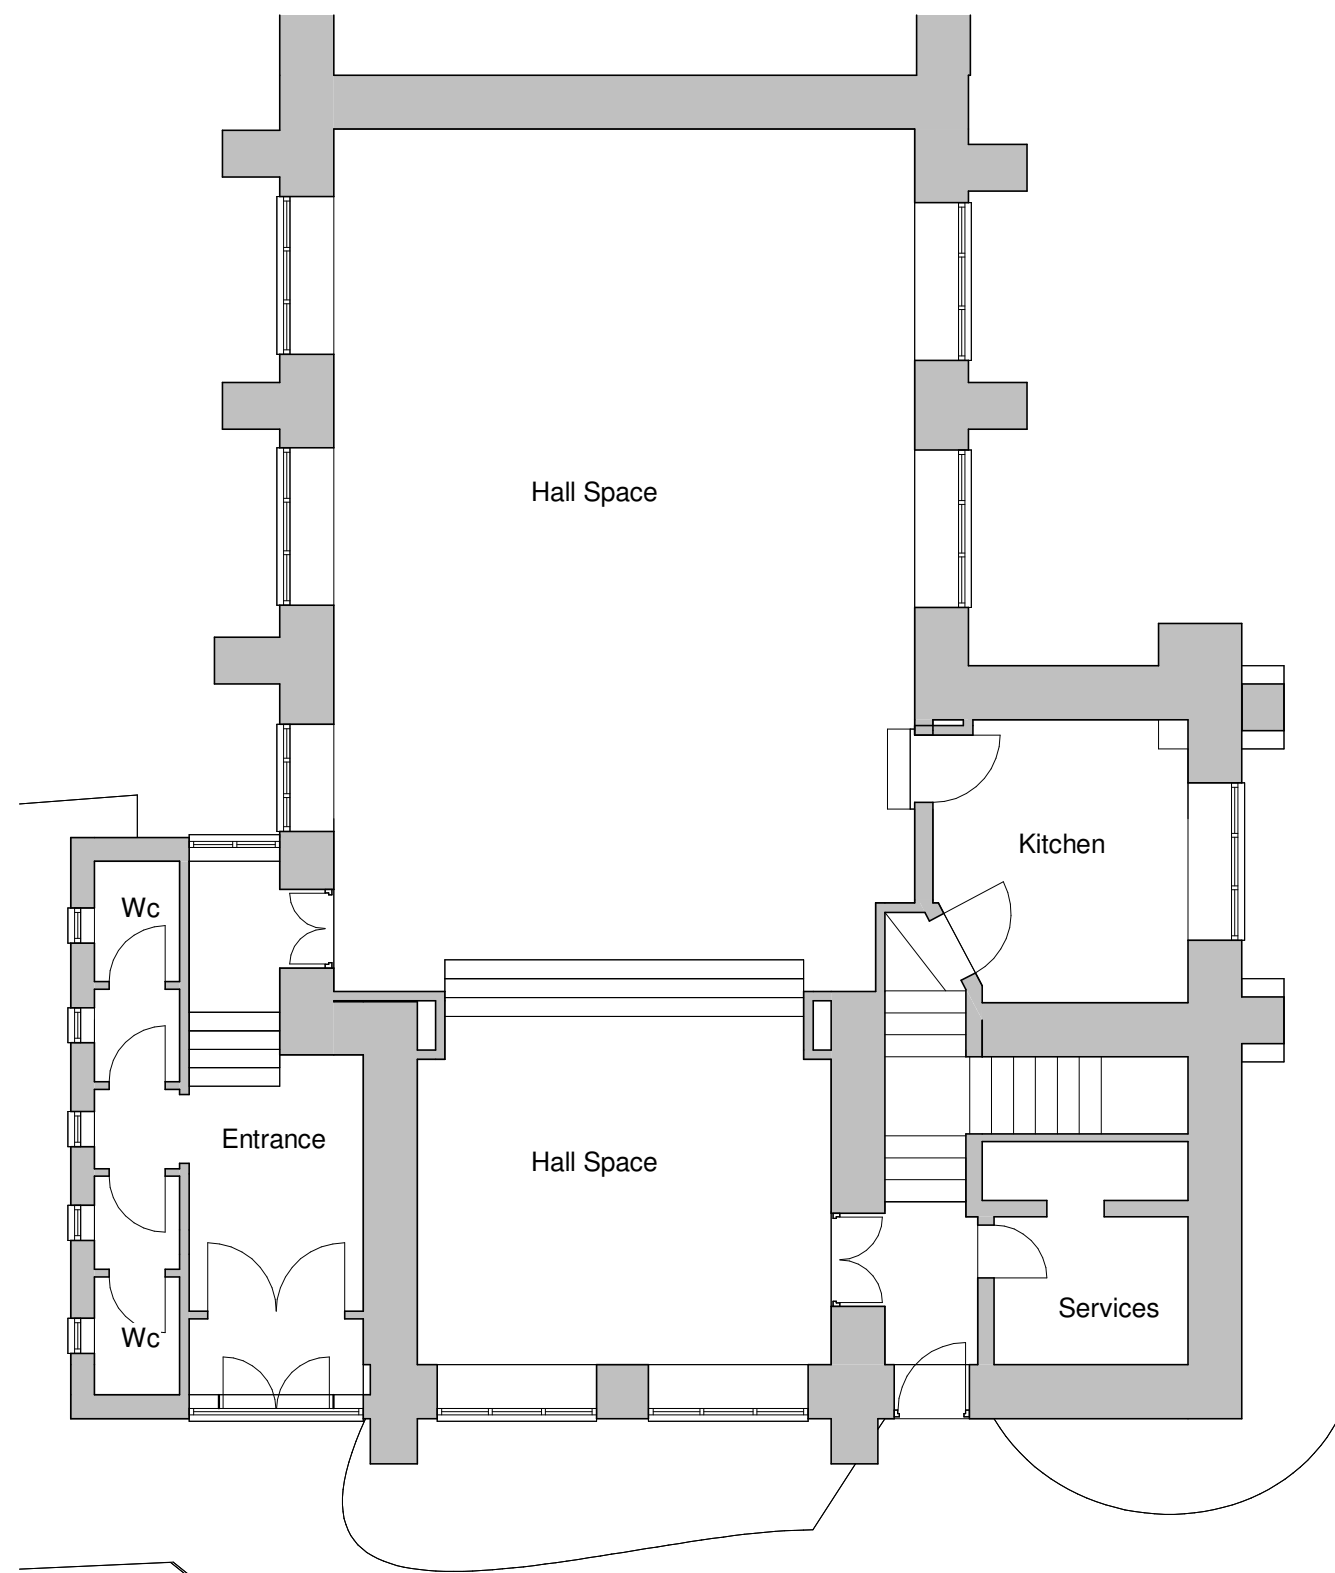


1 01 Existing Ground Floor
1 : 100

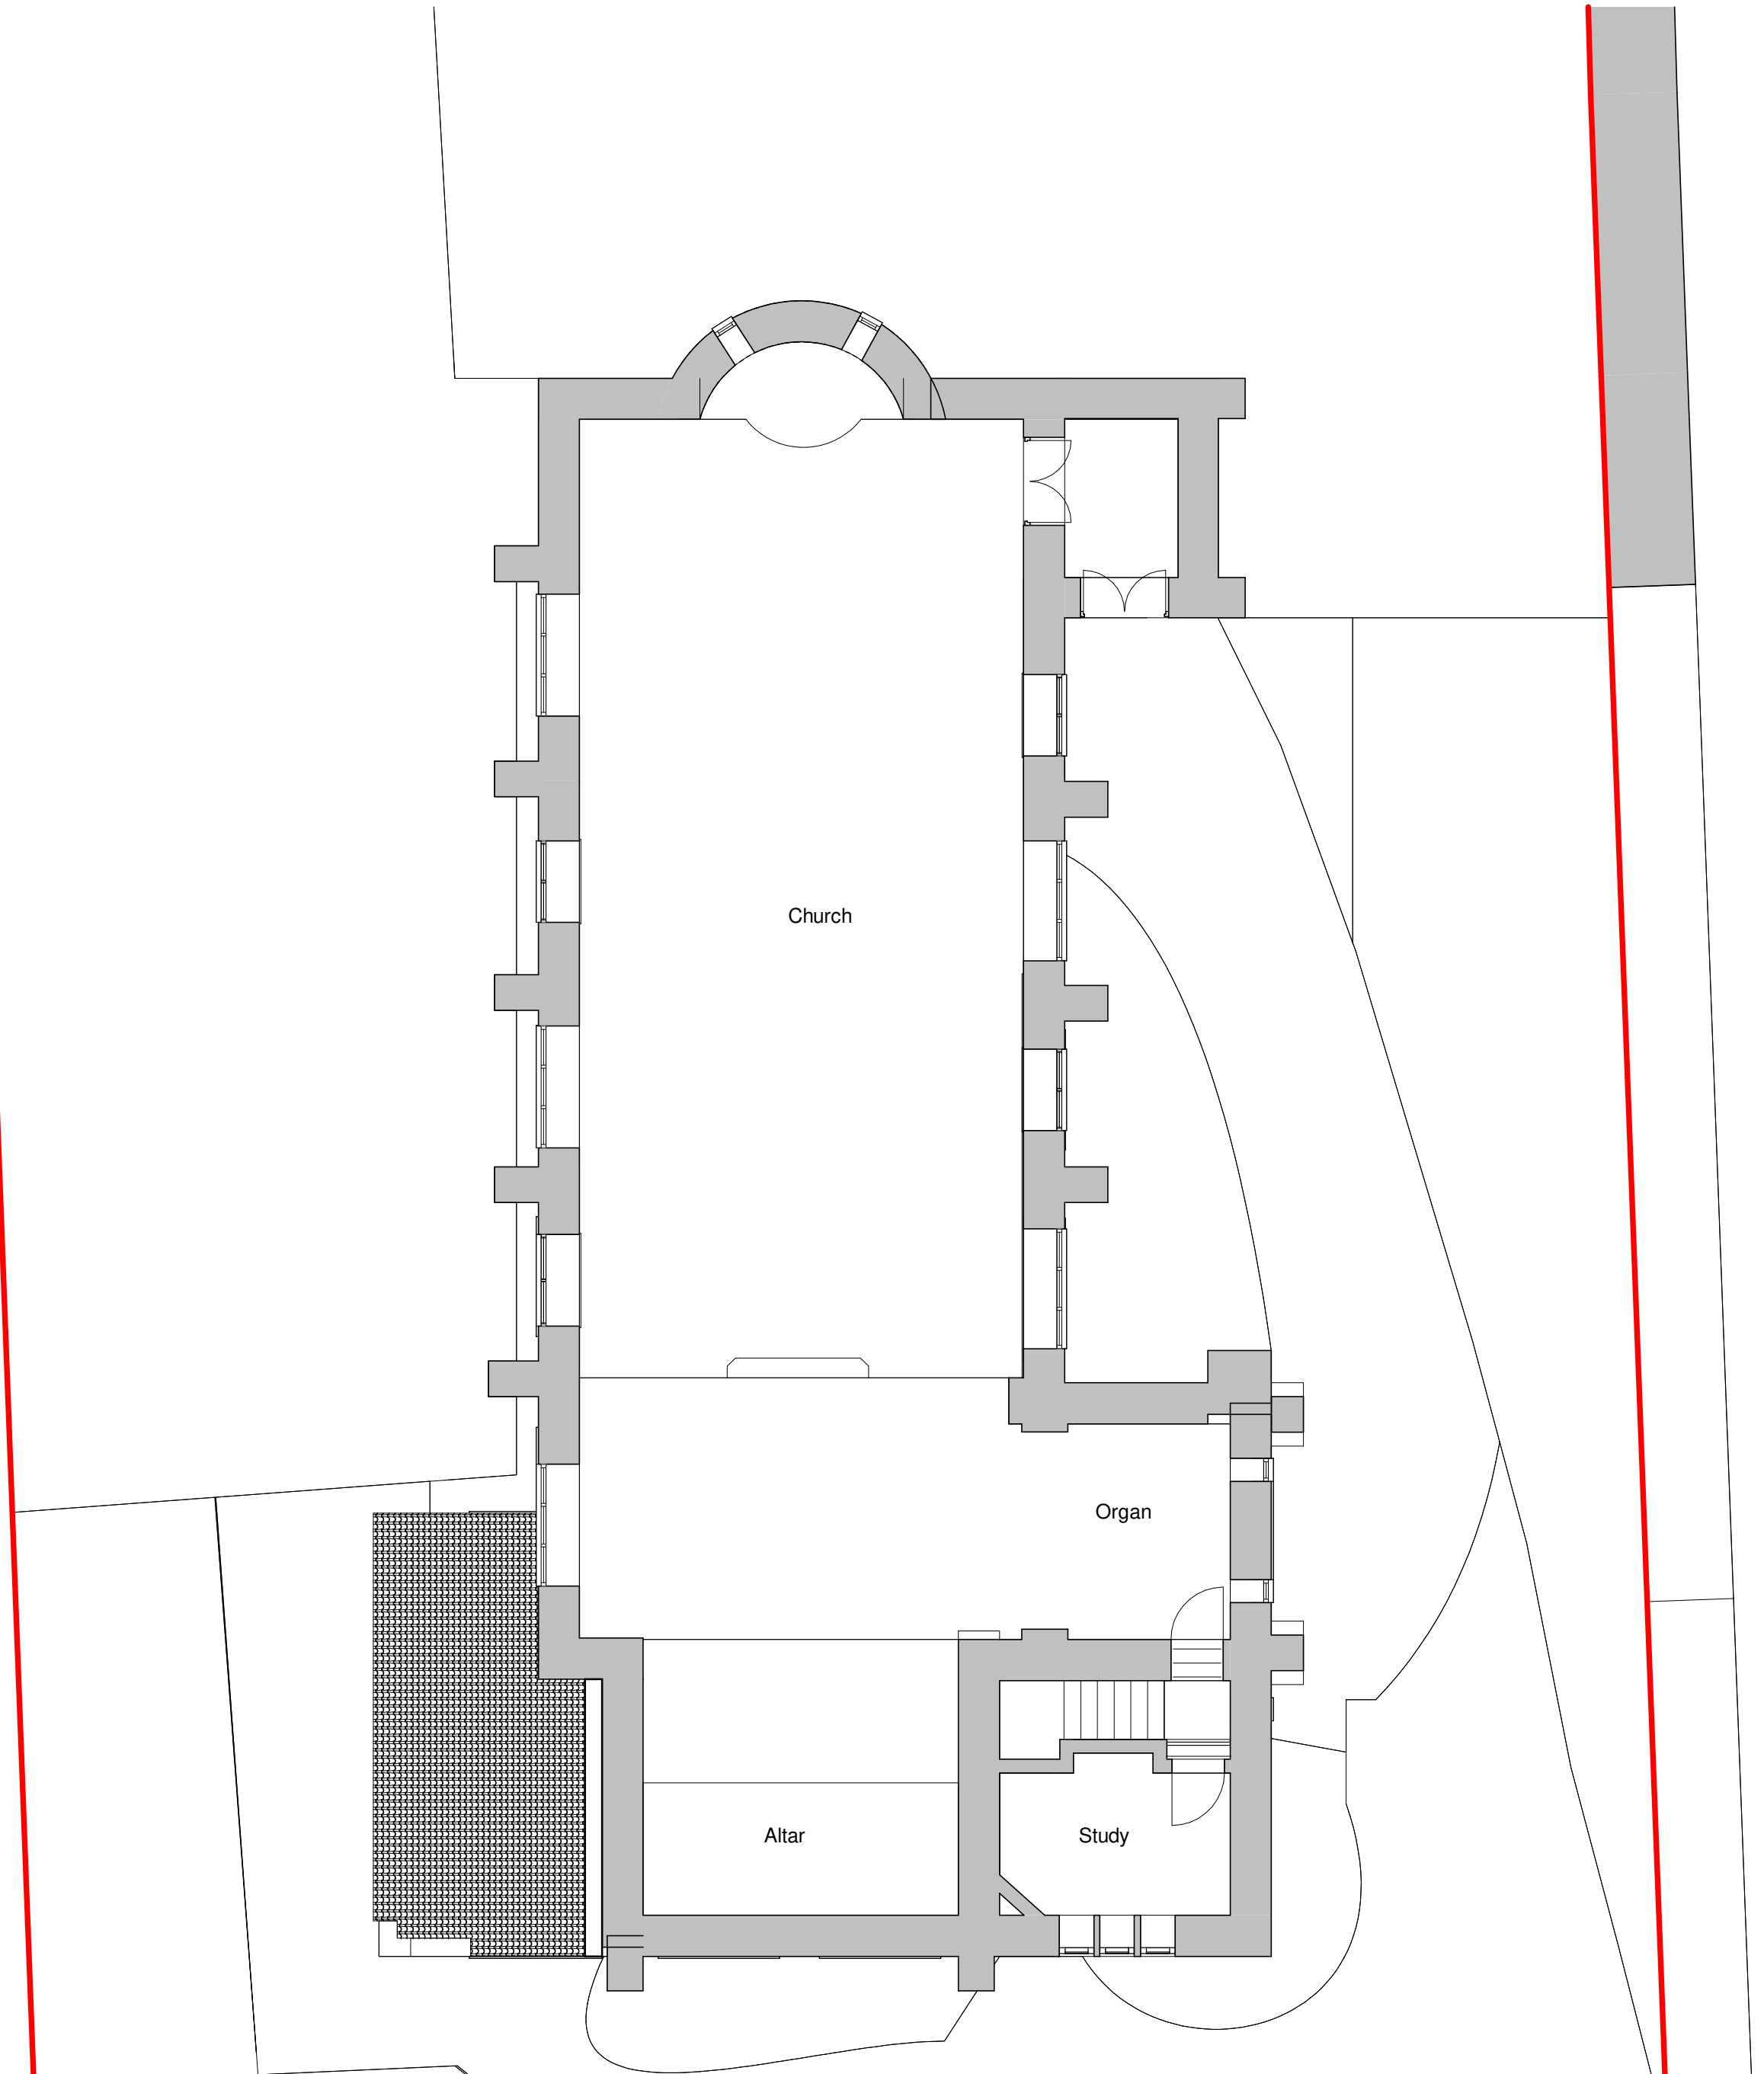

2 02 Existing First Floor
1 : 100

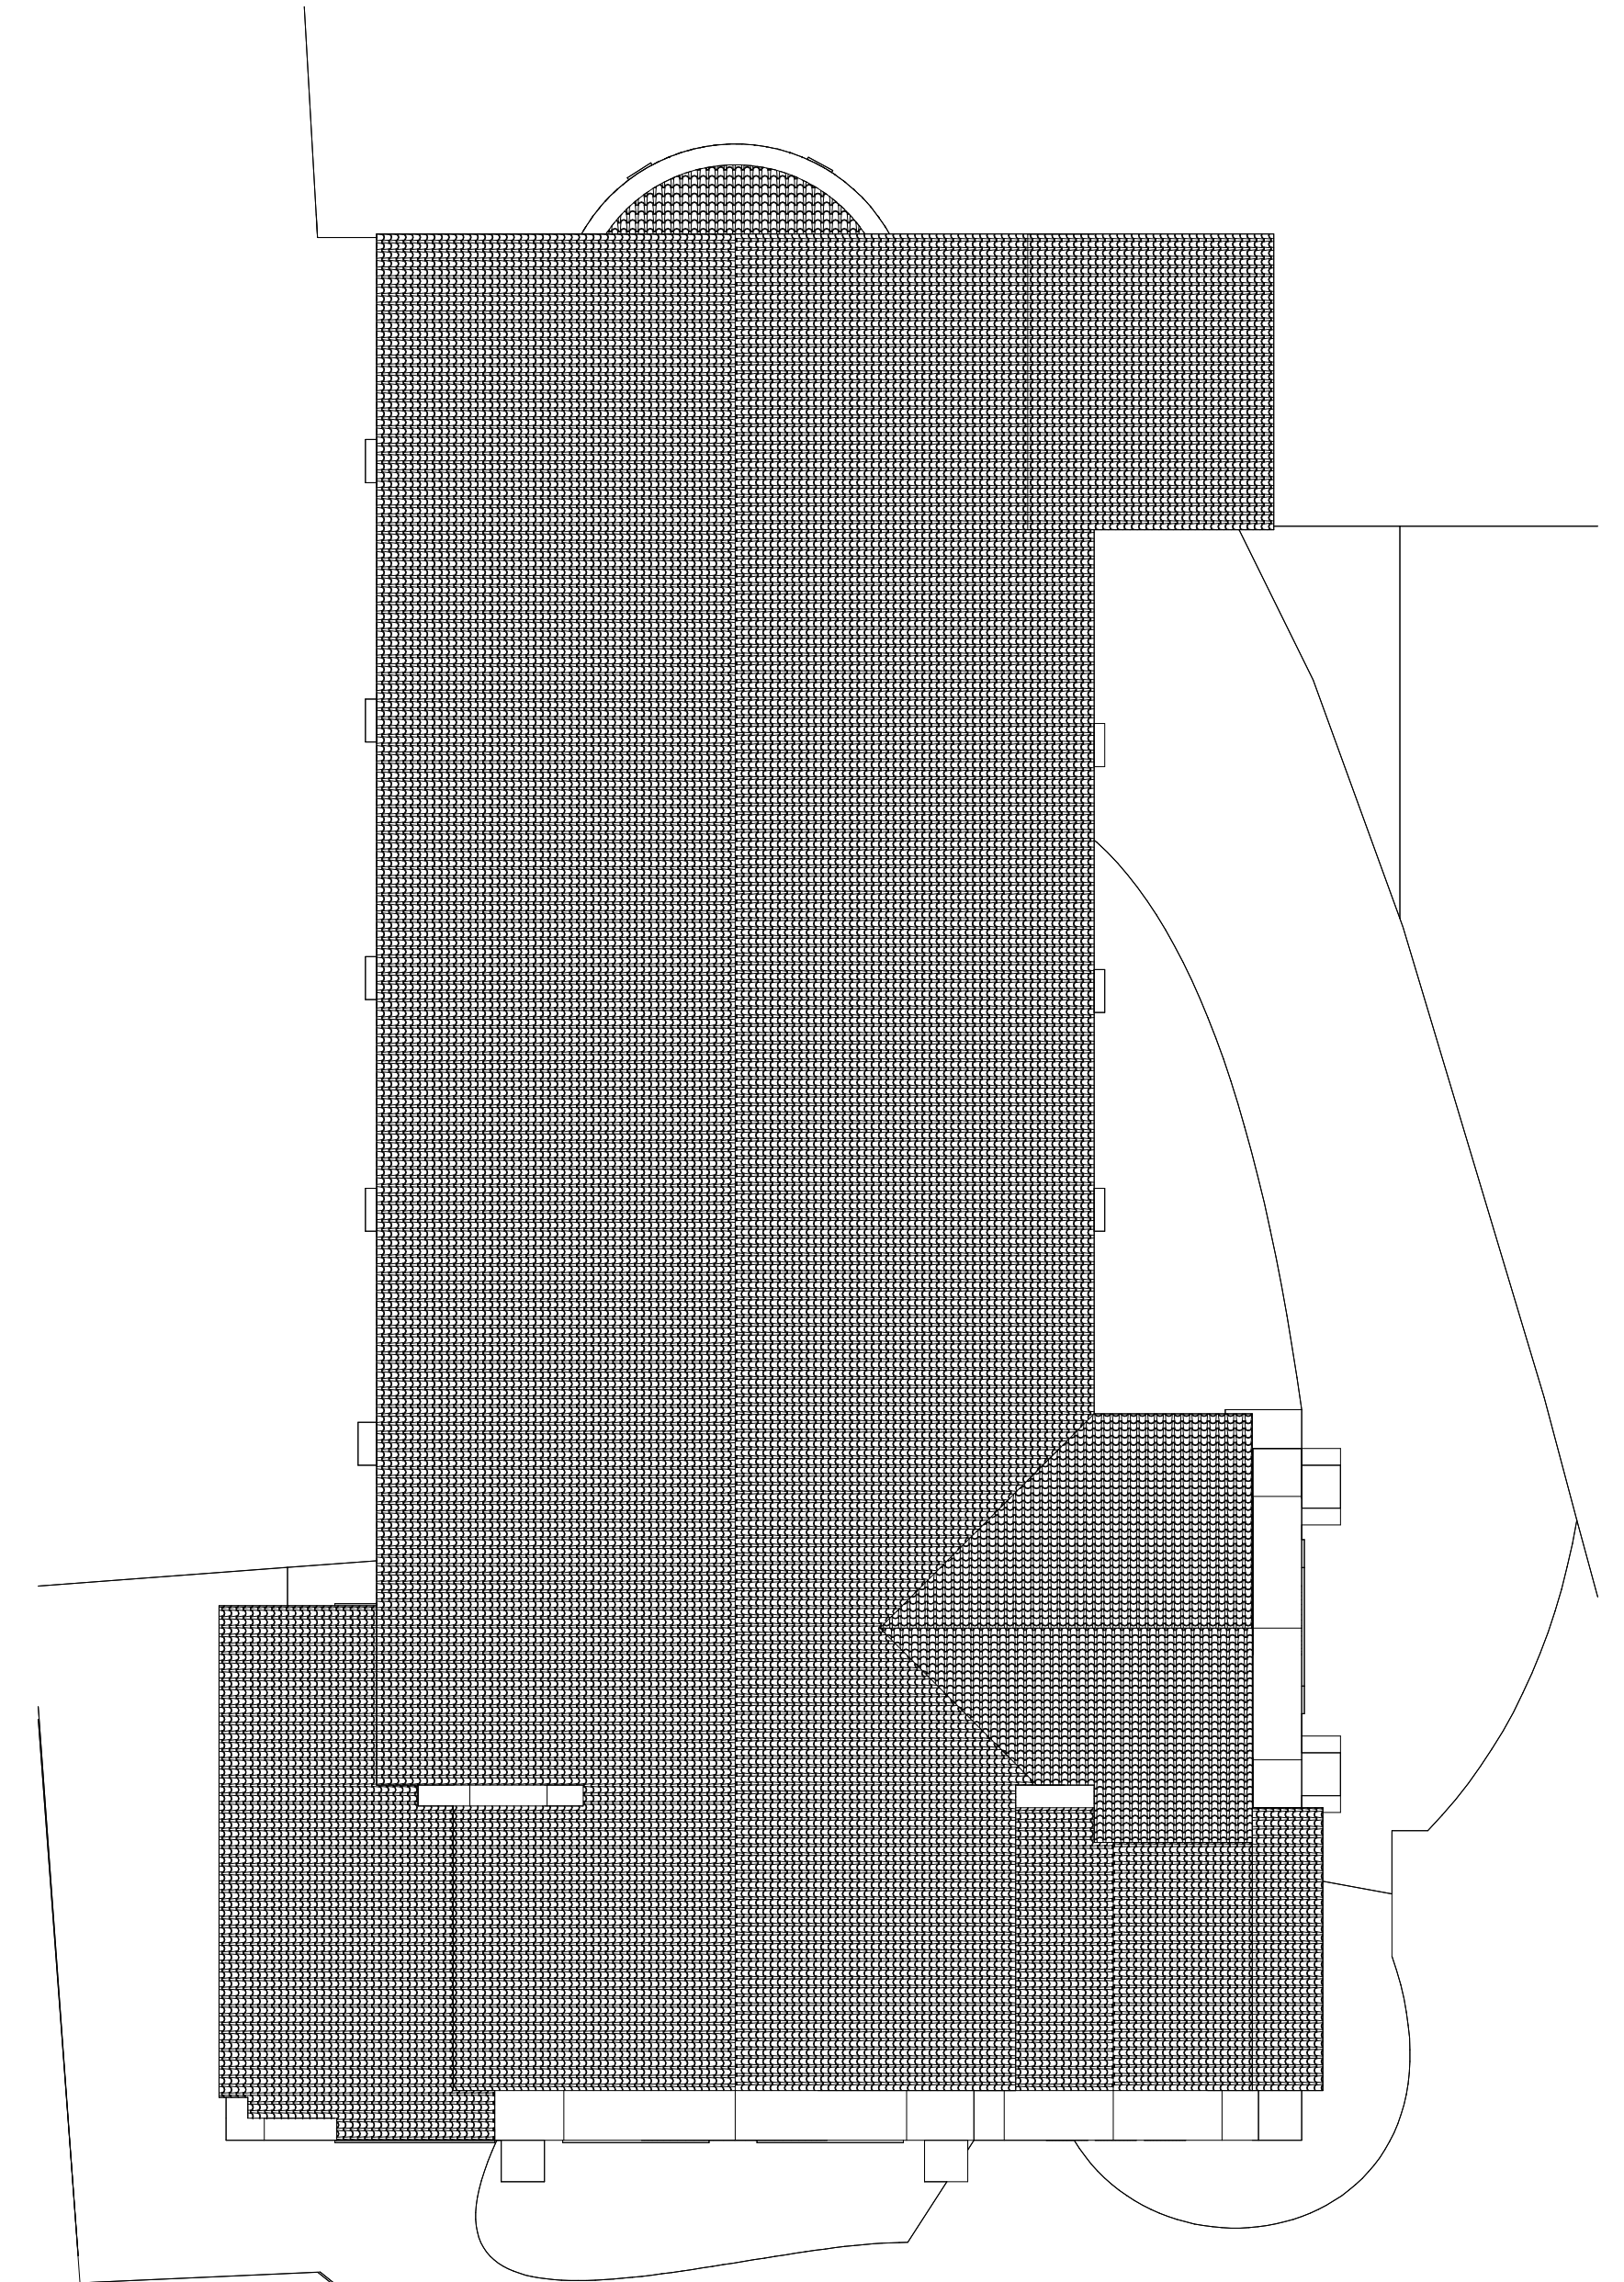

3 04 Existing Roof Plan
1 : 100

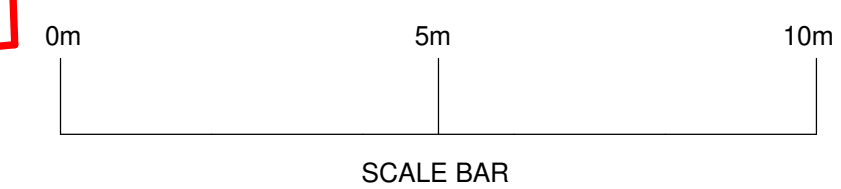

Drawings are prepared for Planning Approval			Drawing scaled @ A1	
REV	DATE	AMENDMENTS	Verify all dimensions prior to construction. Immediately report any discrepancies on this drawing to drawer.	
Drawing Number:		BR002 - Rev B		
Date Issued:		27/04/2026		
Project Description:		Church Conversion and Construction of detached garage		
Project Address:		282 Buxton Rd, High Peak SK23 7PX	Drawn By	TB
Client Name:		MD Skips	Checked By	TDG
			Scale	1 : 100