

1 METRE X 10 METRES AT 1:200 SCALE




ROBERT L FORD

private architectural practitioner and rural development consultant

PARKSIDE PARK ROAD LEEK STAFFORDSHIRE ST13 8JT

roblford@phonecoop.coop 01538 389290 / 07969 68 68 86

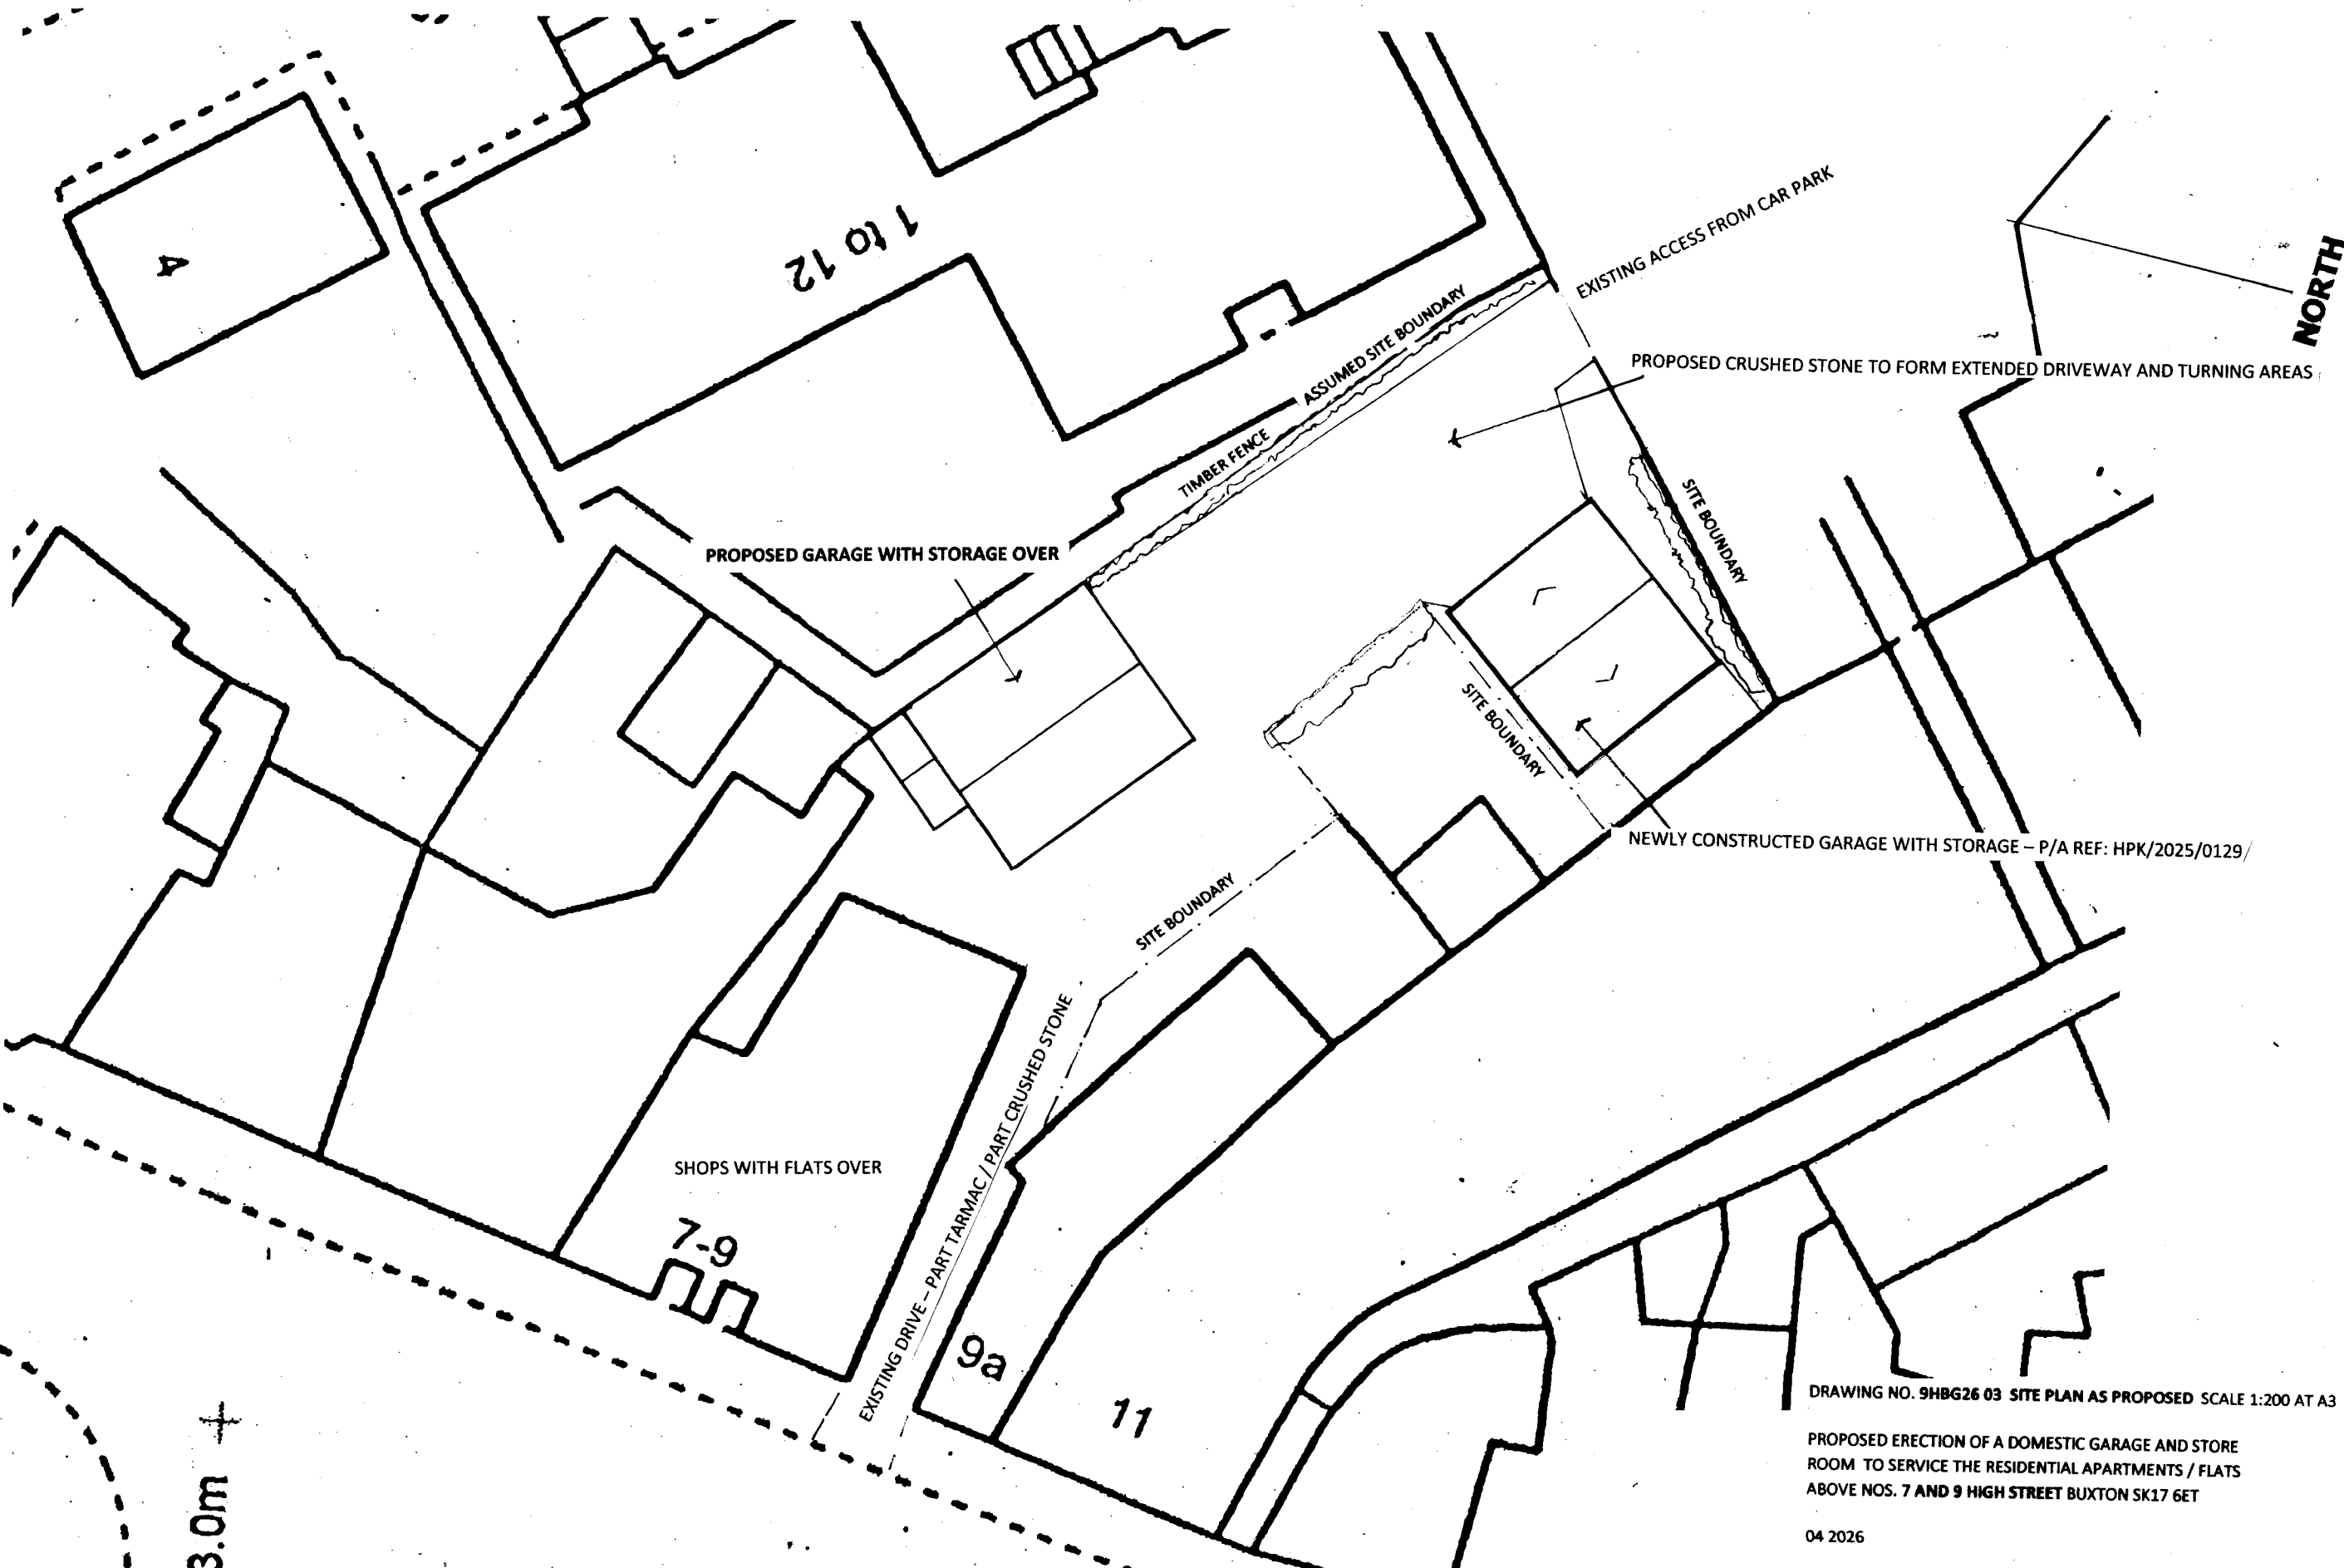

DRAWING NO. 9H8G26 03 SITE PLAN AS PROPOSED SCALE 1:200 AT A3

PROPOSED ERECTION OF A DOMESTIC GARAGE AND STORE ROOM TO SERVICE THE RESIDENTIAL APARTMENTS / FLATS ABOVE NOS. 7 AND 9 HIGH STREET BUXTON SK17 6ET

04 2026