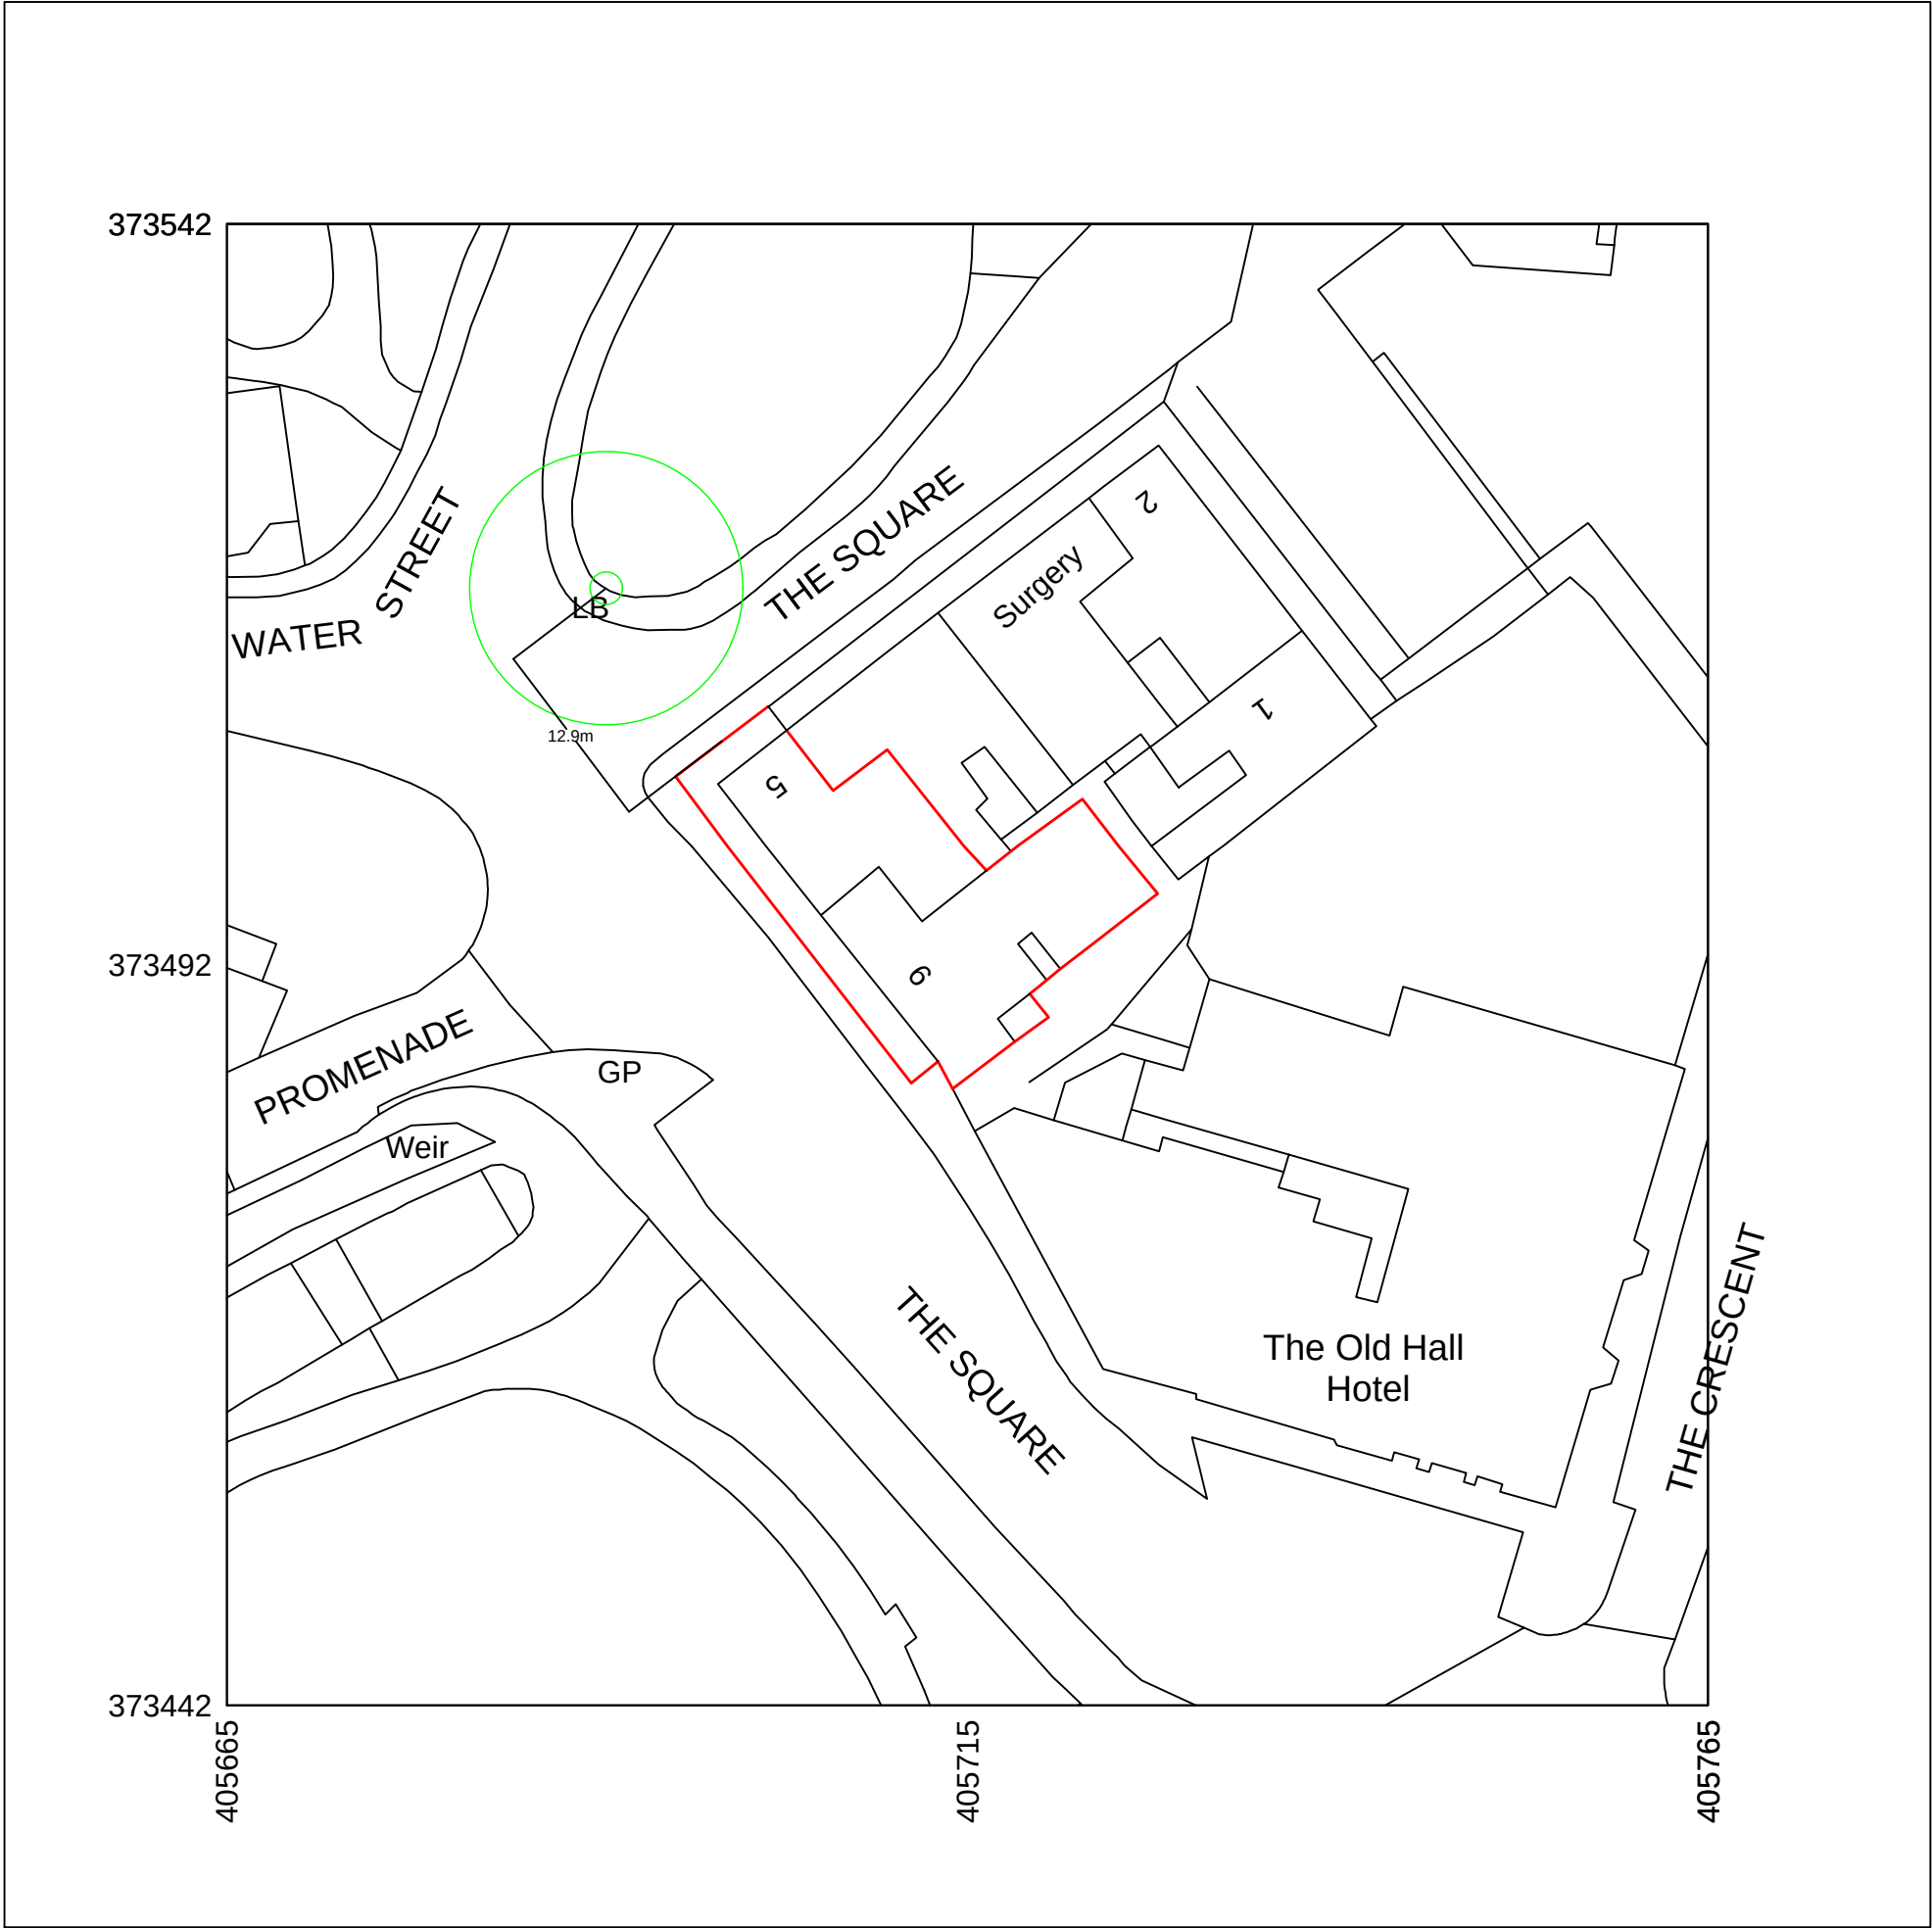


- NOTES:
- DO NOT USE THIS DRAWING FOR CONSTRUCTION PURPOSES.
 - ALL DIMENSIONS ARE IN MILLIMETERS UNLESS STATED OTHERWISE.
 - THE CONTRACTOR IS TO CHECK DRAWINGS AND TO VERIFY ALL DIMENSIONS ON SITE BEFORE COMMENCING ANY WORK OR MAKING ANY SHOP DRAWINGS.
 - ALL WORK IS TO BE CARRIED OUT IN ACCORDANCE WITH THE CURRENT BUILDING REGULATIONS AND ALL ASSOCIATED BRITISH STANDARDS.
 - ALL WORKS ARE SUBJECT TO STATUTORY APPROVALS AND DETAILED SITE SURVEYS.
 - COPYRIGHT WALKER WOOD. MUST NOT BE REPRODUCED WITHOUT WRITTEN PERMISSION.
 - PLEASE NOTE THAT ALL FURNITURE IS FOR ILLUSTRATIVE PURPOSES ONLY AND THAT ACTUAL DIMENSIONS MAY DIFFER DEPENDING ON THE FINAL FURNITURE SELECTED. THIS MEANS EITHER A GREATER OR SMALLER NUMBER OF ITEMS MAY FIT INTO THE DESIGNED AREAS.

REVISIONS	

PURPOSE OF DRAWING:

Listed Building Consent

CLIENT NAME:
High Peak Theatre Trust Limited
No 6 The Tearooms

PROJECT NAME:
5&6 The Square
Buxton

DWG TITLE:
Site Plan

DWG NO: 005
SCALE: 1:500
DRAWN BY: RDW
REVISION: -
DATE CREATED: Aug 2026
CHECKED BY: SW



Walker Wood Limited, 70 Clarkehouse Road, Sheffield, S10 2LJ
Tel: 0114 2631768, Mob: 07817 769056