



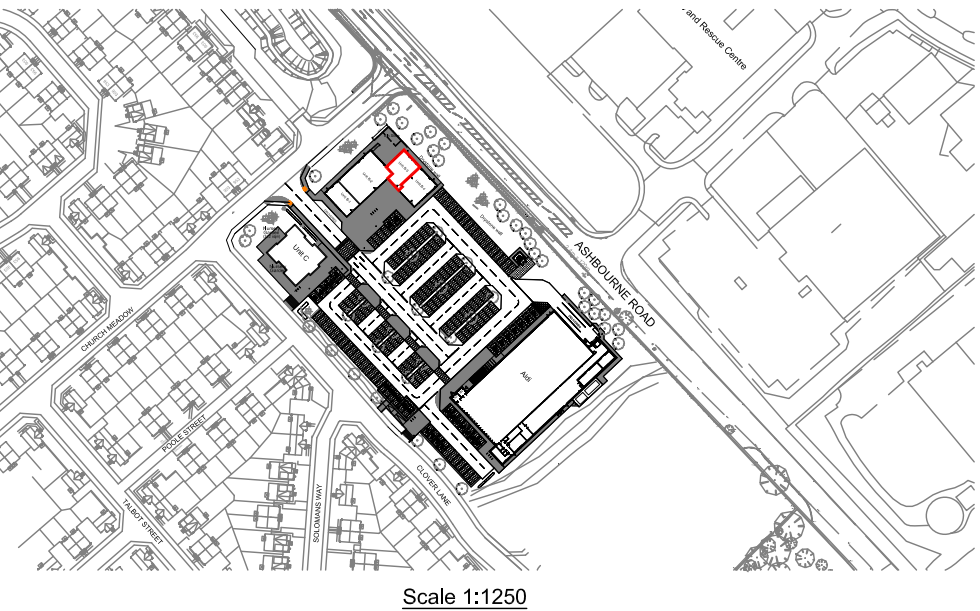

This drawing is the property of Mullins Associates (Group) Ltd. It must not be copied or lent to any third party without the written consent of Mullins Associates (Group) Ltd, and must be returned to Mullins Associates (Group) Ltd on request.

Notes:
1.

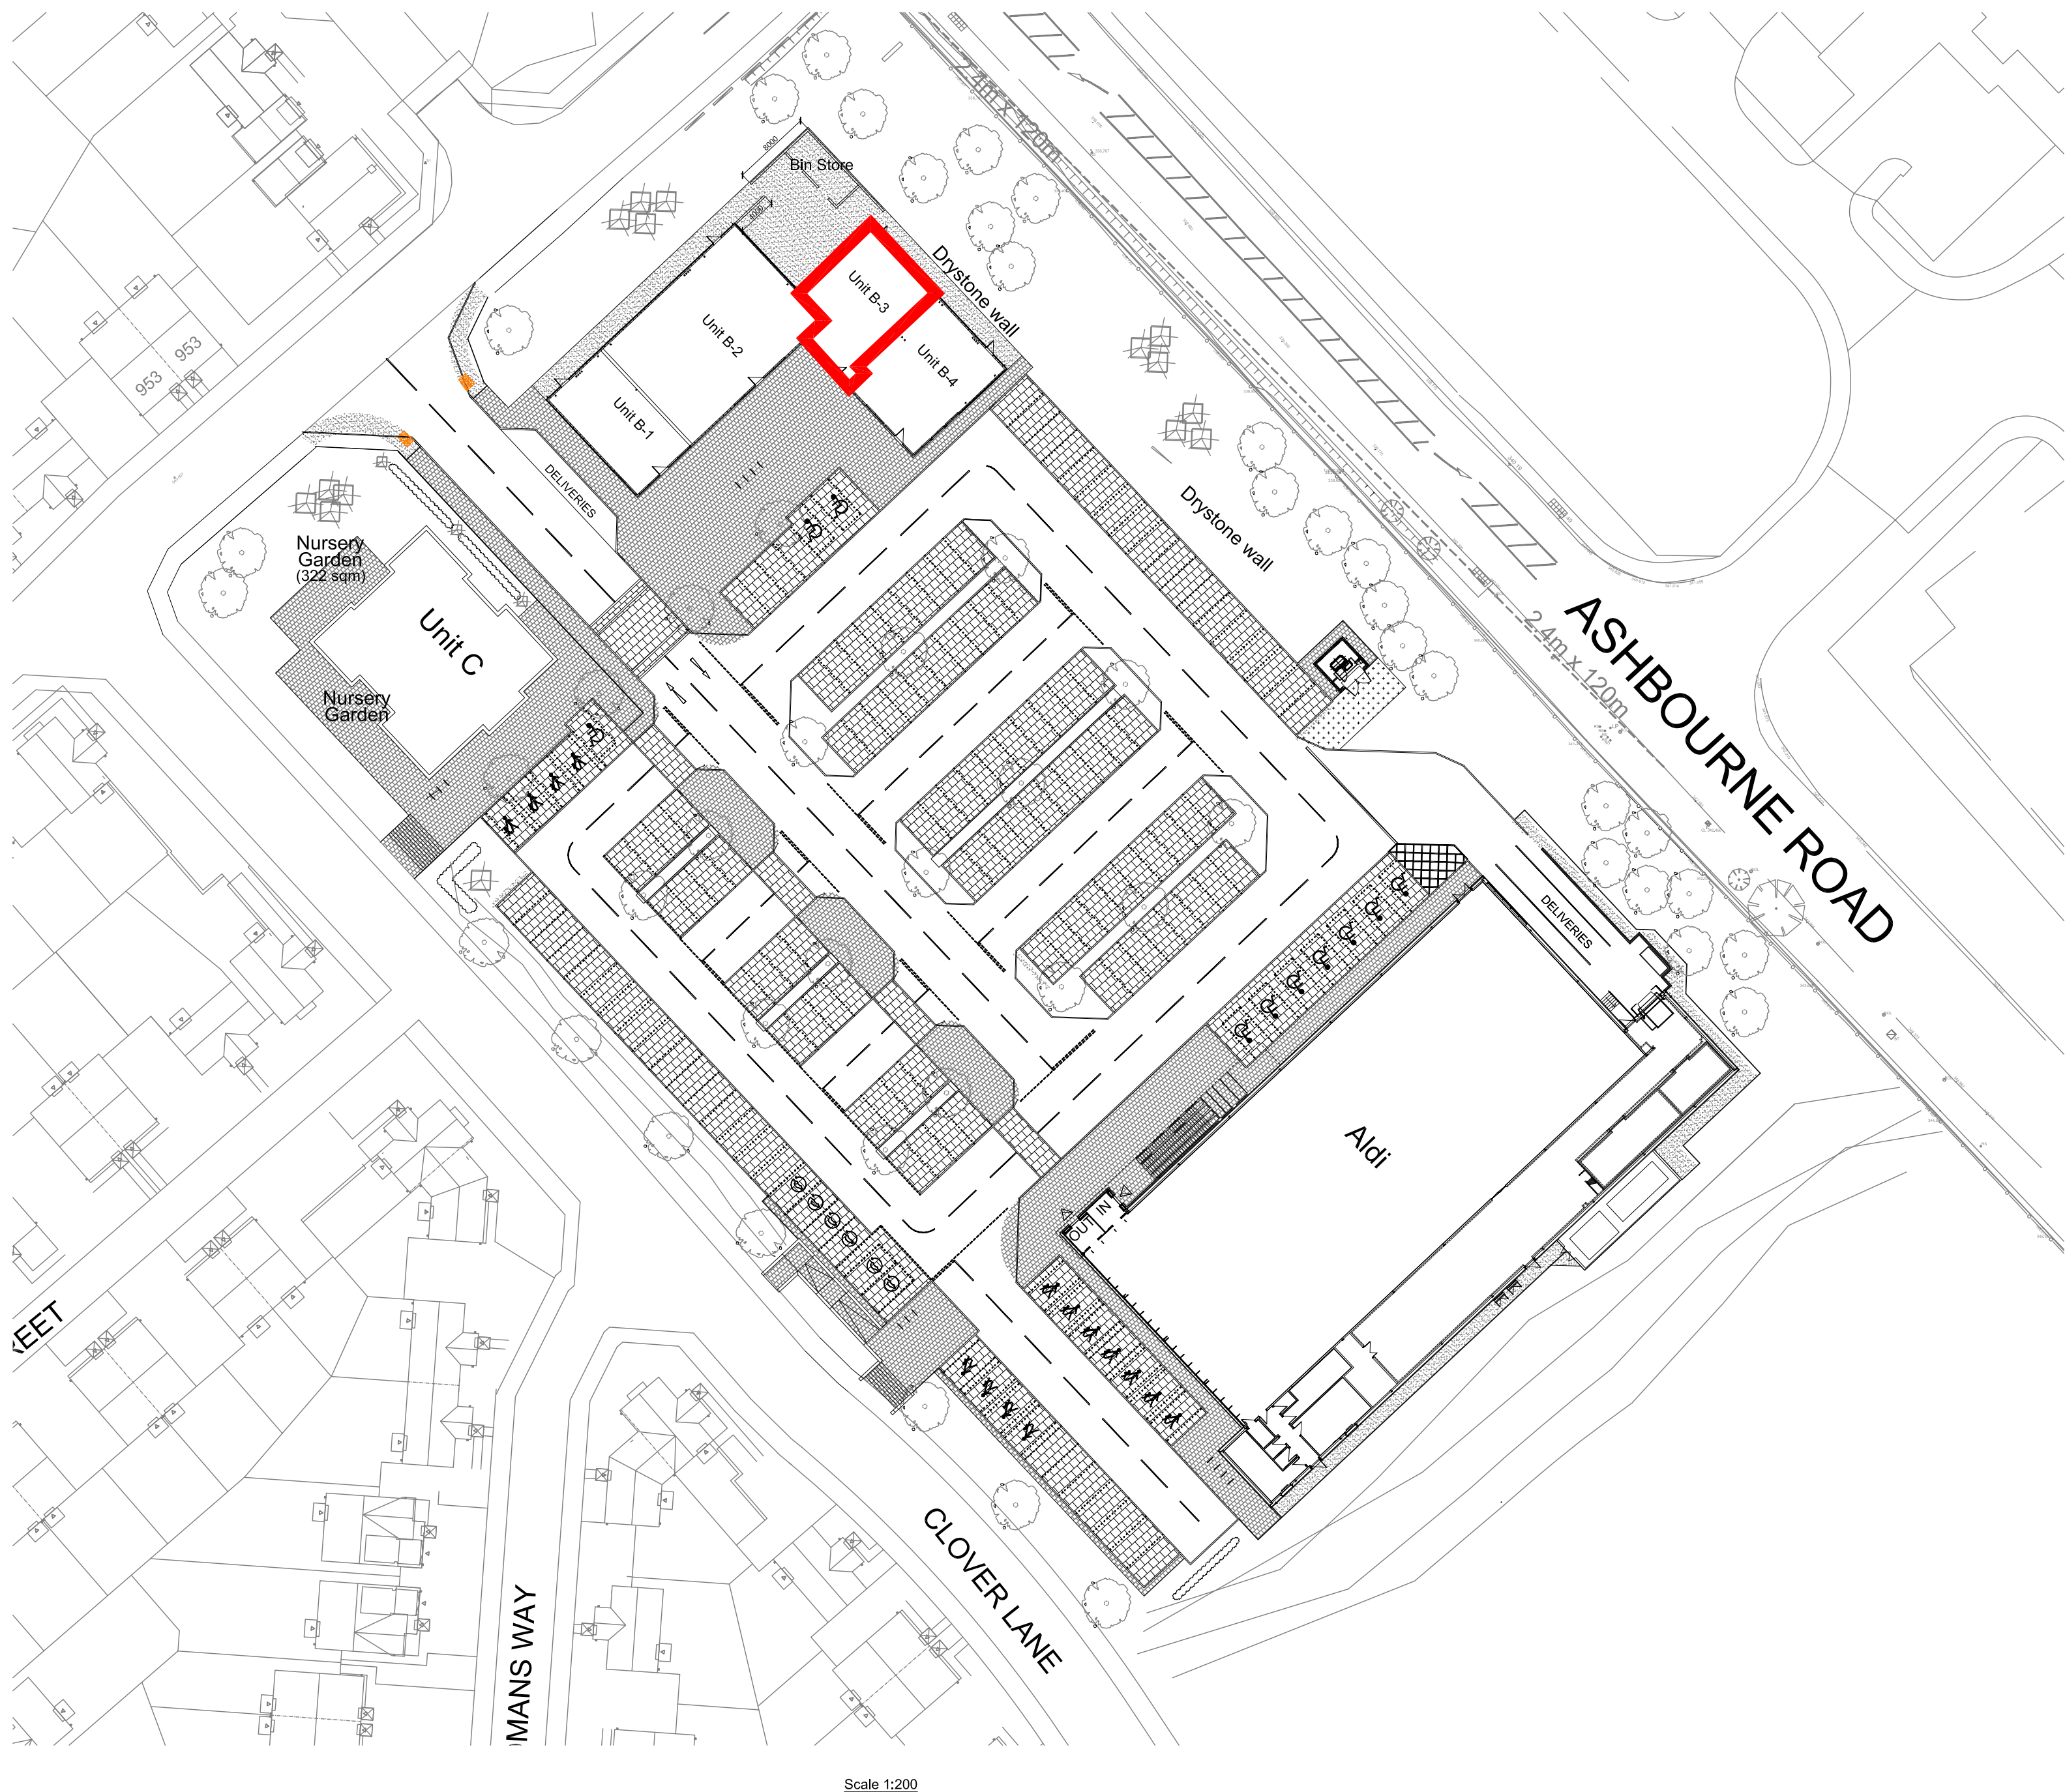

Scale 1:200

C2	24	1:1250 Scale Site Plan Incorporated.	K.K
	08		
	26		
C1	03	Comment Issue.	K.K
	06		
	26		
Revision:	Description:		Drawn:
Date:			



MULLINS
ASSOCIATES
GROUP

Harewood Business Centre
2 Fairfield Road, Buxton, SK17 7DP

Project:
Unit B3
Mr & Mrs D Morris
Unit 3, Altar Way, Buxton

Title:
Site Plan

Drawing no:		Revision:	
0577-EX-M-200		C2	

Status:
COMMENT ISSUE

Drawn:	J.D	Checked:	C.M
Date:	June 2026	Scale:	1:200@A1