





Proposed Front Elevation

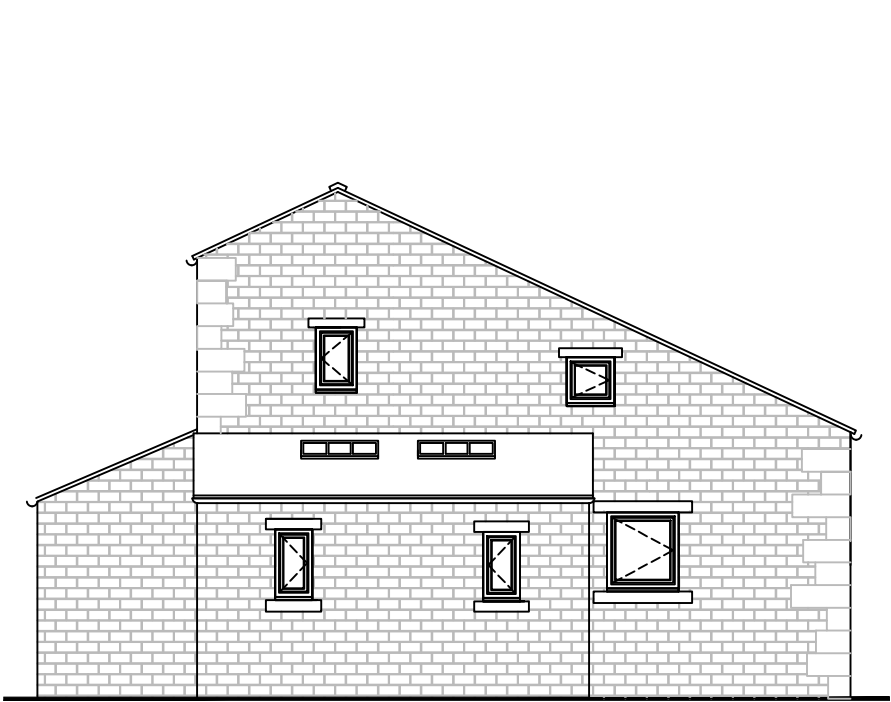


Proposed Side Elevation



Proposed Rear Elevation

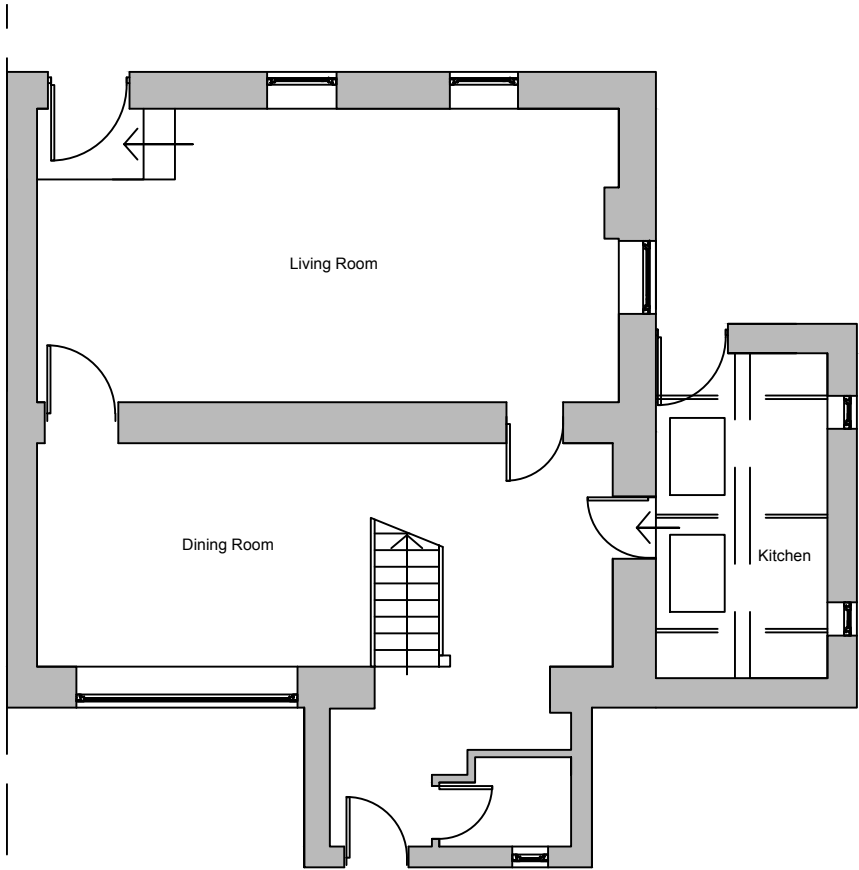


Proposed Ground Floor Plan

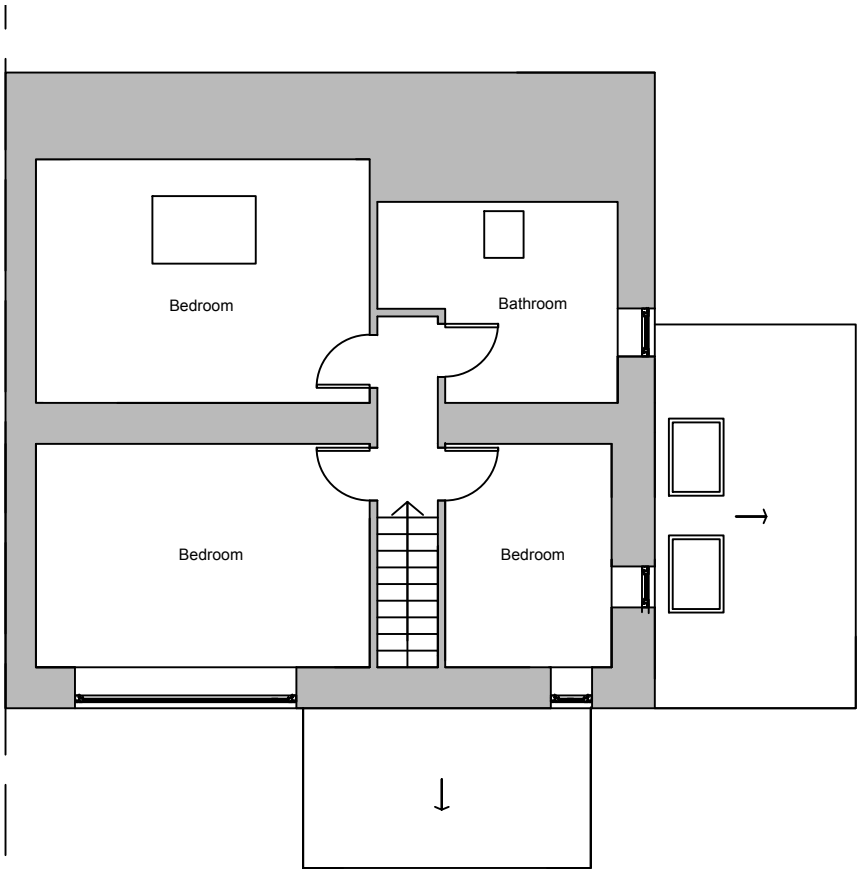

Proposed First Floor Plan

THIS DRAWING IS NOT TO BE COPIED OR REPRODUCED
WITHOUT THE PRIOR WRITTEN CONSENT OF PLANMART LTD.

 

Client:

Mr Andy Coles
Thornlea Barn, Higher Chisworth, Glossop,
Derbyshire SK13 5SA

Project:

Proposed replacement of windows & rear door.
Painting of existing doors to match

Title:

Proposed Plans & Elevations

Scale: 1:100 @ A3

Drawn: C.K.	Date: August 2026
----------------	----------------------

Project no.: 3416	Drawing no.: 3416-002
----------------------	--------------------------

PLANMART LIMITED
9, GEORGE STREET, GLOSSOP,
DERBYSHIRE SK13 8AY.
TEL: 01457 863153