

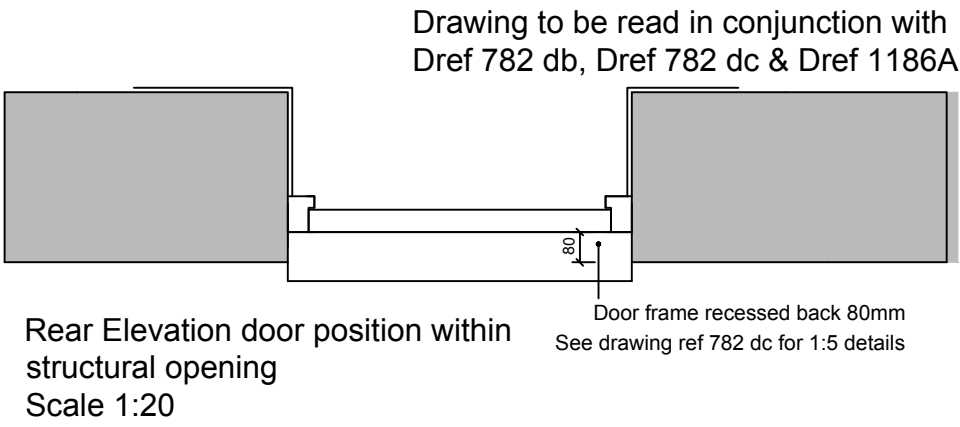


Existing window position within
structural opening
Scale 1:20

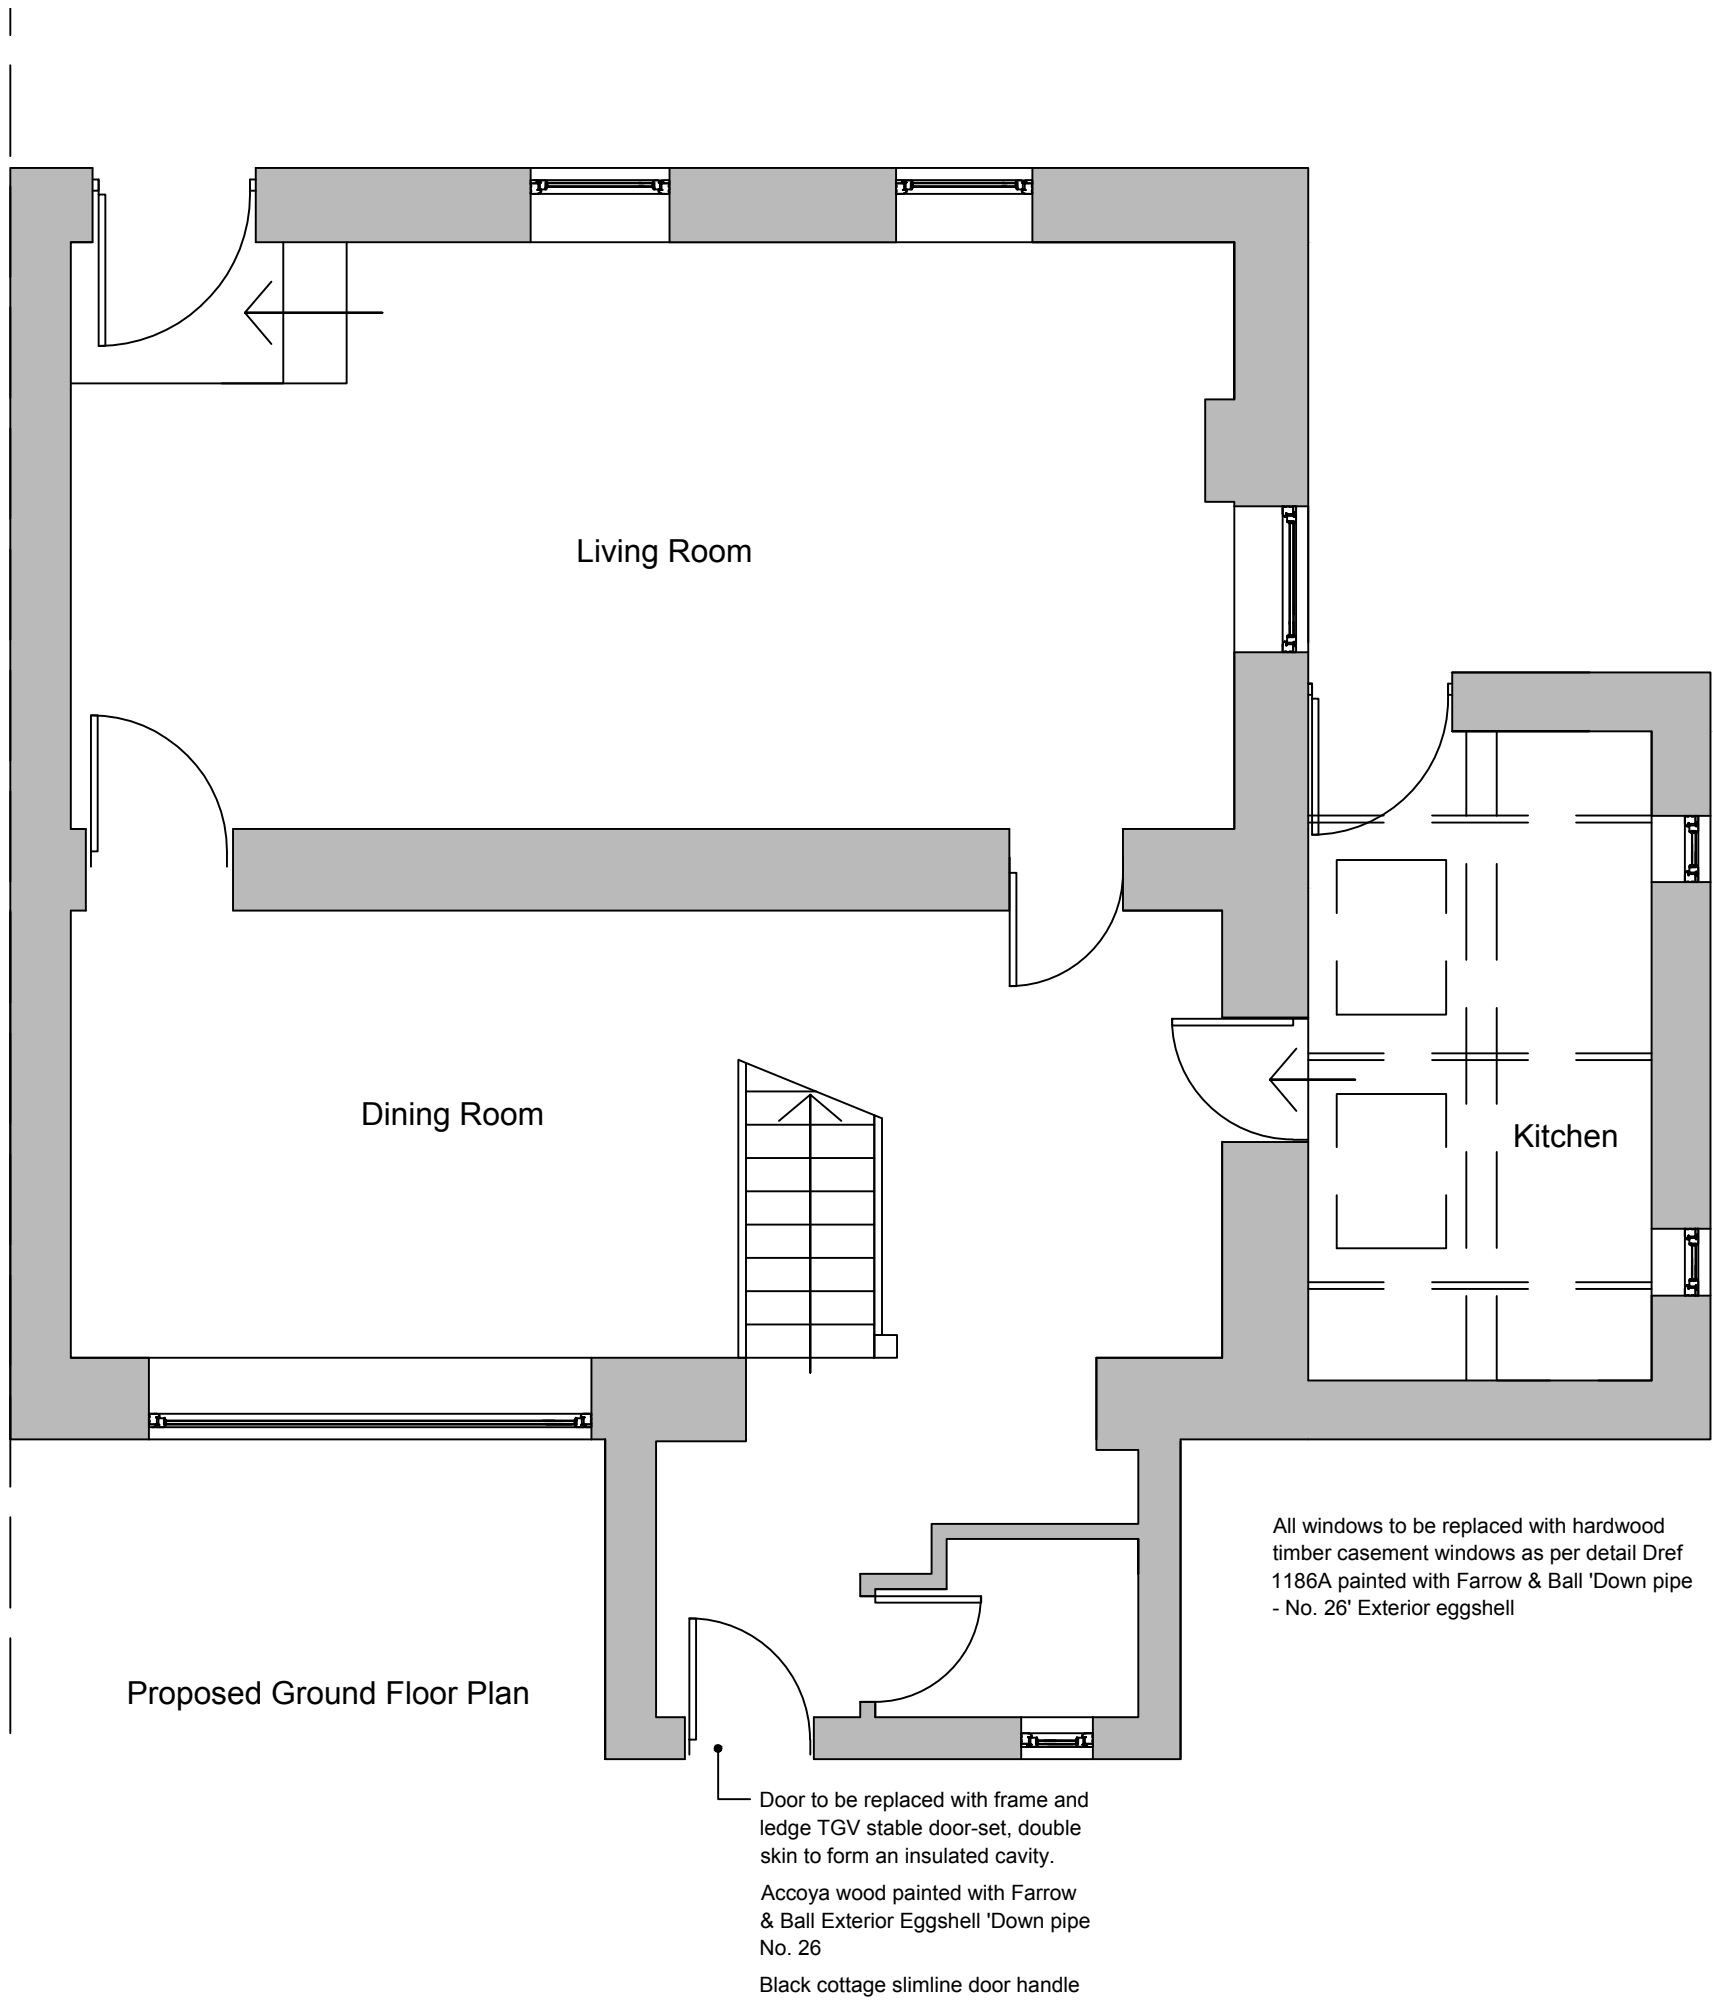

Typical window position within
structural opening
Scale 1:20

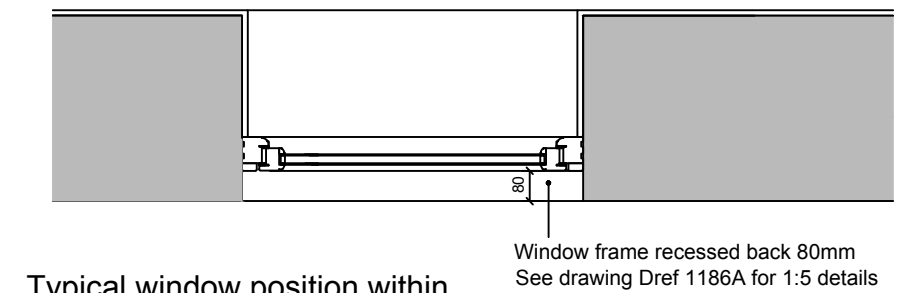

Client:	
Mr Andy Coles Thornlea Barn, Higher Chisworth, Glossop, Derbyshire SK13 5SA	
Project:	
Proposed replacement of windows & rear door. Painting of existing doors to match	
Title:	
Proposed Ground Floor Plan	
Scale: 1:50 @ A3	
Drawn: C.K.	Date: August 2026
Project no.: 3416	Drawing no.: 3416-003

PLANMART LIMITED
9, GEORGE STREET, GLOSSOP,
DERBYSHIRE SK13 8AY.
TEL: 01457 863153