


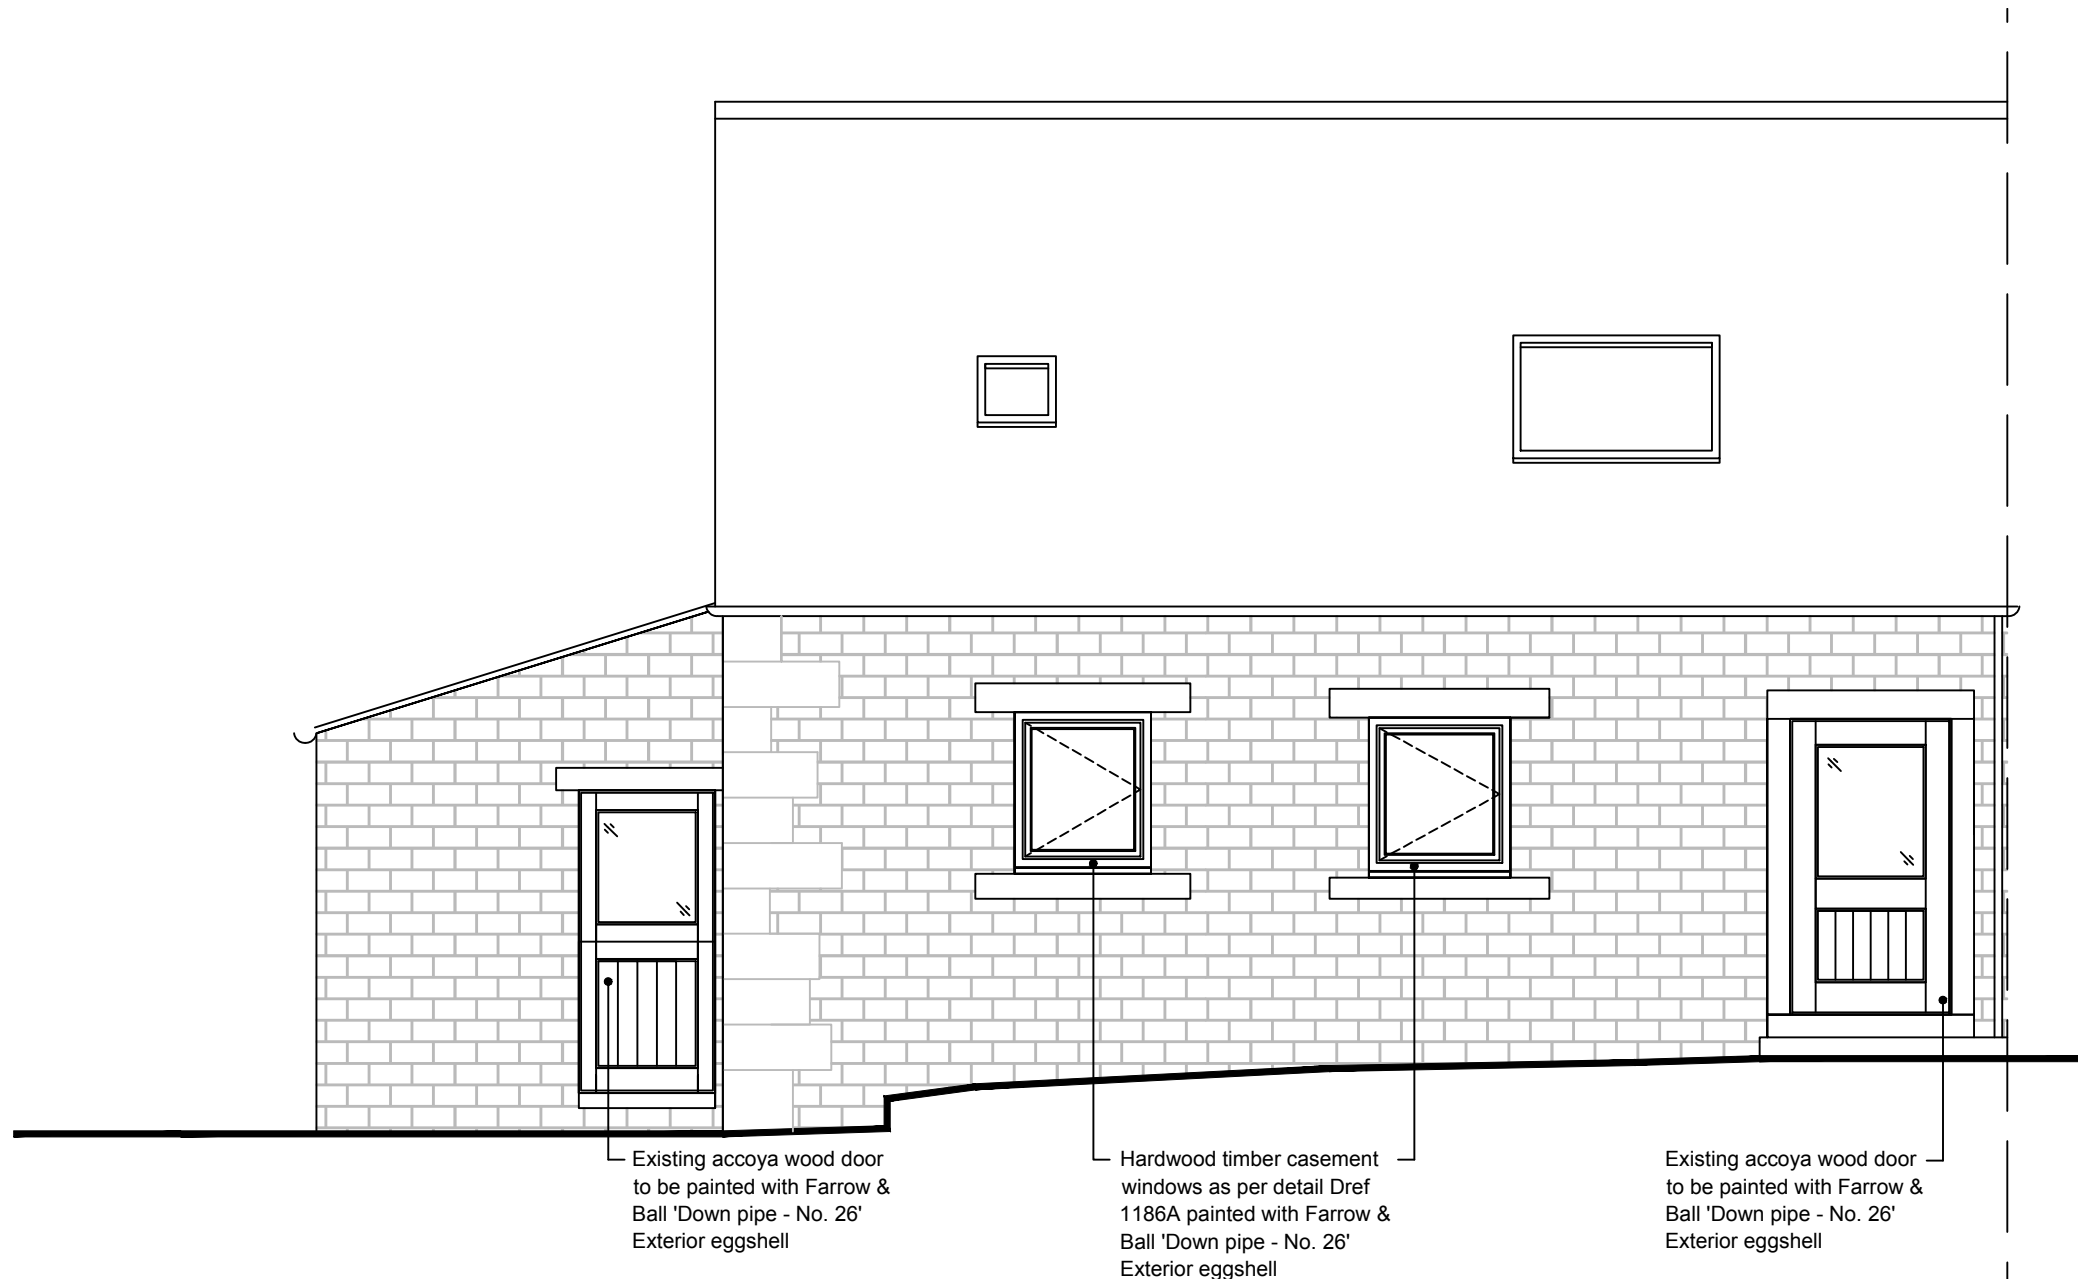

Proposed Front Elevation



Client:

Mr Andy Coles
Thornlea Barn, Higher Chisworth, Glossop,
Derbyshire SK13 5SA

Project:

Proposed replacement of windows & rear door.
Painting of existing doors to match

Title:

Proposed Front Elevation

Scale: 1:50 @ A3

Drawn:

C.K.

Date:

August 2026

Project no.:

3416

Drawing no.:

3416-004

PLANMART LIMITED
9, GEORGE STREET, GLOSSOP,
DERBYSHIRE SK13 8AY.
TEL: 01457 863153