



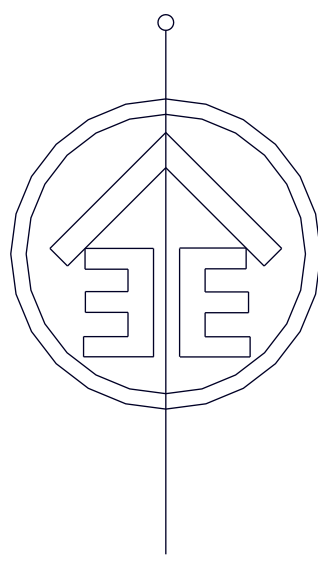


PLOT 04



PLOT 03

PLOT 02



PLOT 01

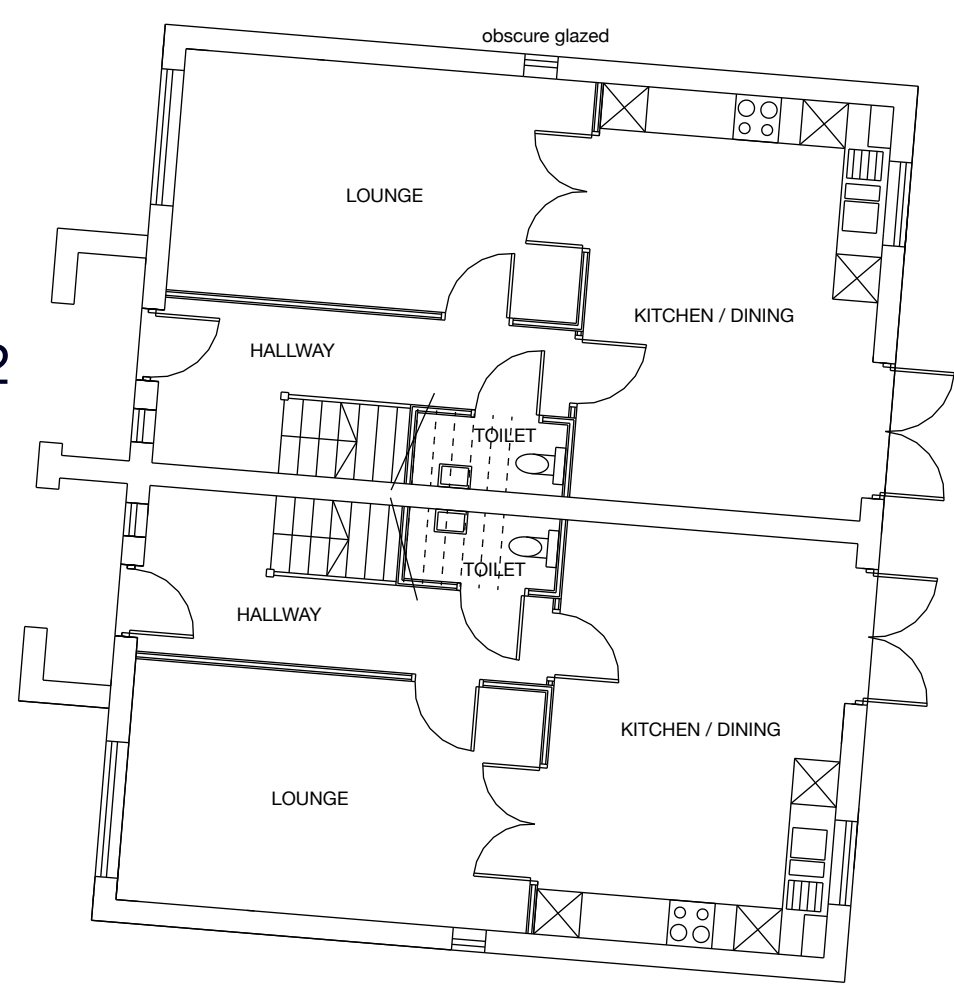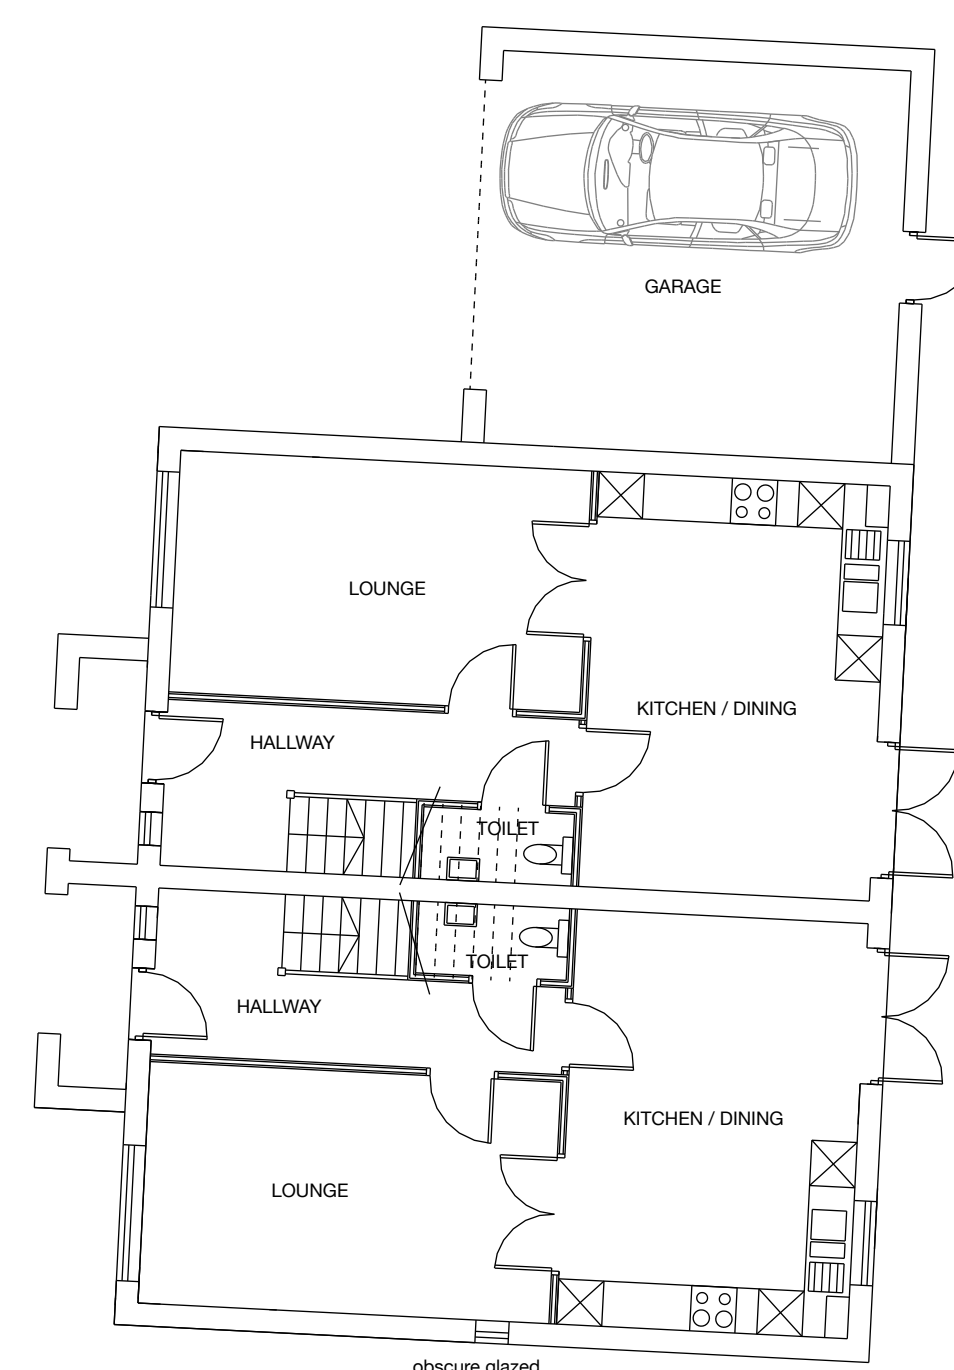



GROUND FLOOR PLAN

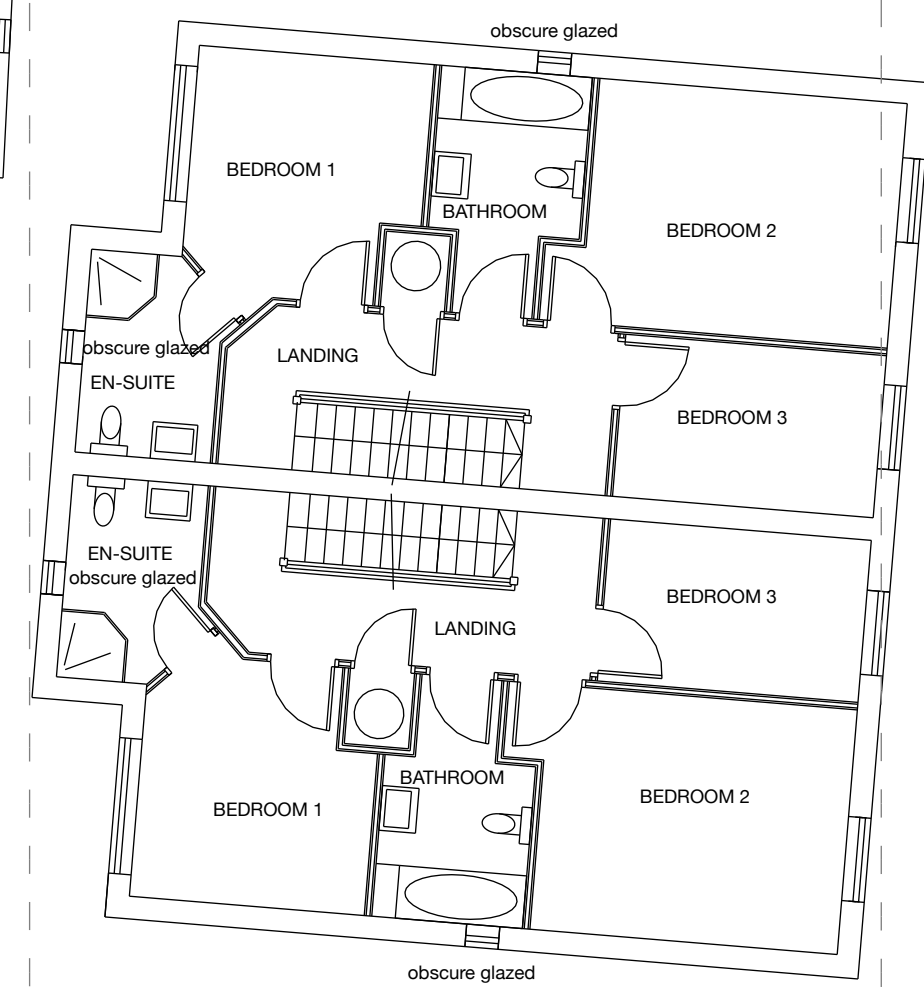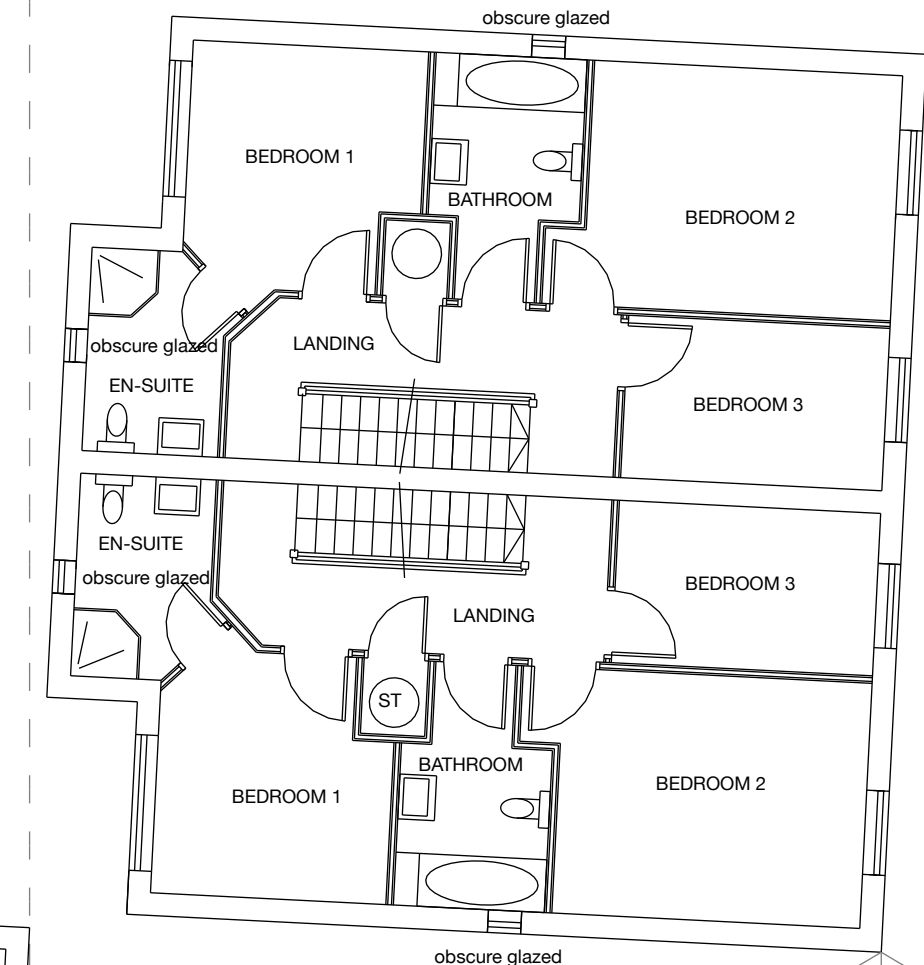


FIRST FLOOR PLAN

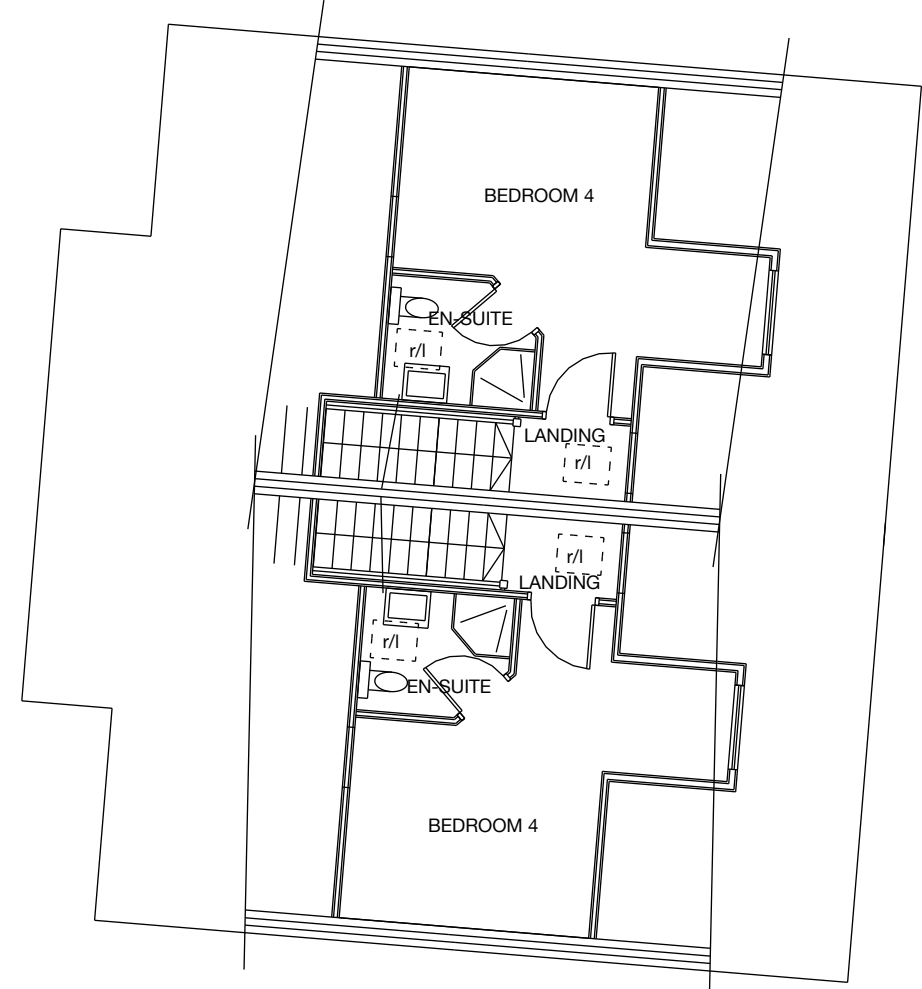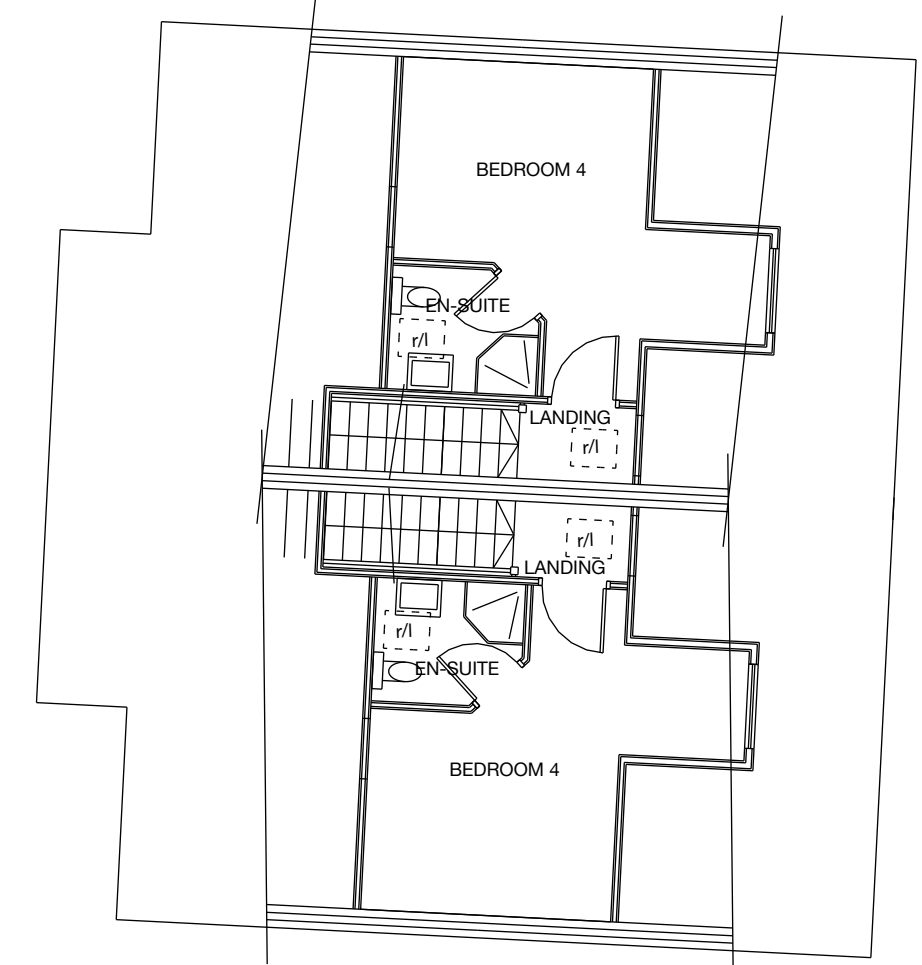

SECOND FLOOR PLAN

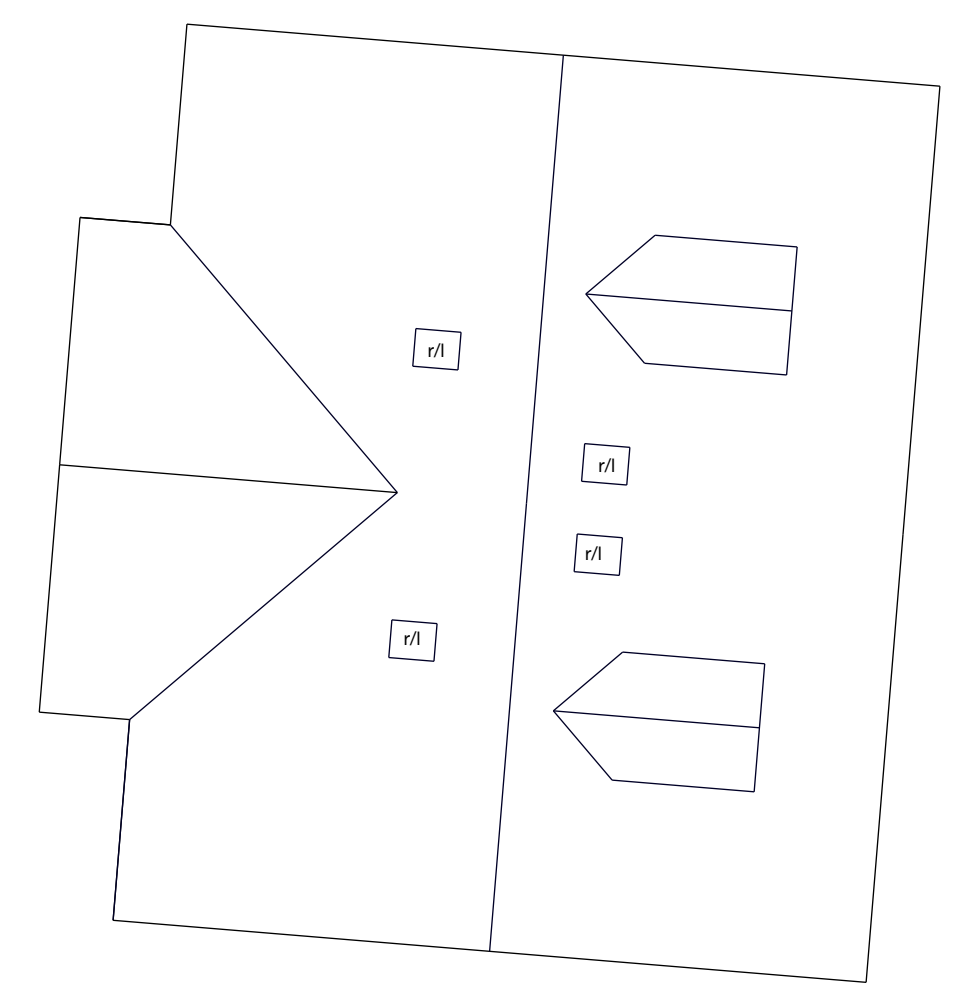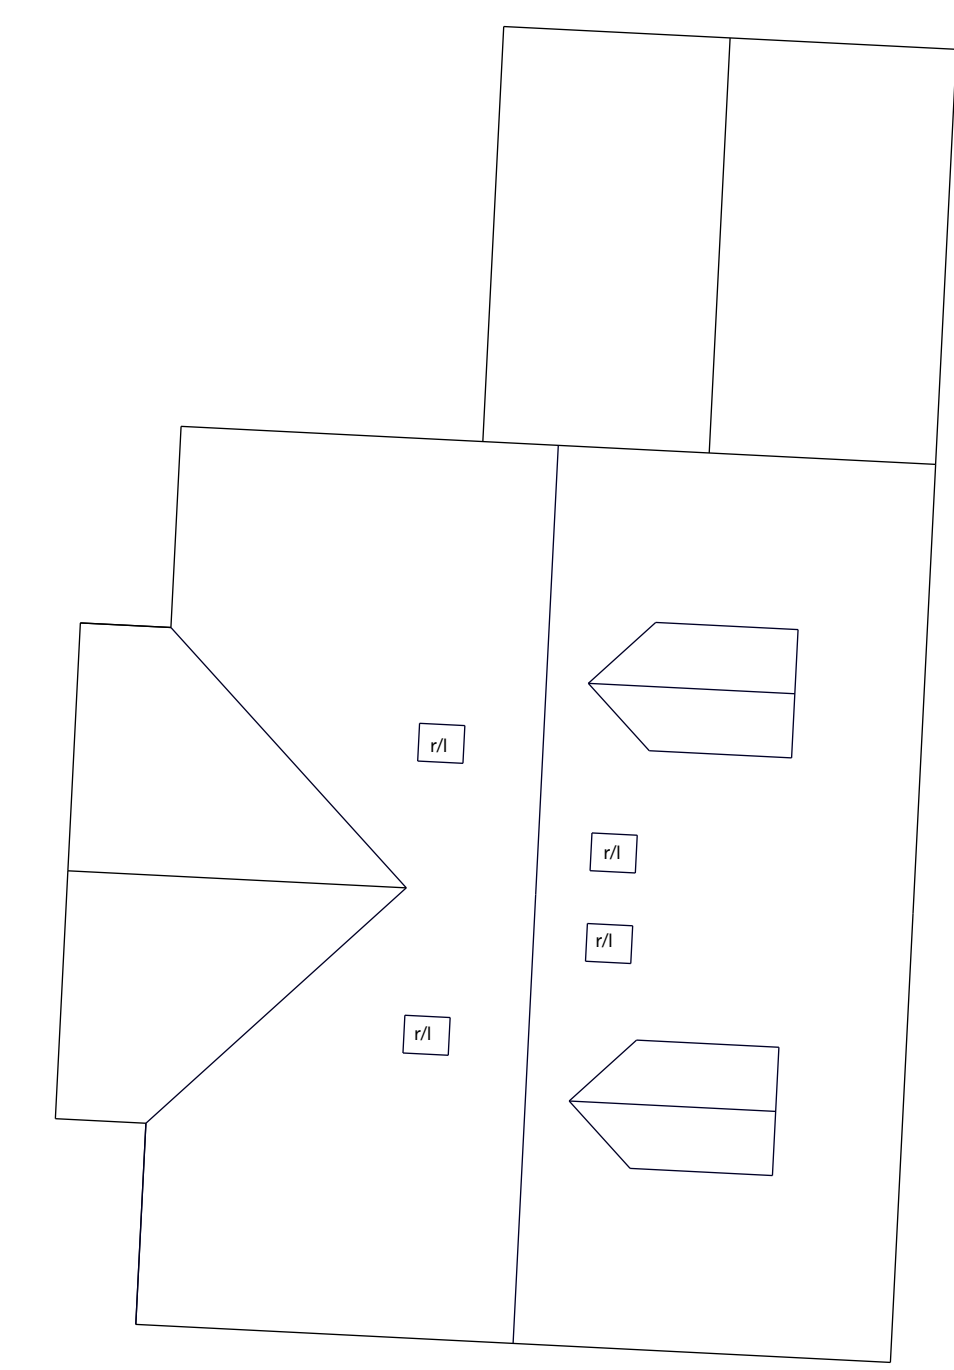

ROOF PLAN

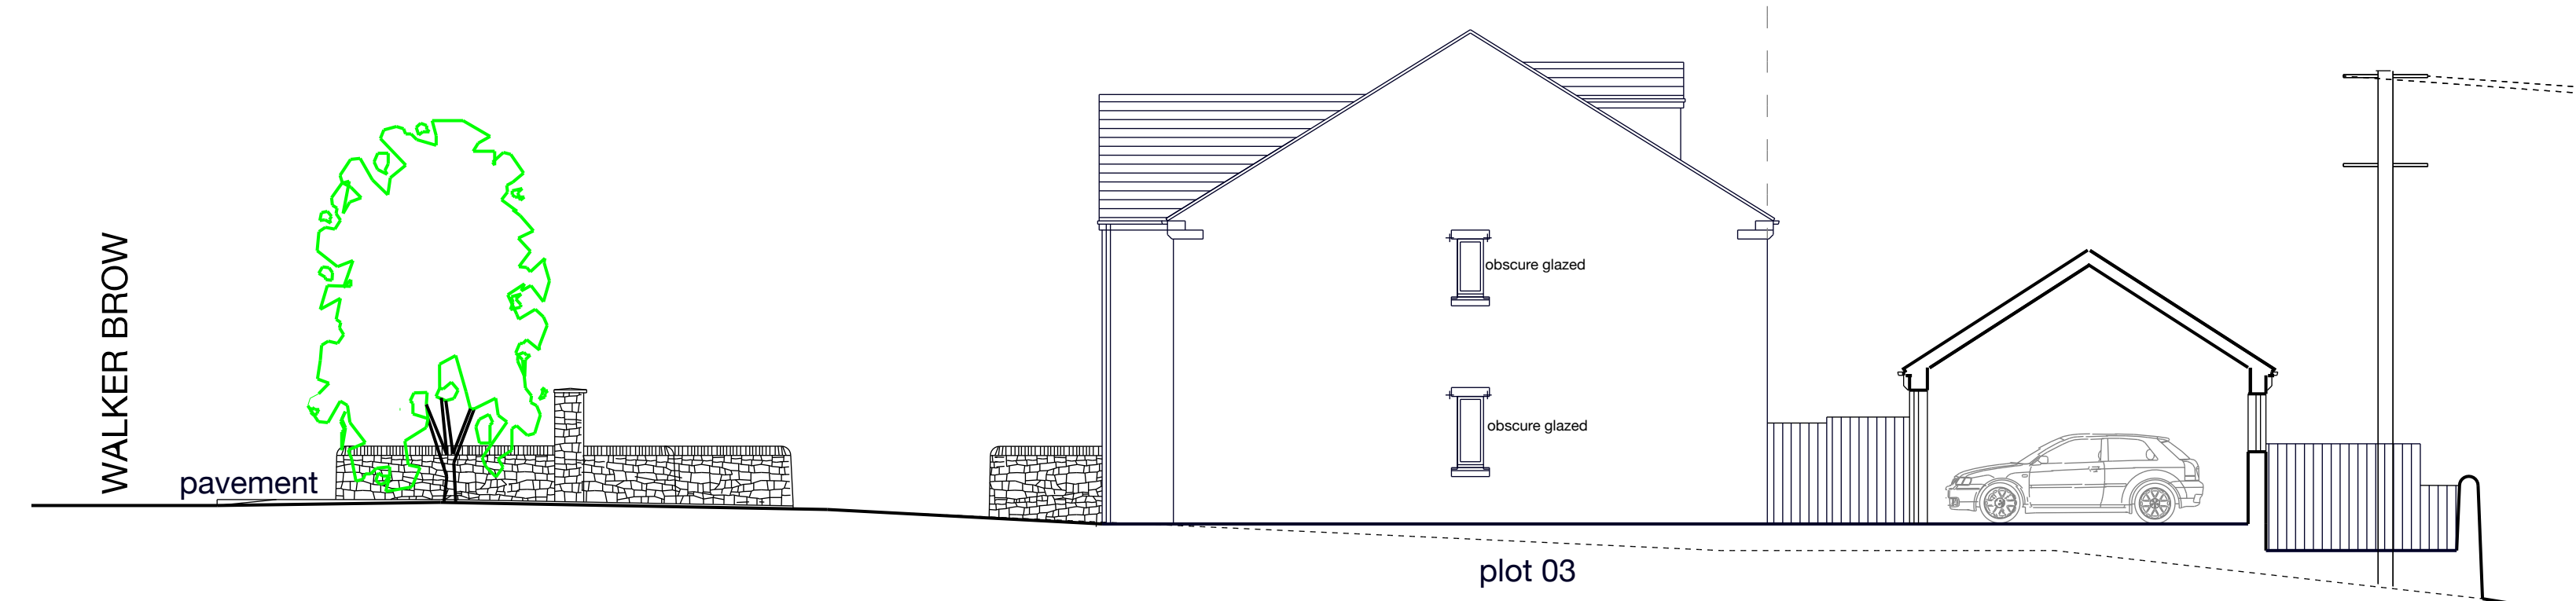

SOUTH ELEVATION (to plot 3)



LEE ARCHITECTS LTD Leepark House 449 Chester Road Manchester M16 9HA T 0161 873 7788 M 07710 539748 E info@leearchitects.co.uk copyright reserved	
CLIENT RICHARD LANE HOMES LTD	
PROJECT Land off Walker Brow Hallsteads (A6) Dove Holes Buxton SK17 8DY	
DRAWING Scheme A Floor Plans and Elevation	
DRAWING NUMBER L711/12	
DATE 20-07-26	SCALE 1:100@A1