



GROUND FLOOR AS EXISTING 1:50

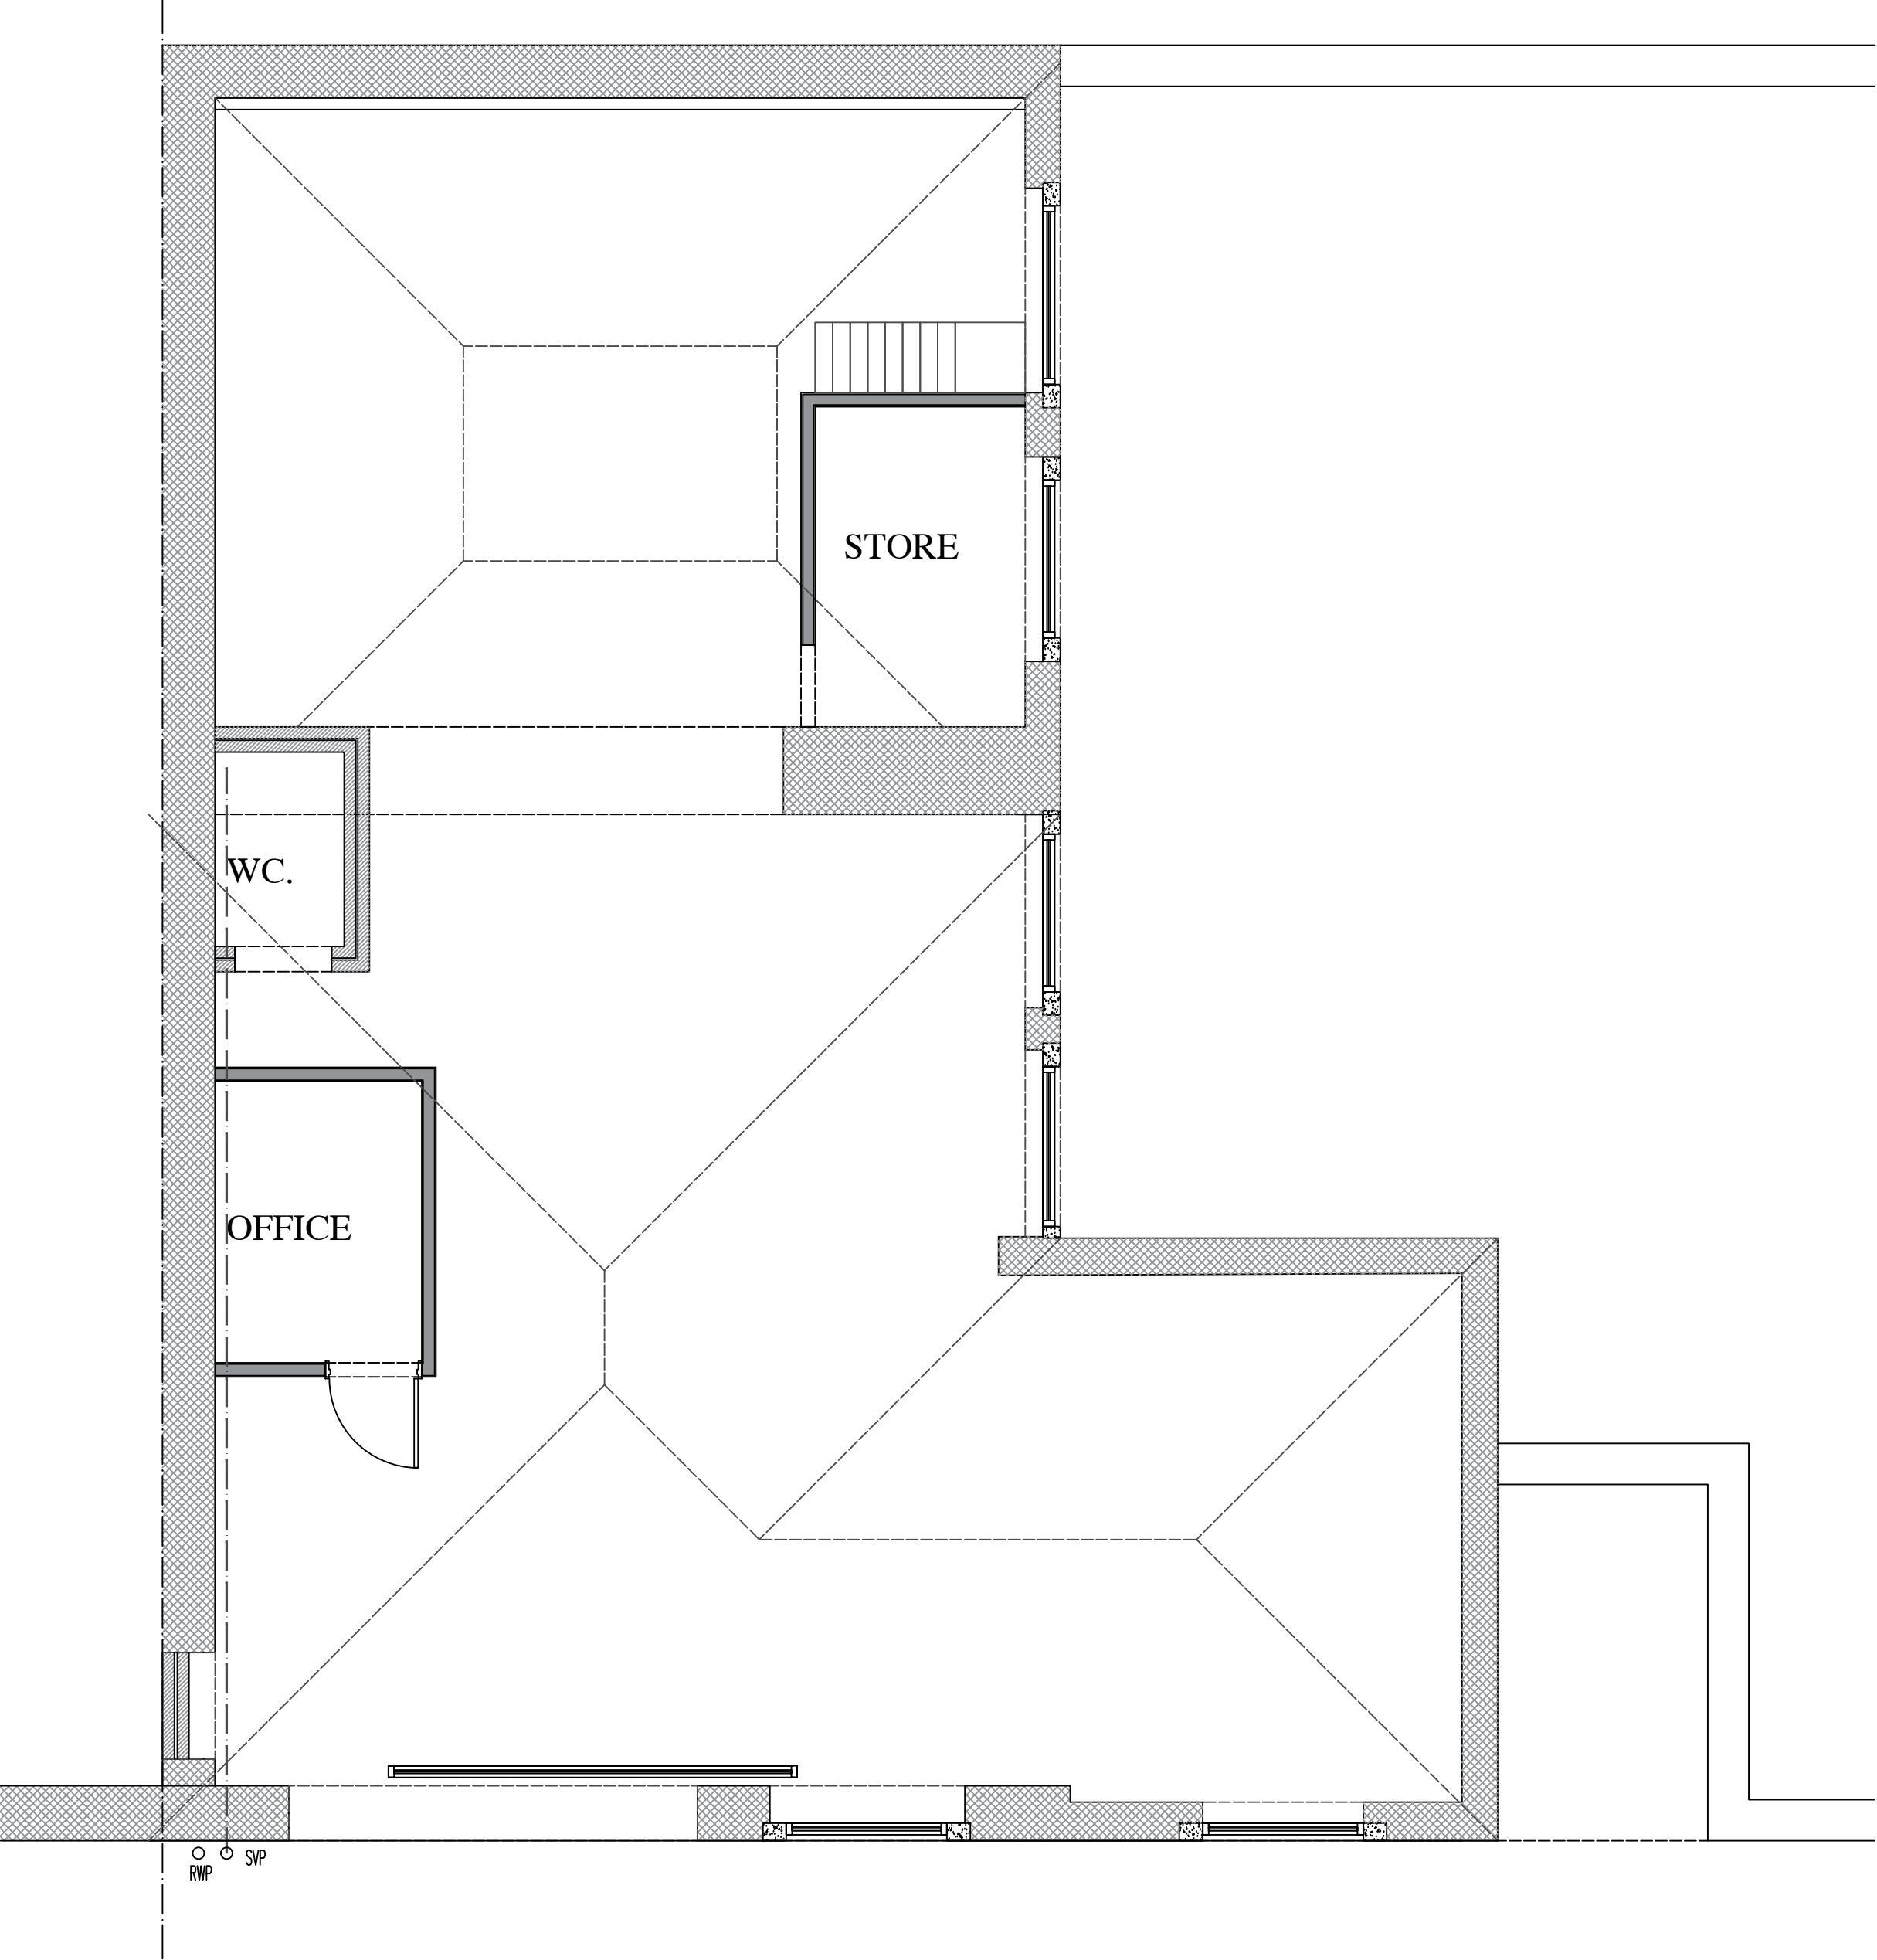

ROOF PLAN AS EXISTING 1:50

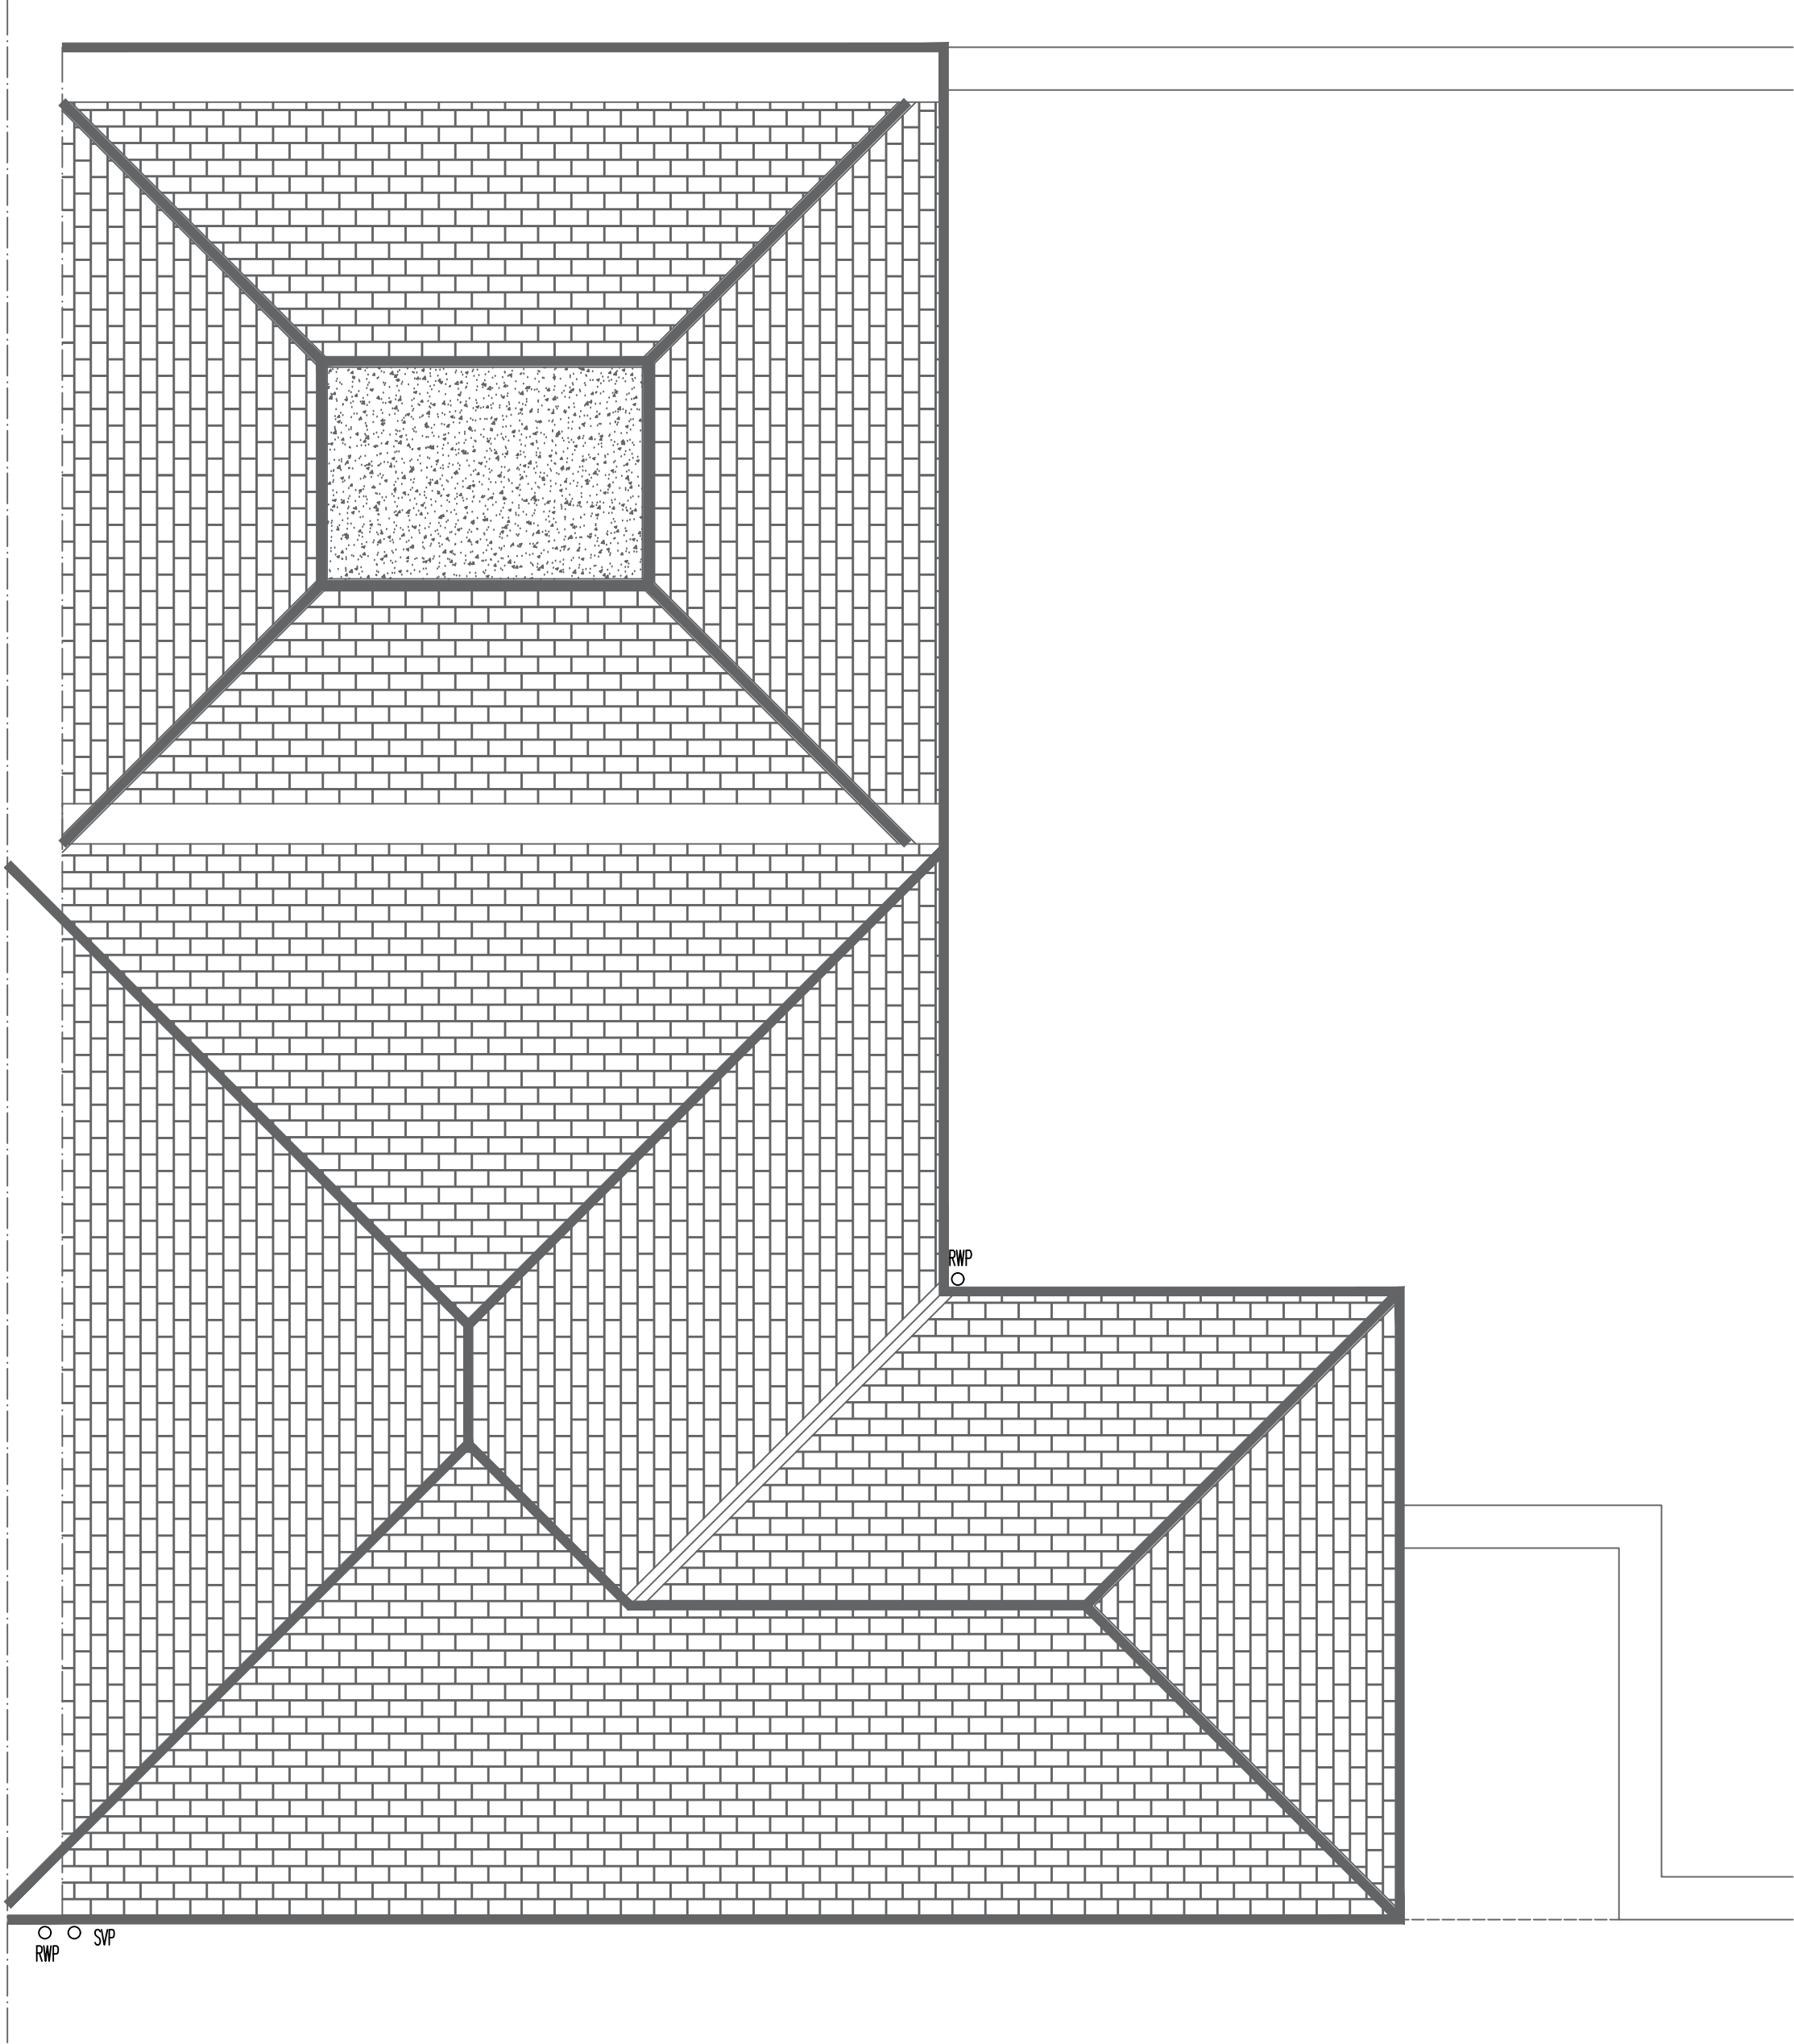

EXISTING FLOOR PLANS 1:50
GEORGE STREET GARAGE

REVISIONS:
GEORGE STREET GARAGE, BAR
GEORGE STREET
BUXTON

SCALE: 1:50
DATE: APRIL'26 DRAWN: AJS

CHECKED: AJS

©THIS DRAWING AND THE BUILDING WORKS DEPICTED ARE THE COPYRIGHT OF AJS ARCHITECTURE AND MAY NOT BE REPRODUCED OR AMENDED EXCEPT BY WRITTEN PERMISSION. NO LIABILITY WILL BE ACCEPTED FOR AMENDMENTS MADE BY OTHER PERSONS.

A.J.S ARCHITECTURE



32 carr road,
buxton,
derbyshire,
sk17 6wf.
h: 01298 402298
m: 07794 400237

DRAWING No: EXISTING 01

B REGS COMPLIANT

