



SIDE ELEVATION AS EXISTING 1:50

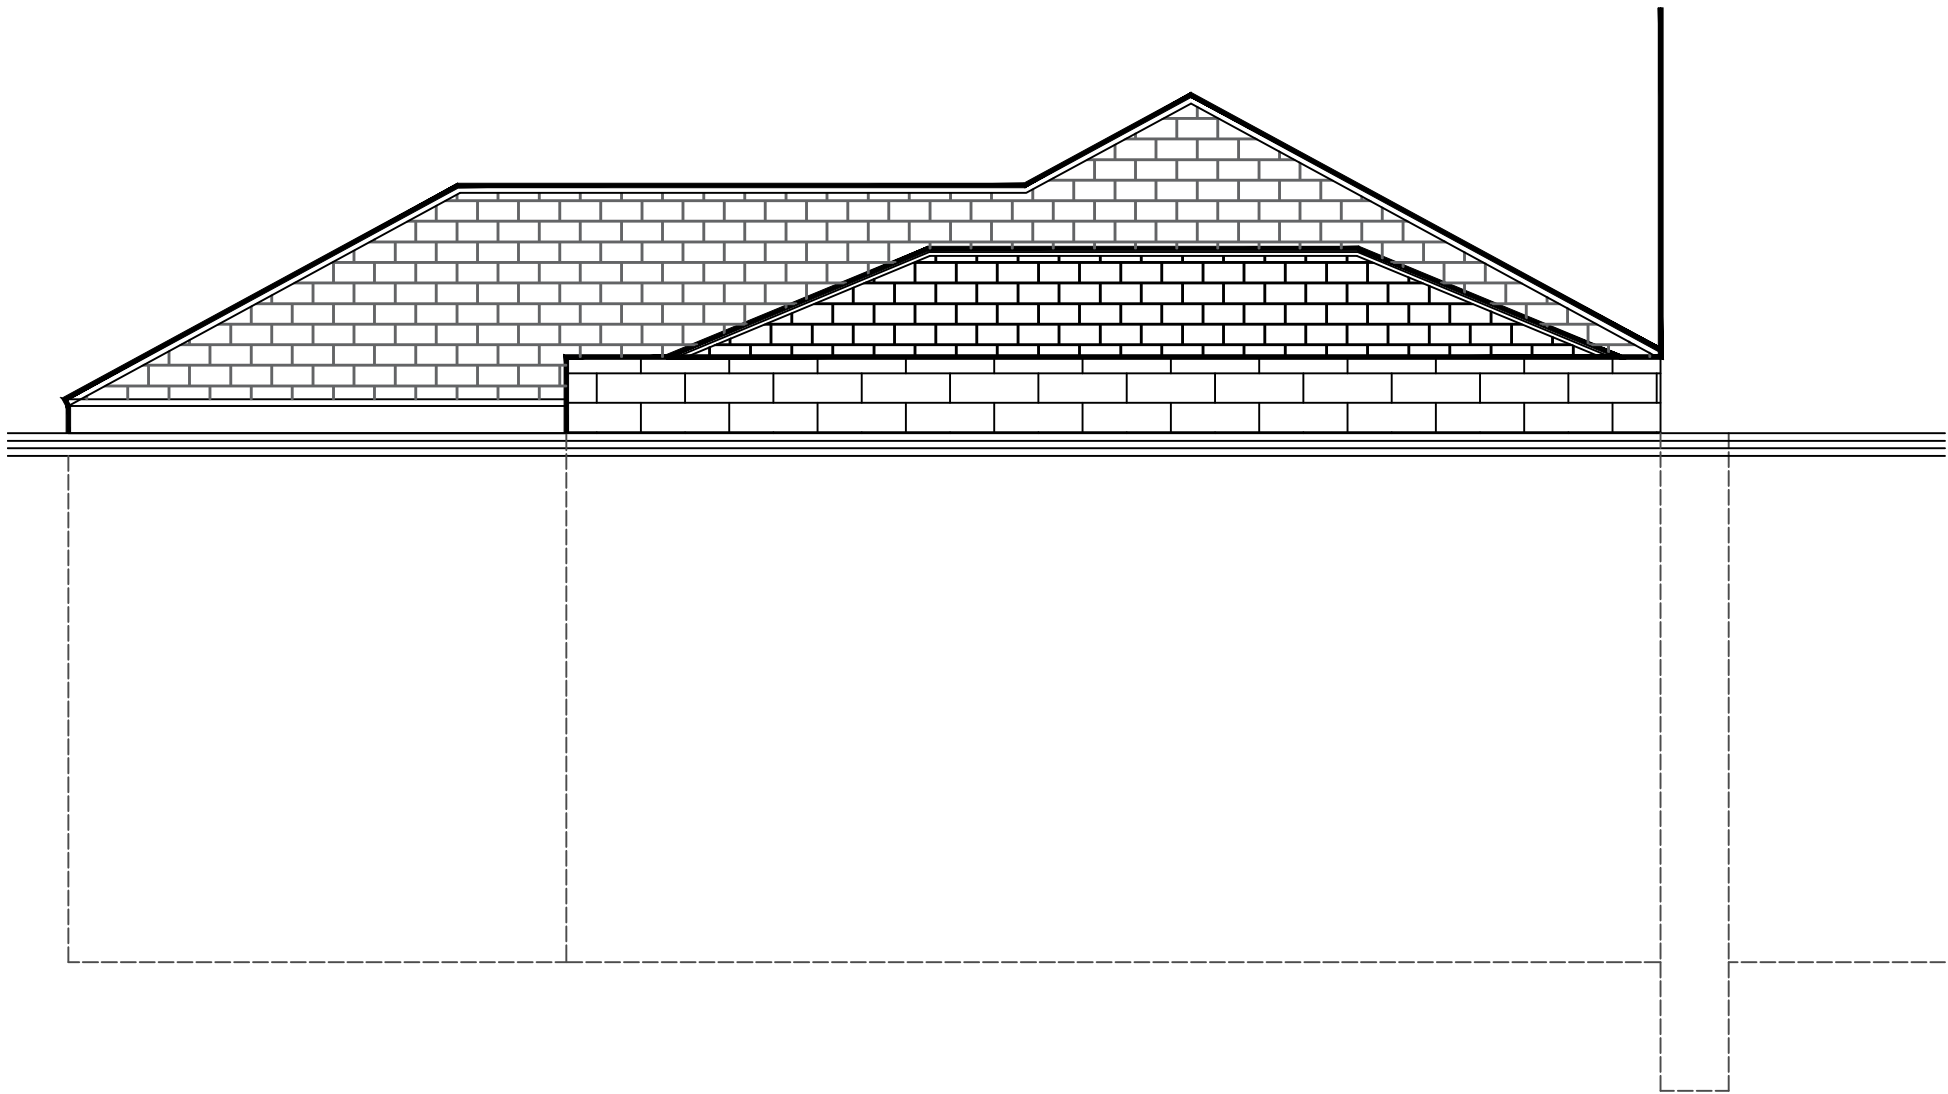


REAR ELEVATION AS EXISTING 1:50




SECTIONAL SIDE ELEVATION AS EXISTING 1:50

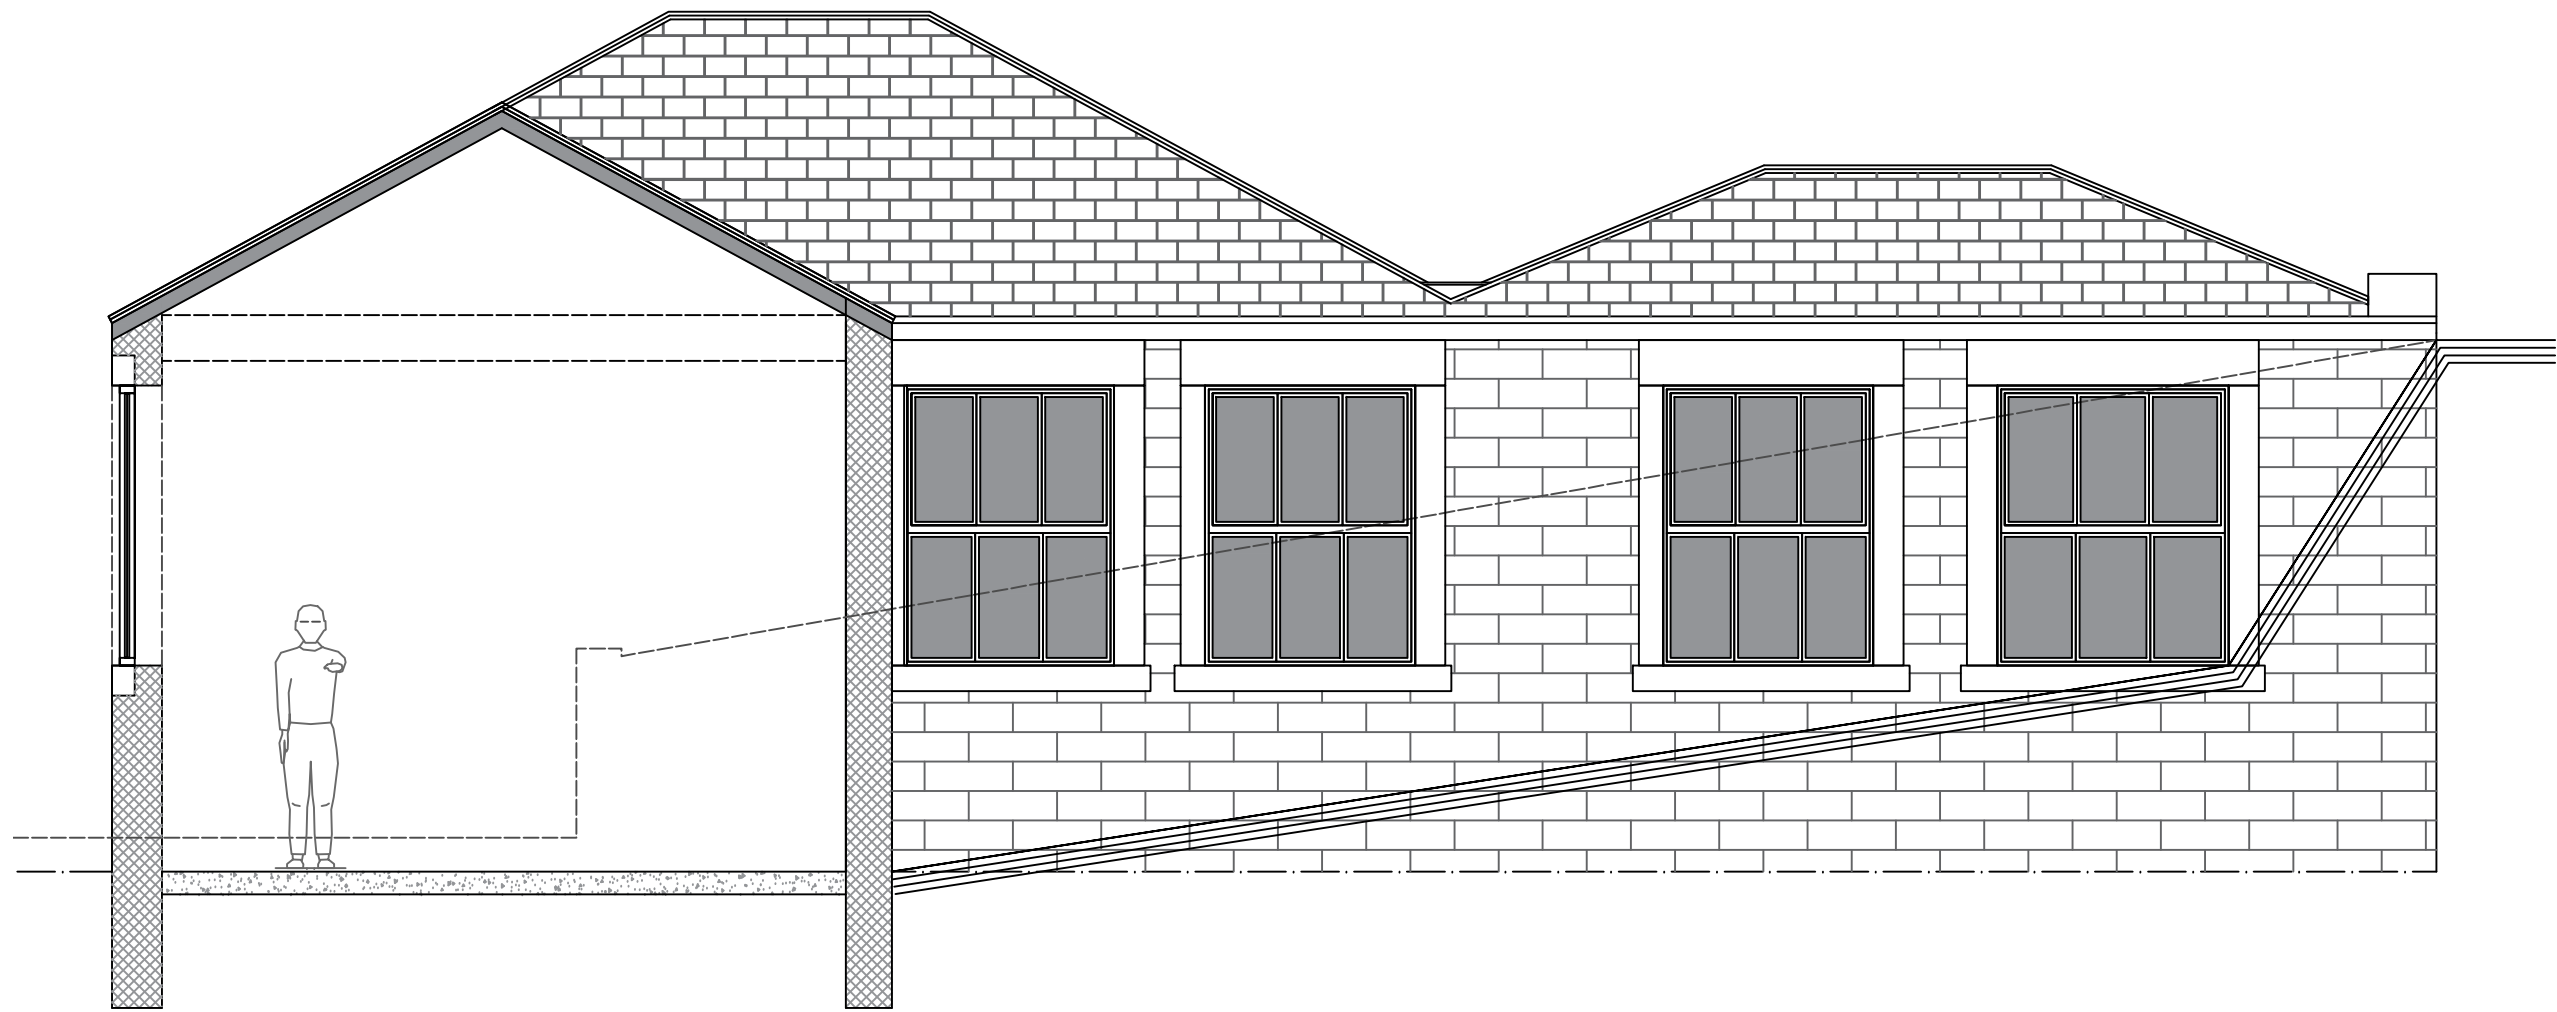


REAR SECTION AS EXISTING 1:50

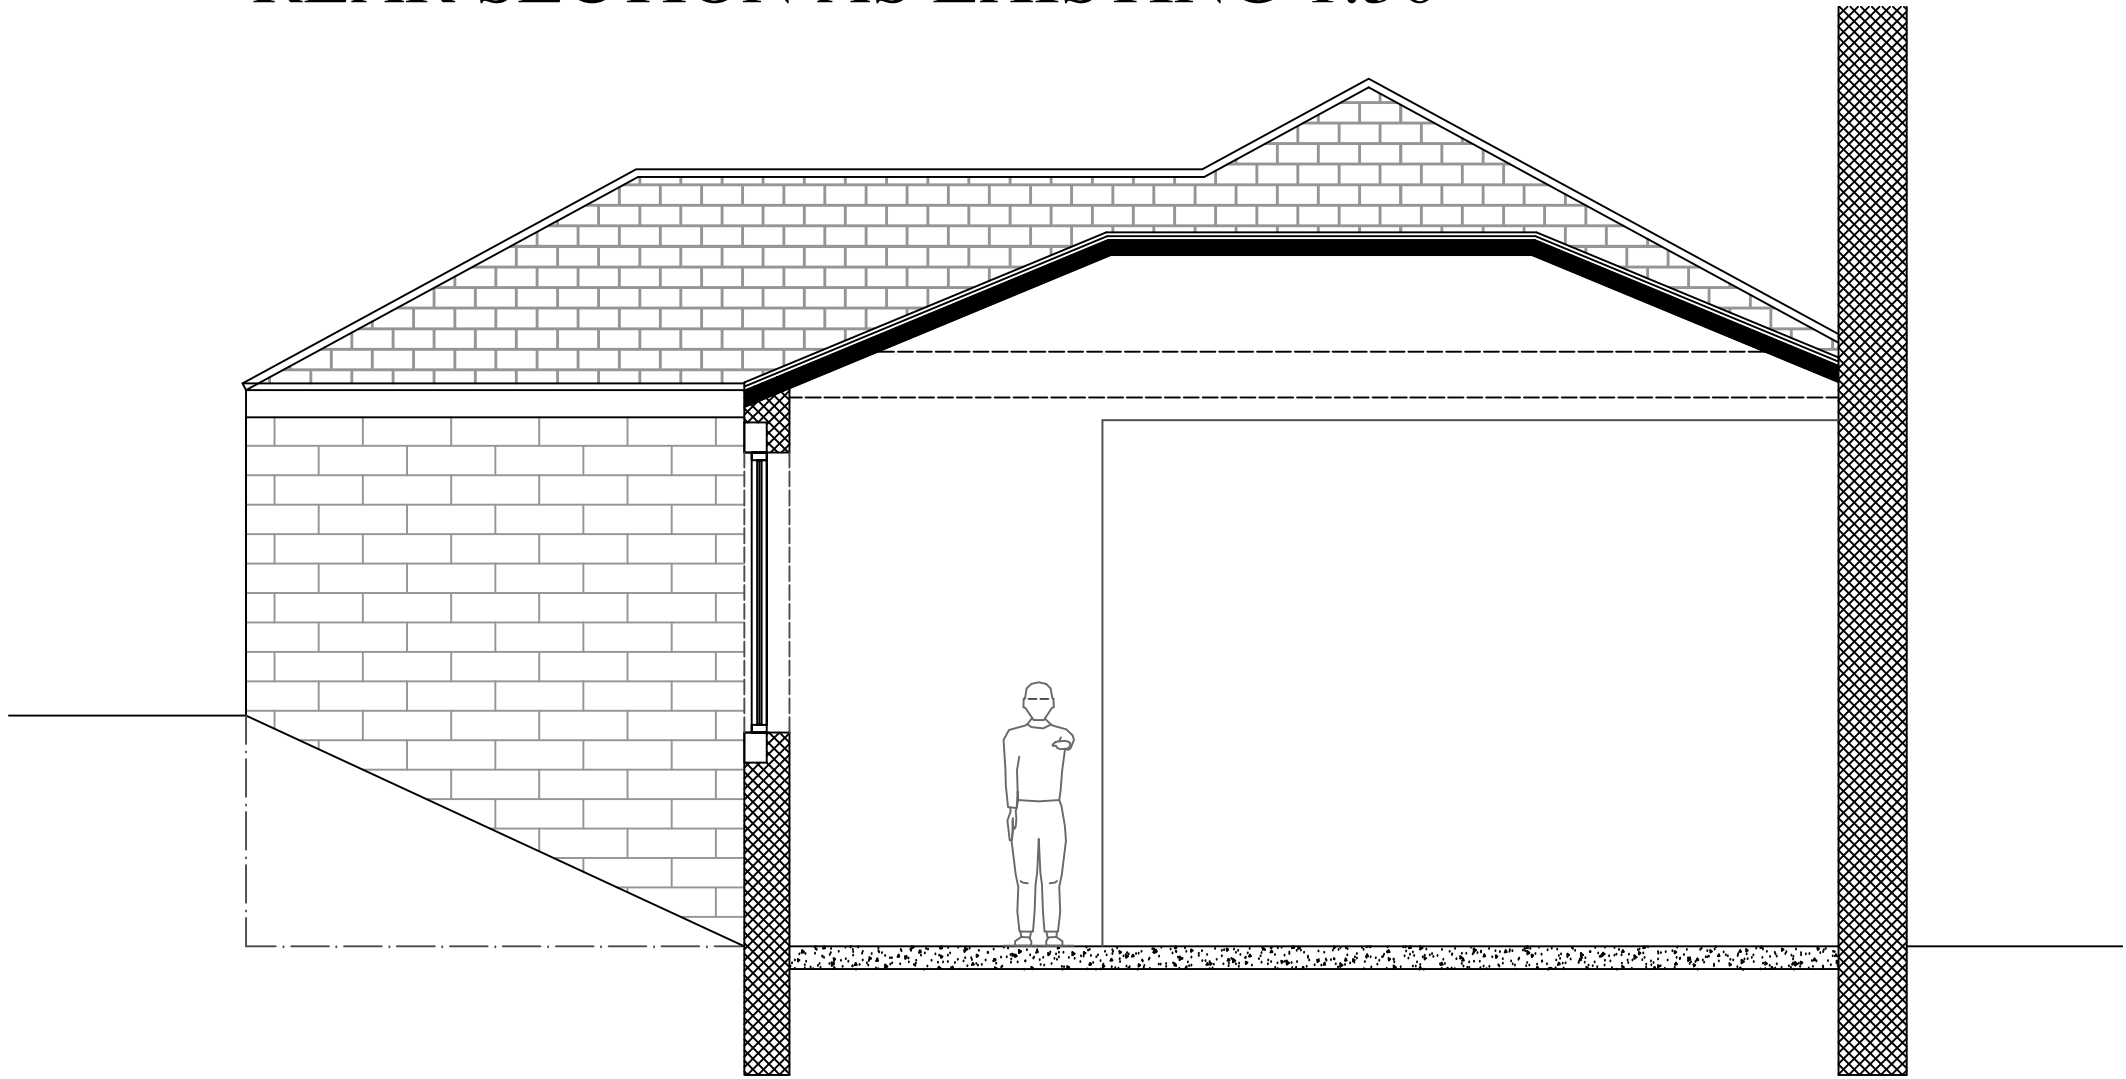

SECTION FRONT TO BACK AS EXISTING 1:50

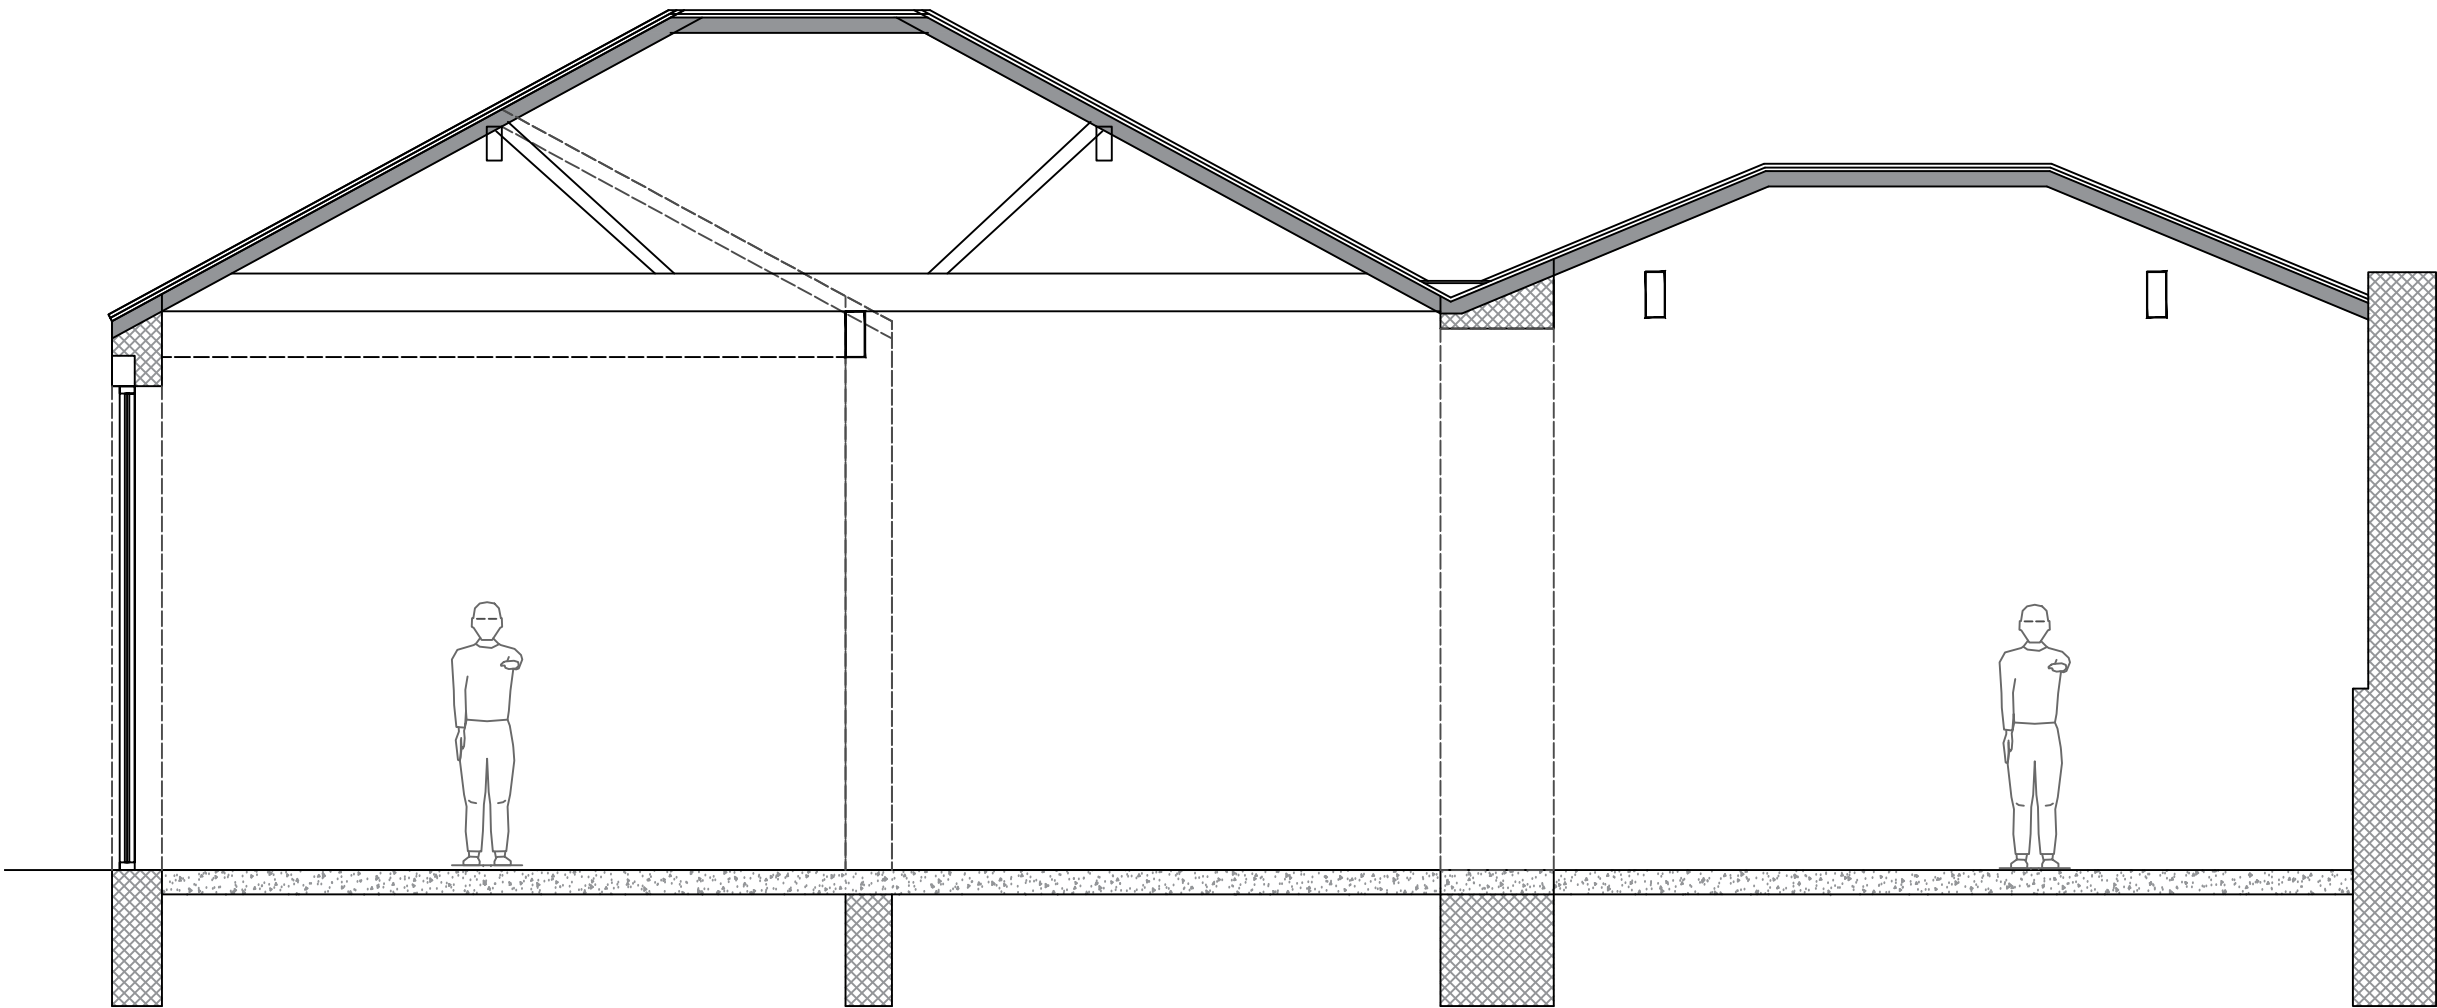

SECTION SIDE TO SIDE AS EXISTING 1:50

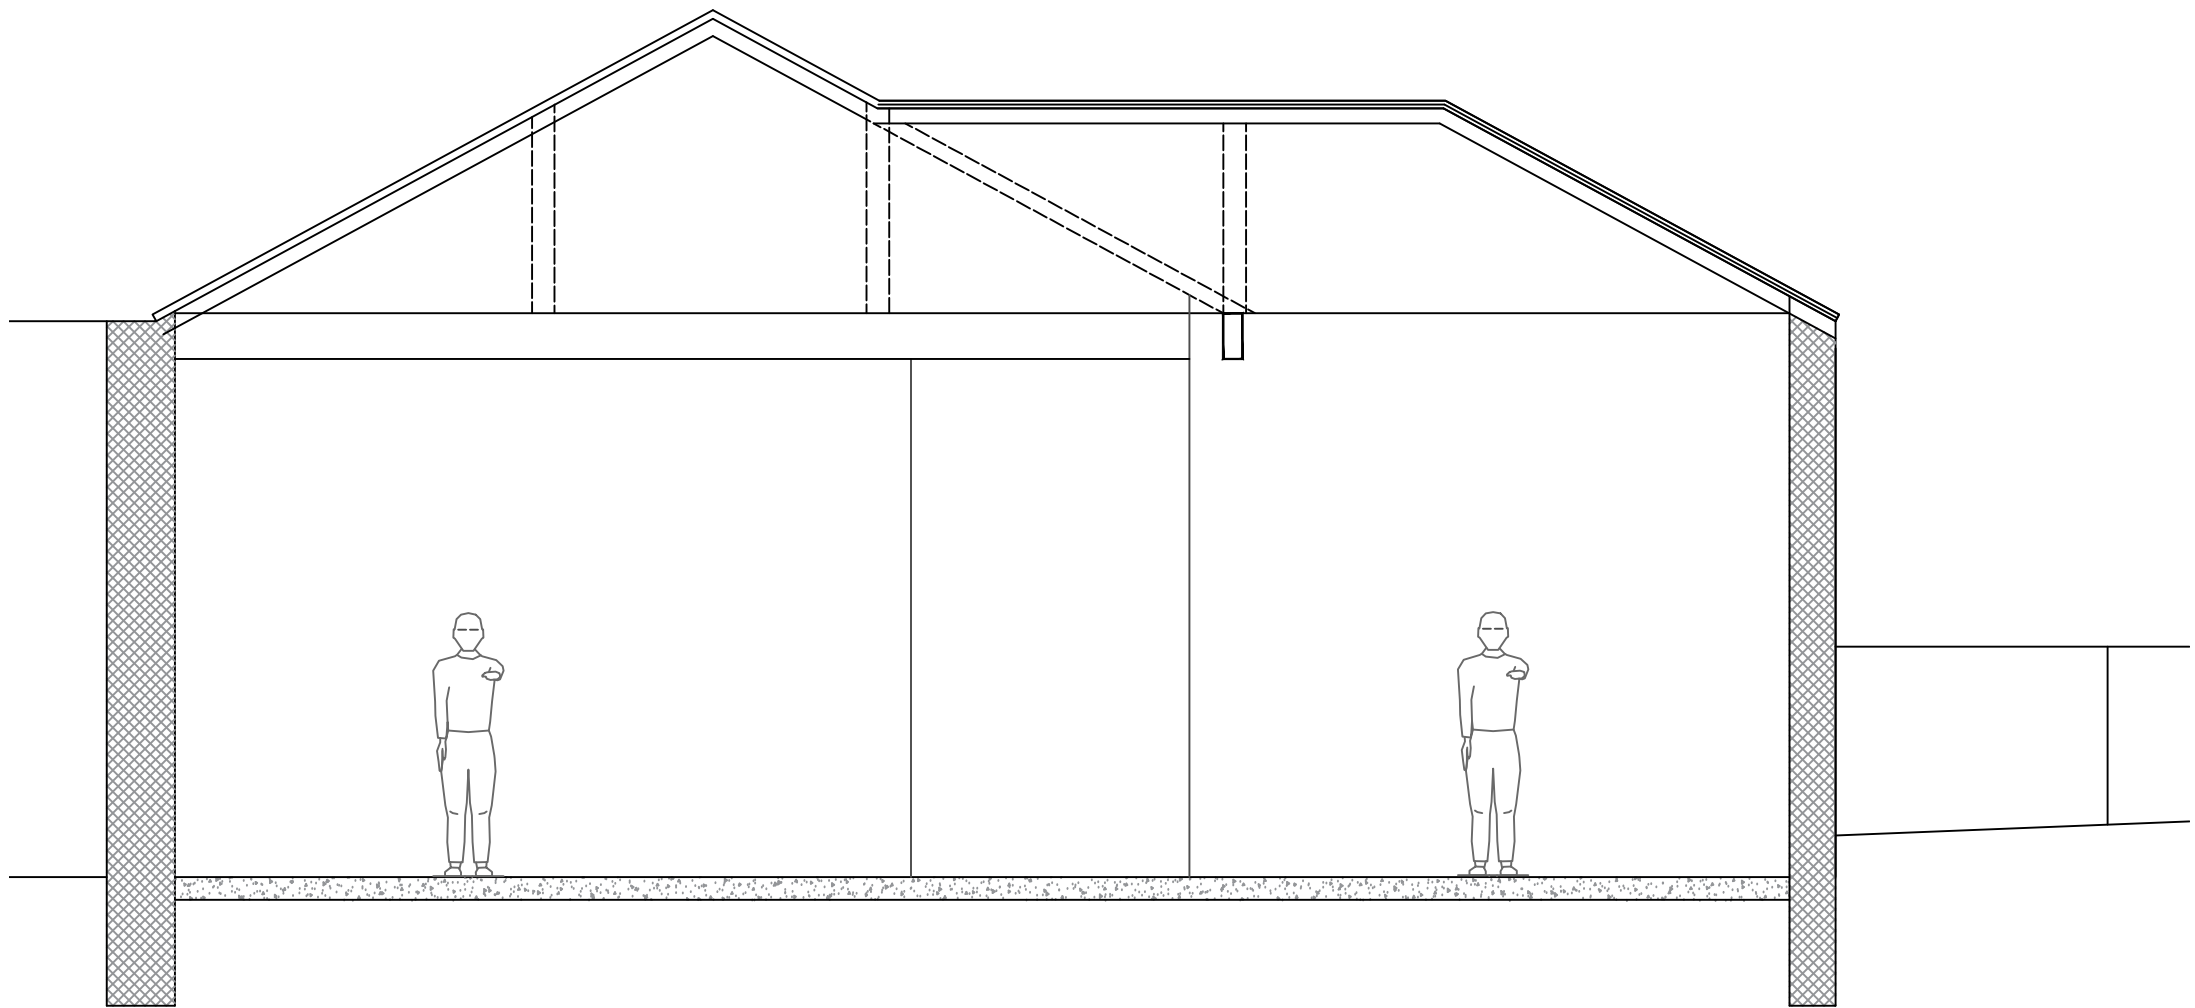

EXISTING ELEVATIONS/SECTIONS 1:50
GEORGE STREET GARAGE

REVISIONS:
GEORGE STREET GARAGE, BAR
GEORGE STREET
BUXTON

SCALE: 1:50
DATE: APRIL '26 DRAWN: AJS CHECKED: AJS

©THIS DRAWING AND THE BUILDING WORKS DEPICTED ARE THE COPYRIGHT OF AJS ARCHITECTURE
AND MAY NOT BE REPRODUCED OR AMENDED EXCEPT BY WRITTEN PERMISSION. NO LIABILITY WILL BE ACCEPTED
FOR AMENDMENTS MADE BY OTHER PERSONS.

A.J.S ARCHITECTURE



32 carr road,
buxton,
derbyshire,
sk17 6wf.
t: 01298 402298
m: 07794 400237

DRAWING No: EXISTING 03

B REGS COMPLIANT