



SIDE ELEVATION AS PROPOSED 1:50

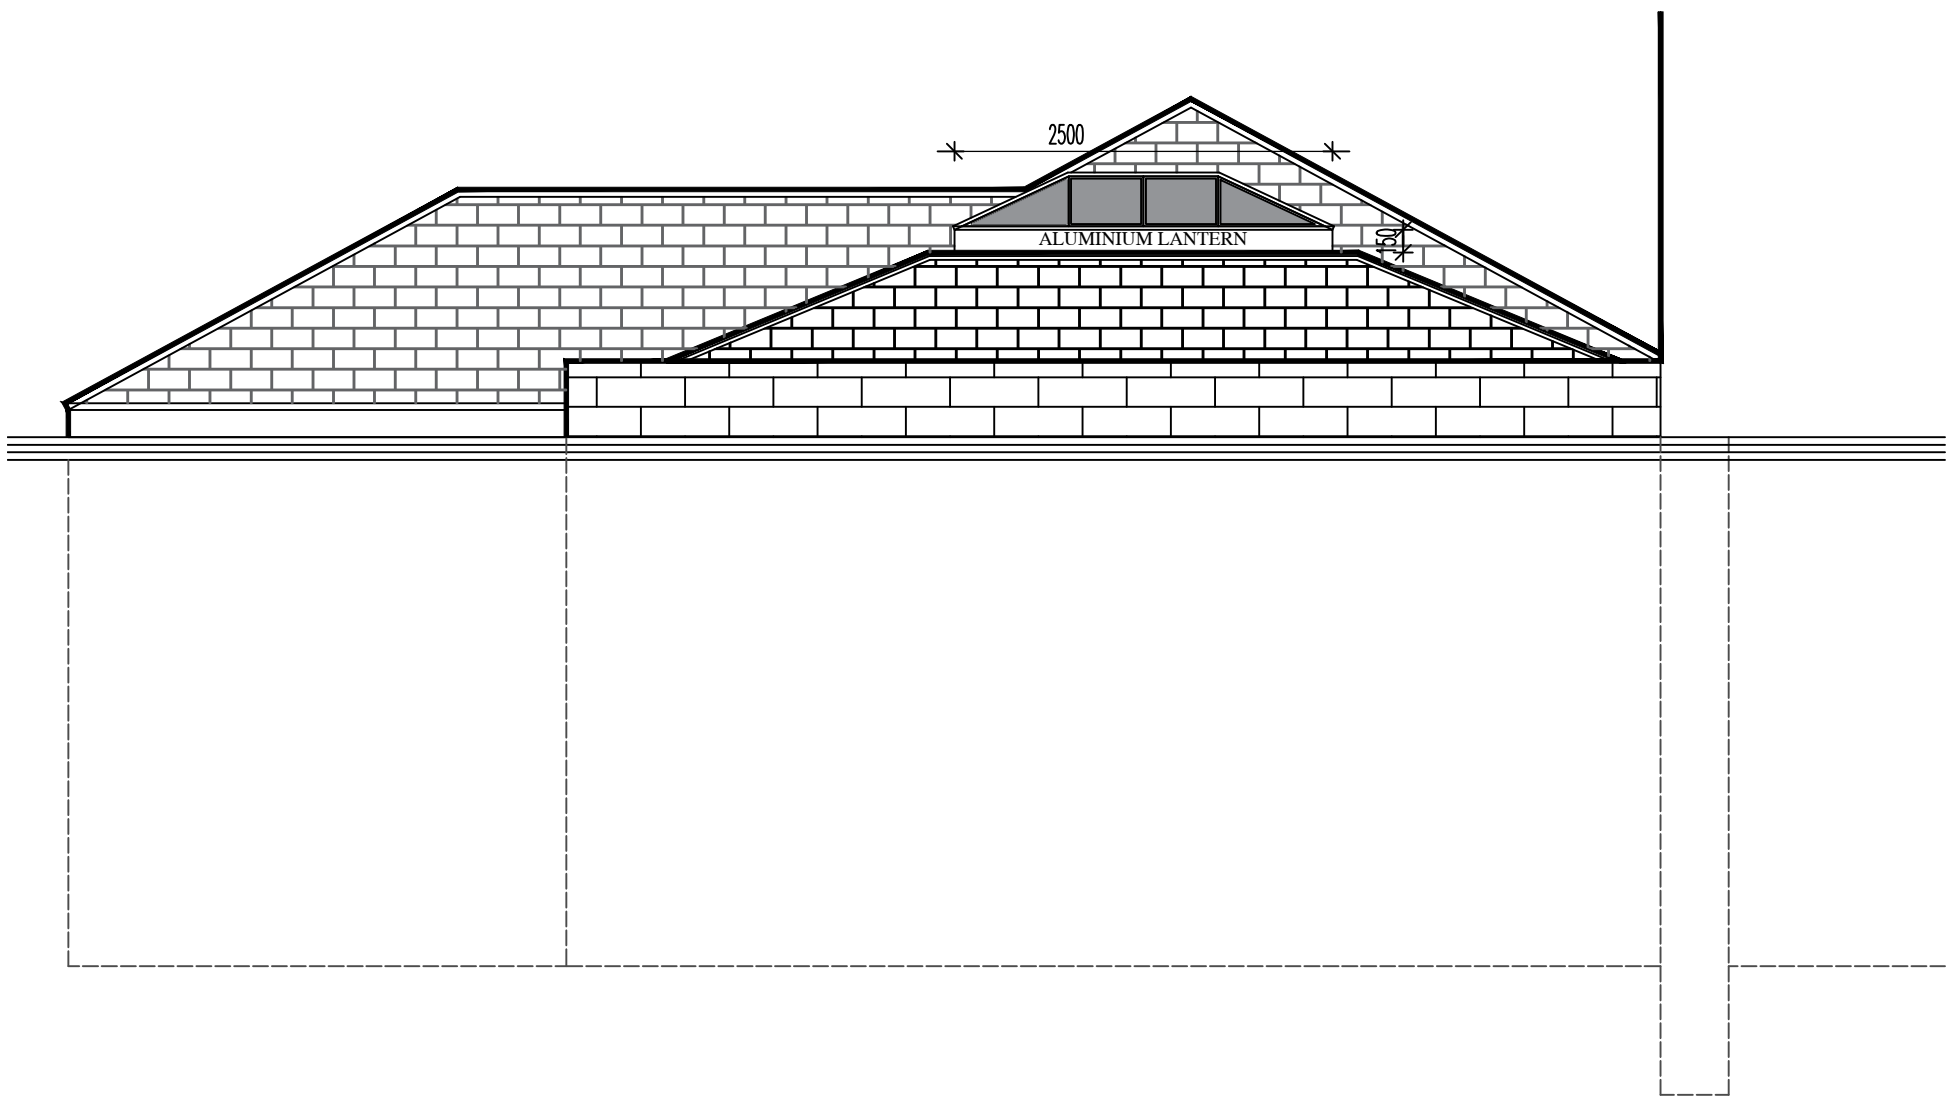


REAR ELEVATION AS PROPOSED 1:50




SECTIONAL SIDE ELEVATION AS PROPOSED 1:50

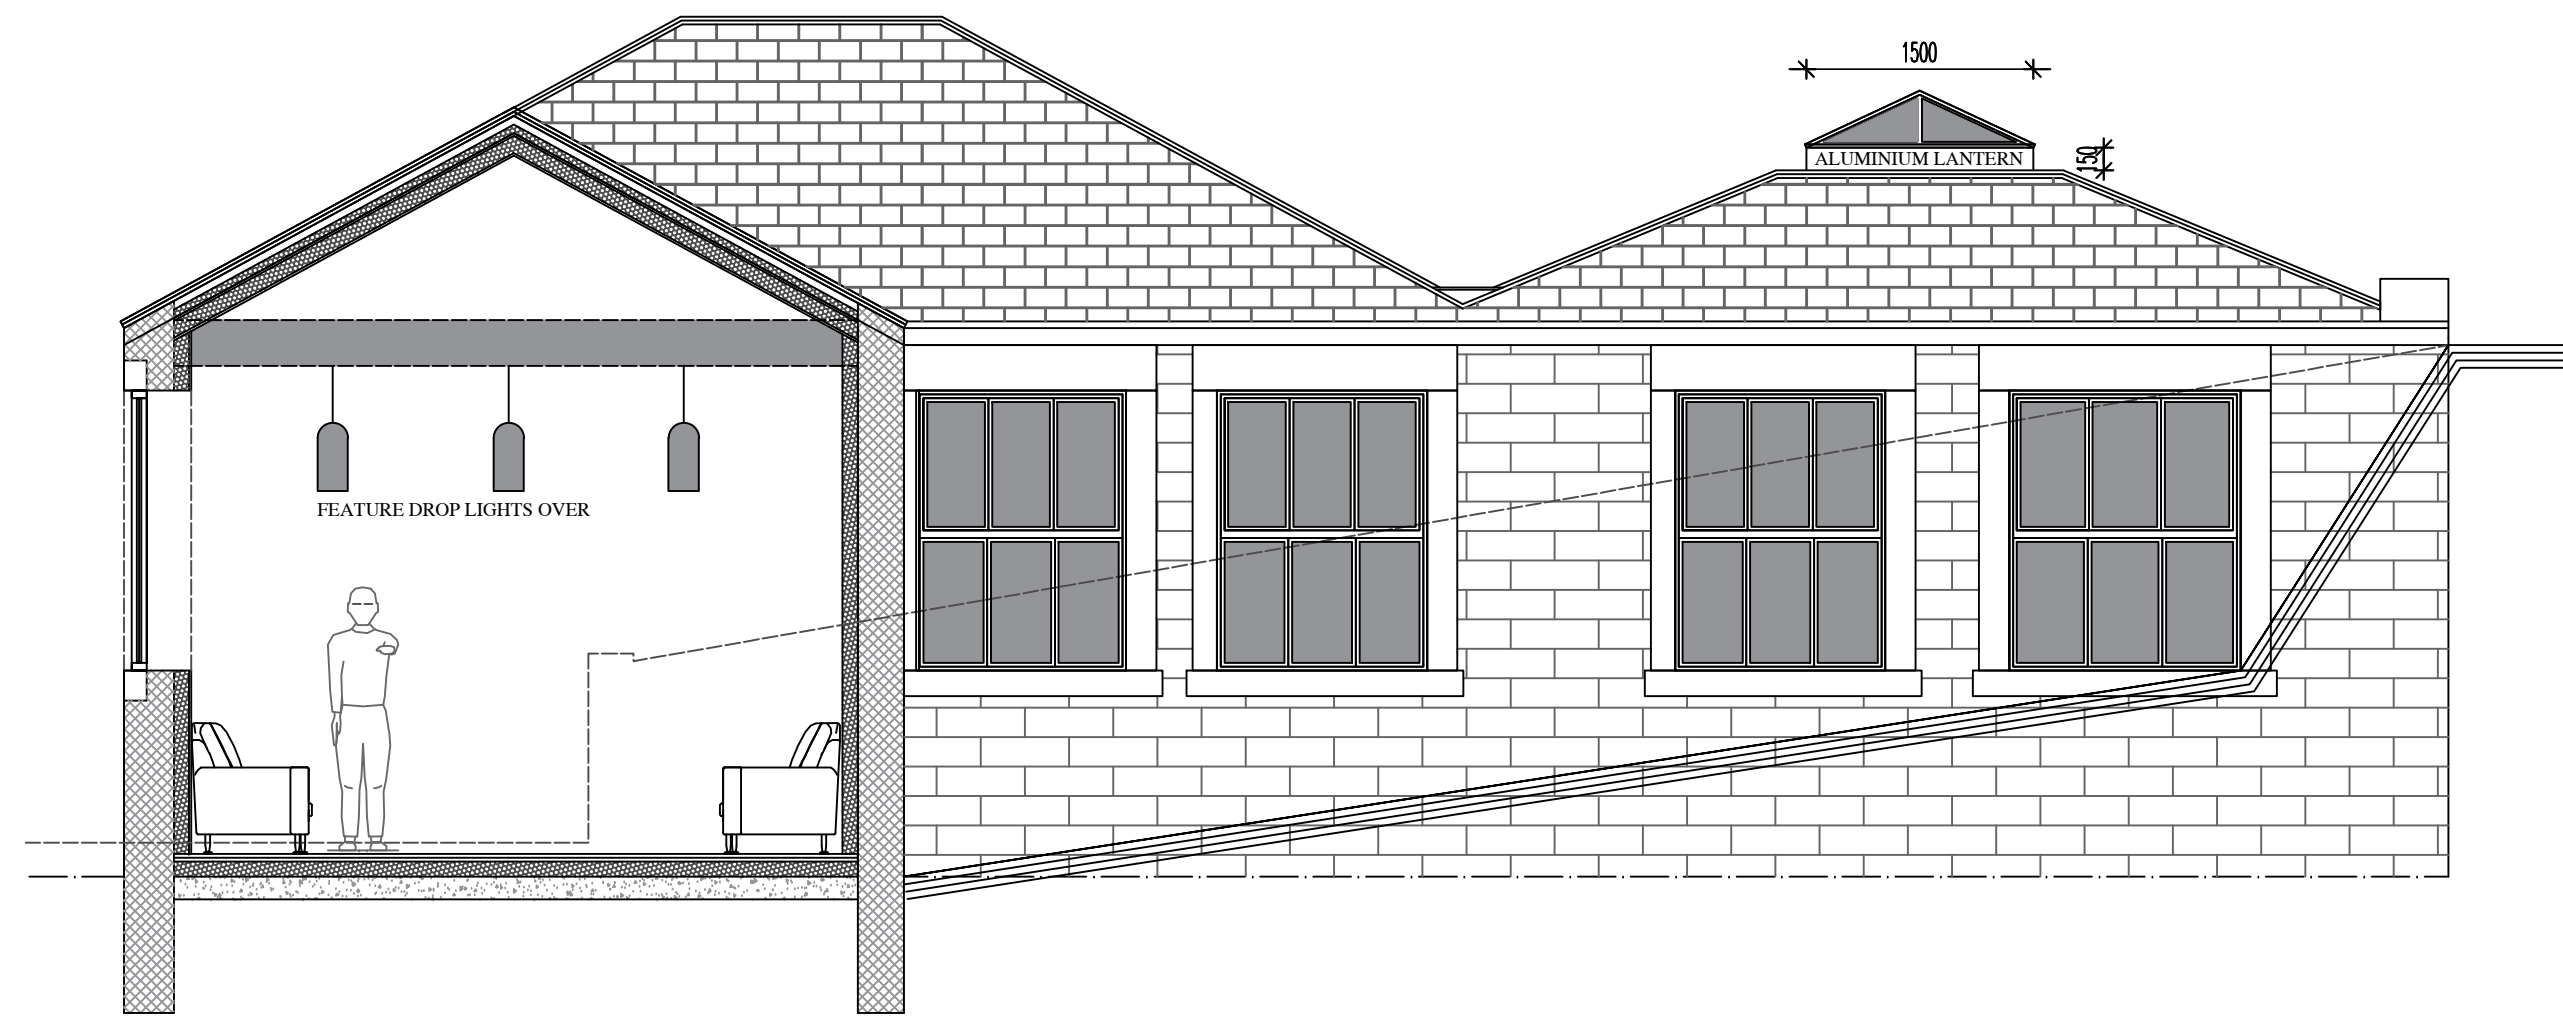


REAR SECTION AS PROPOSED 1:50

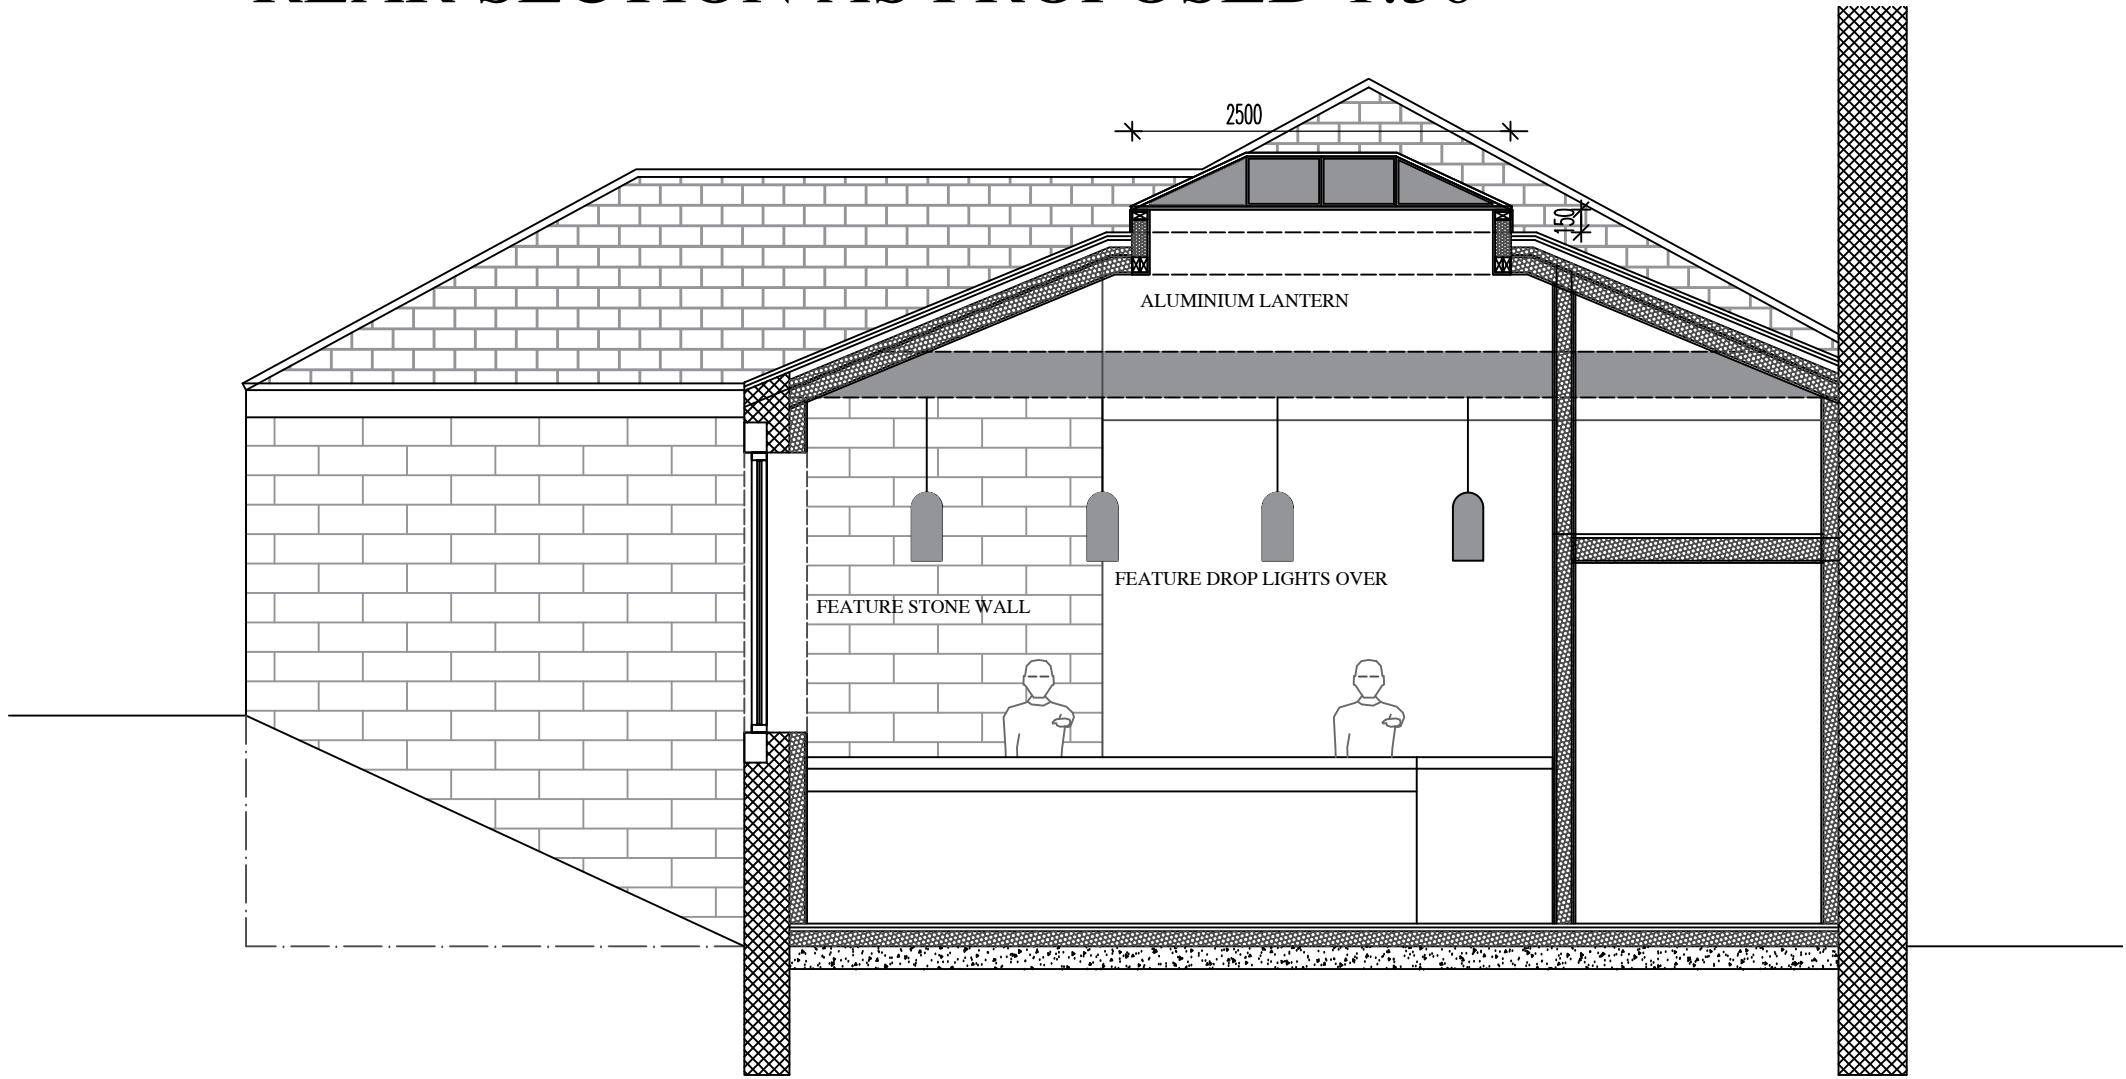

SECTION FRONT TO BACK AS PROPOSED 1:50

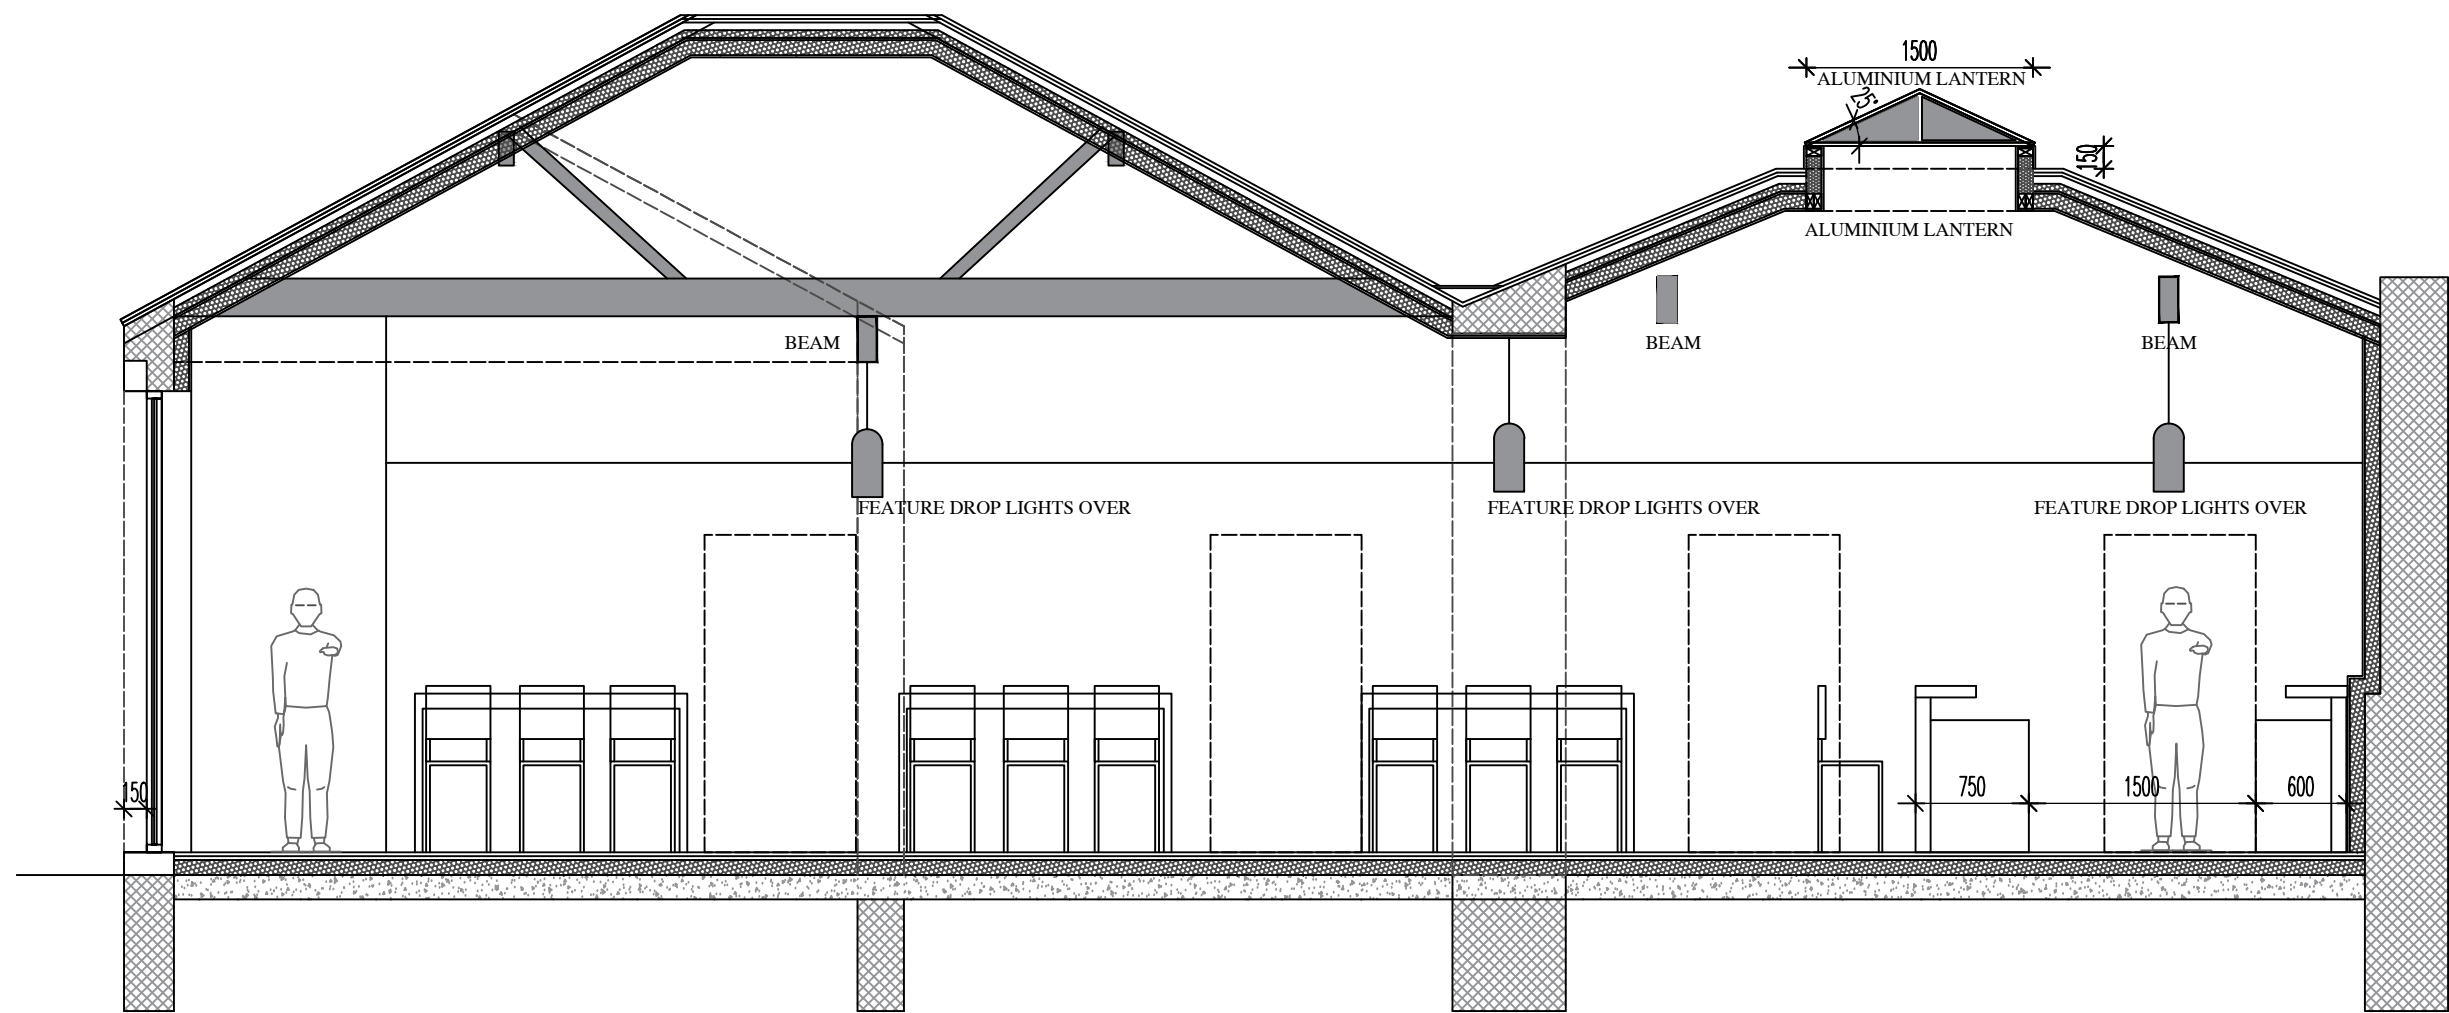

SECTION SIDE TO SIDE AS PROPOSED 1:50

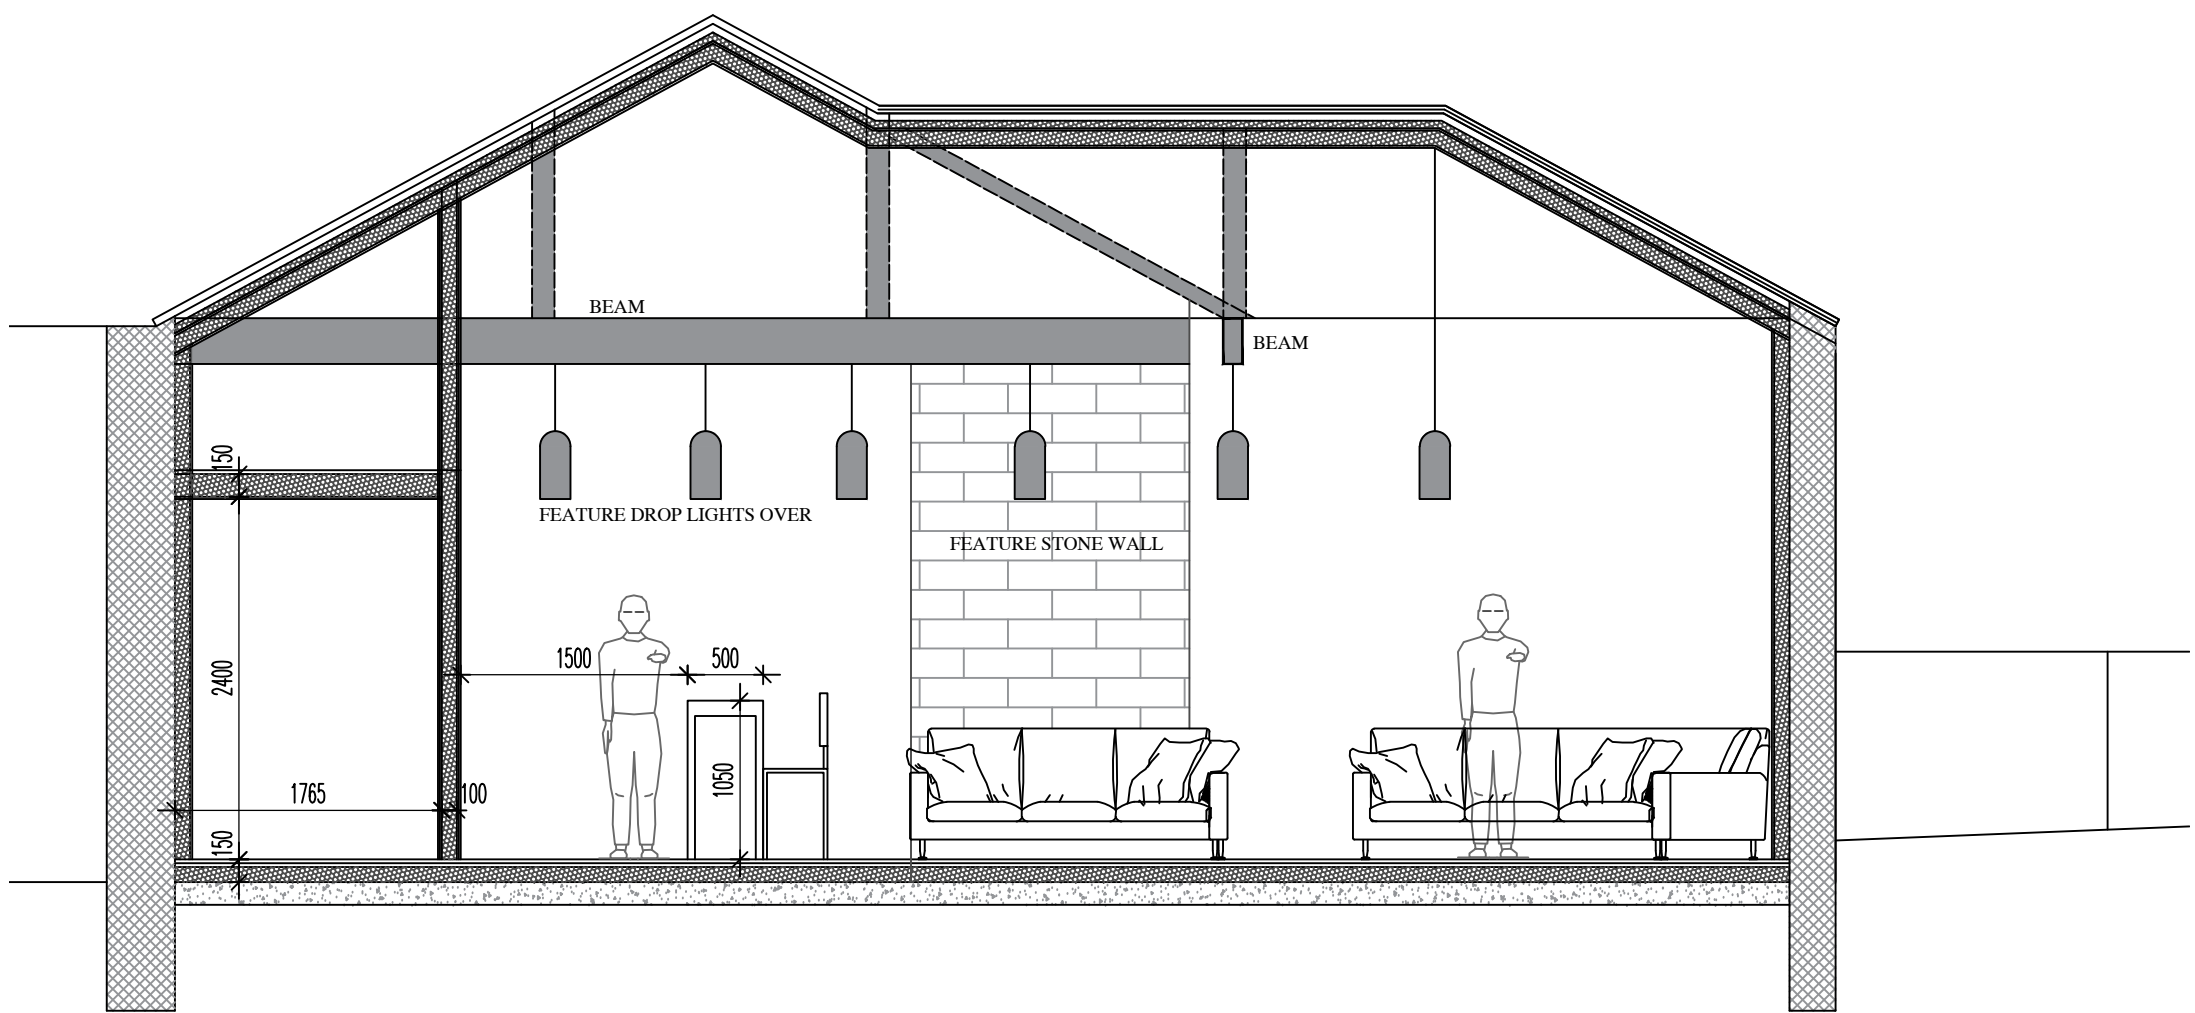

PROPOSED ELEVATIONS/SECTIONS 1:50
GEORGE STREET GARAGE BAR

REVISIONS:
GEORGE STREET GARAGE, BAR
GEORGE STREET
BUXTON

SCALE: 1:50
DATE: APRIL'26 DRAWN: AJS CHECKED: AJS

©THIS DRAWING AND THE BUILDING WORKS DEPICTED ARE THE COPYRIGHT OF AJS ARCHITECTURE
AND MAY NOT BE REPRODUCED OR AMENDED EXCEPT BY WRITTEN PERMISSION. NO LIABILITY WILL BE ACCEPTED
FOR AMENDMENTS MADE BY OTHER PERSONS.

A.J.S ARCHITECTURE



32 carr road,
buxton,
derbyshire,
sk17 6wf.
t: 01298 402298
m: 07794 400237