



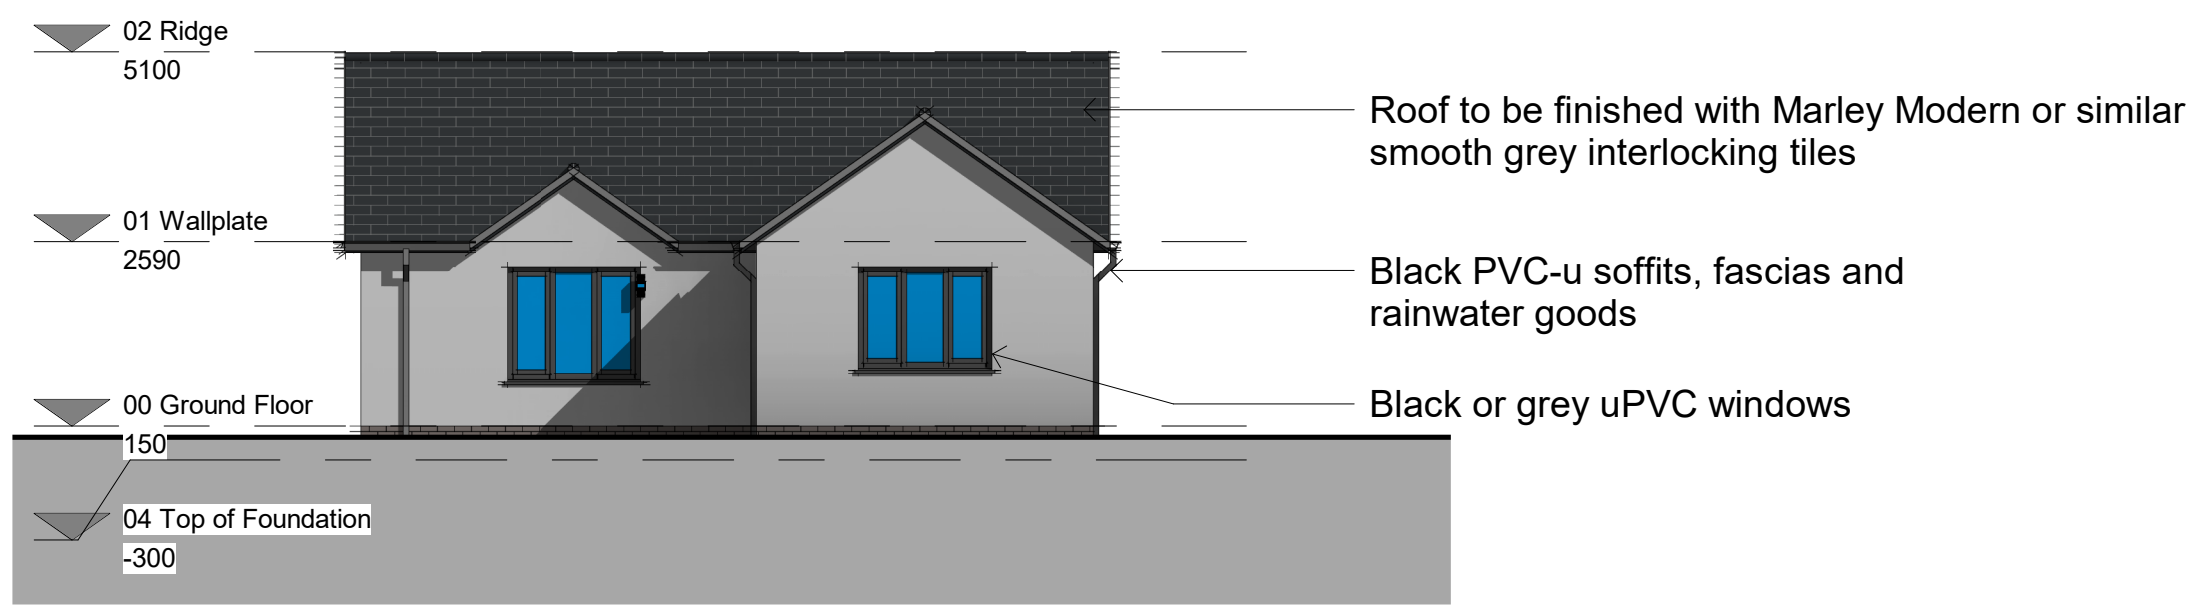

1

Front Elevation

1 : 100

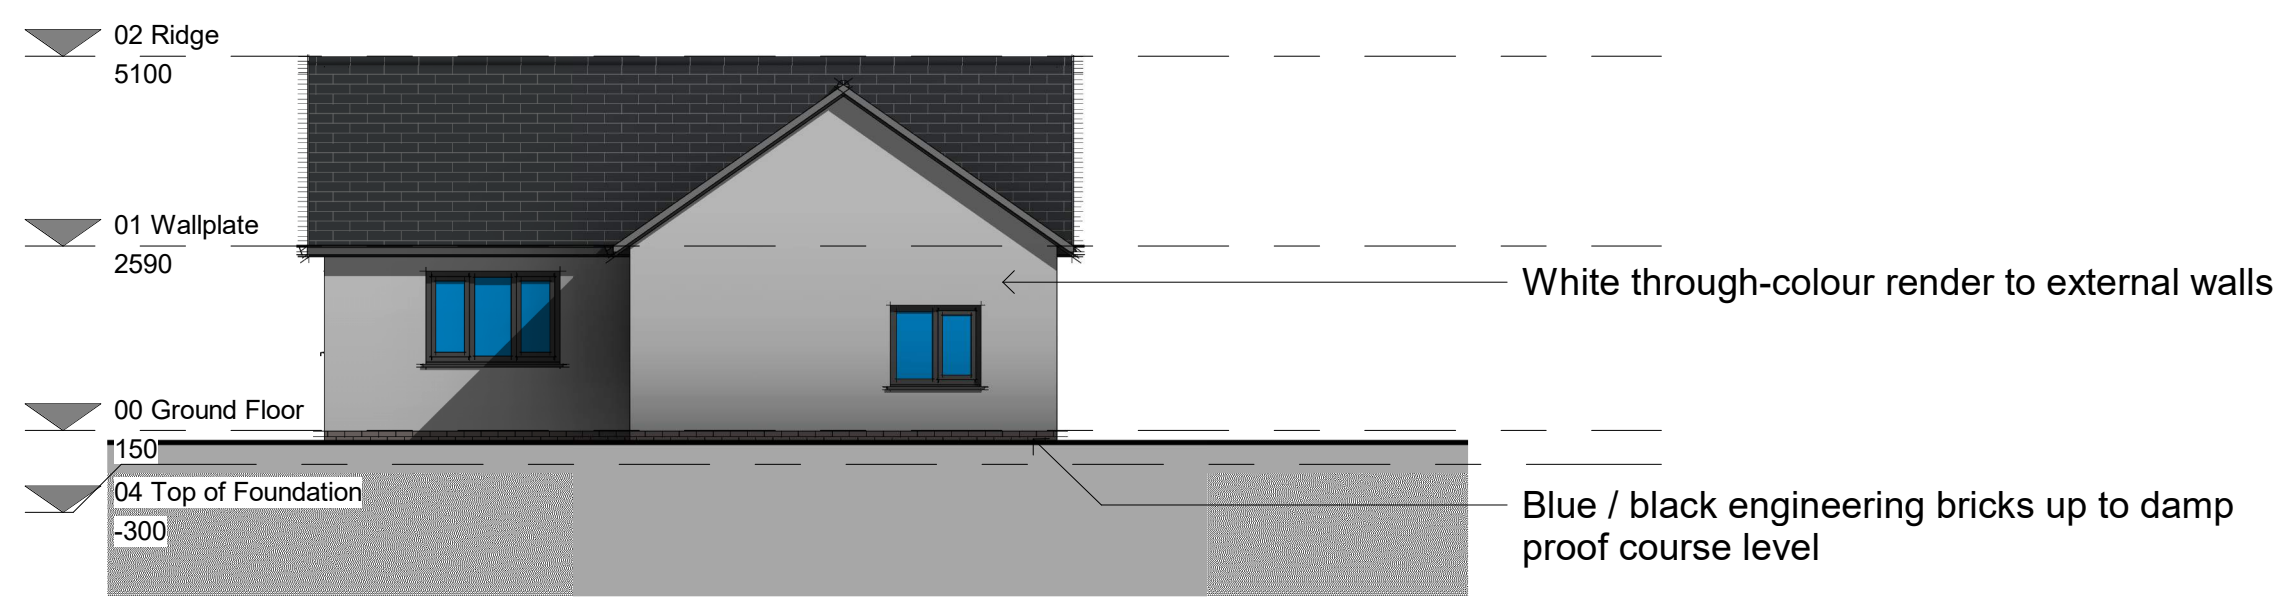


2

Rear Elevation

1 : 100


STATUS: For Planning Approval		
HOUSEPLANSDIRECT www.houseplansdirect.co.uk		
CLIENT: Mr. Peter Brown		
SITE: Proposed new dwelling		
TITLE: Proposed Elevations 1		
SCALE AT A3: 1 : 100	DATE: January 2026	DRAWN: AC
PROJECT NO: BRO09	DRAWING NO: HPD01	REVISION:

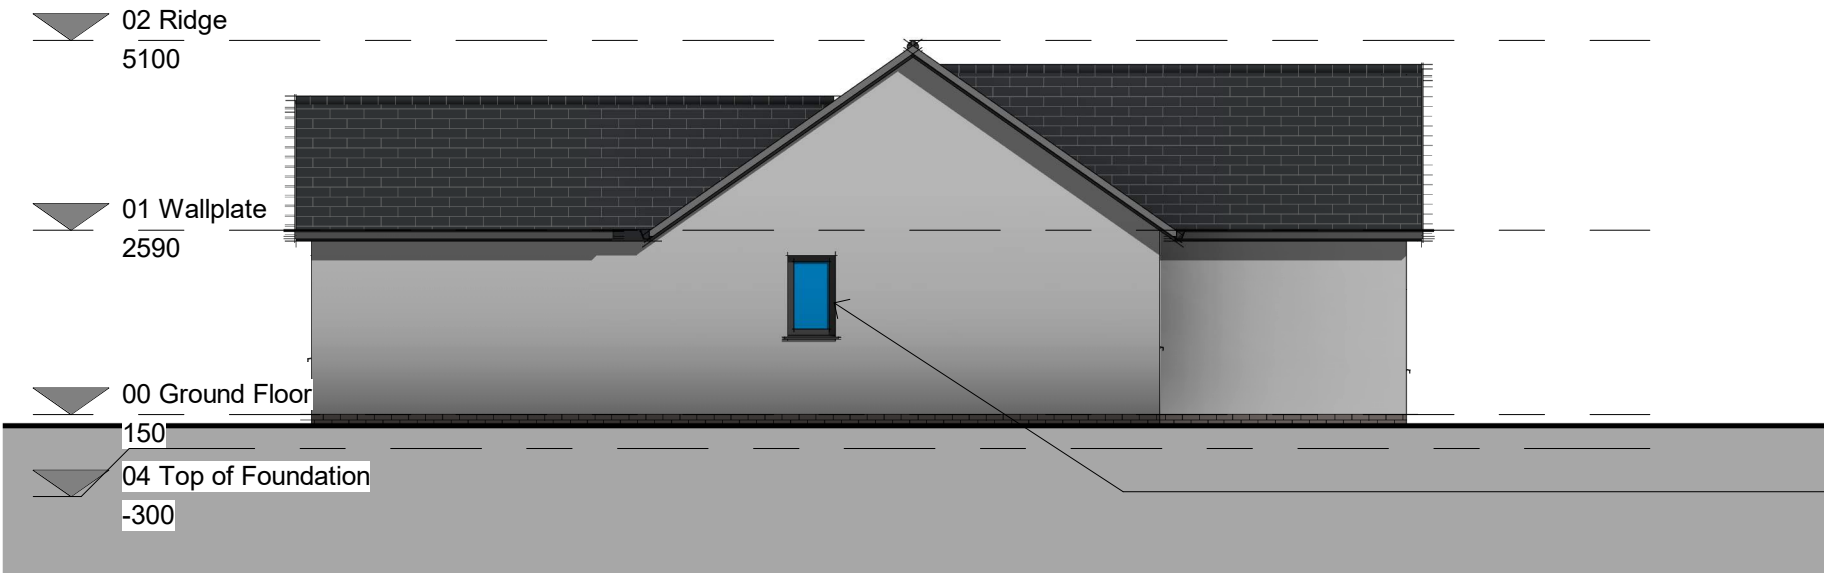

1

Side Elevation 1

1 : 100

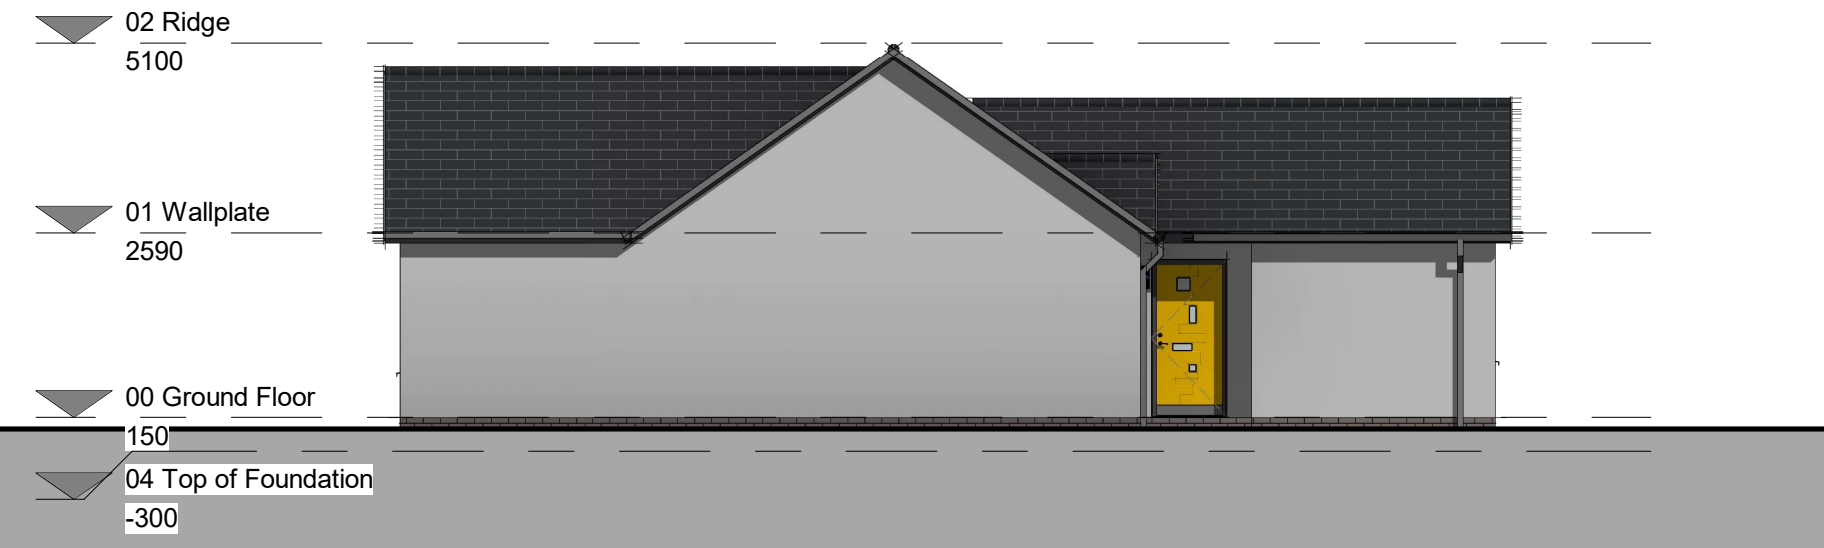


2

Side Elevation 2

1 : 100


STATUS: For Planning Approval		
HOUSEPLANSDIRECT www.houseplansdirect.co.uk		
CLIENT: Mr. Peter Brown		
SITE: Proposed new dwelling		
TITLE: Proposed Elevations 2		
SCALE AT A3: 1 : 100	DATE: January 2026	DRAWN: AC
PROJECT NO: BRO09	DRAWING NO: HPD02	REVISION:

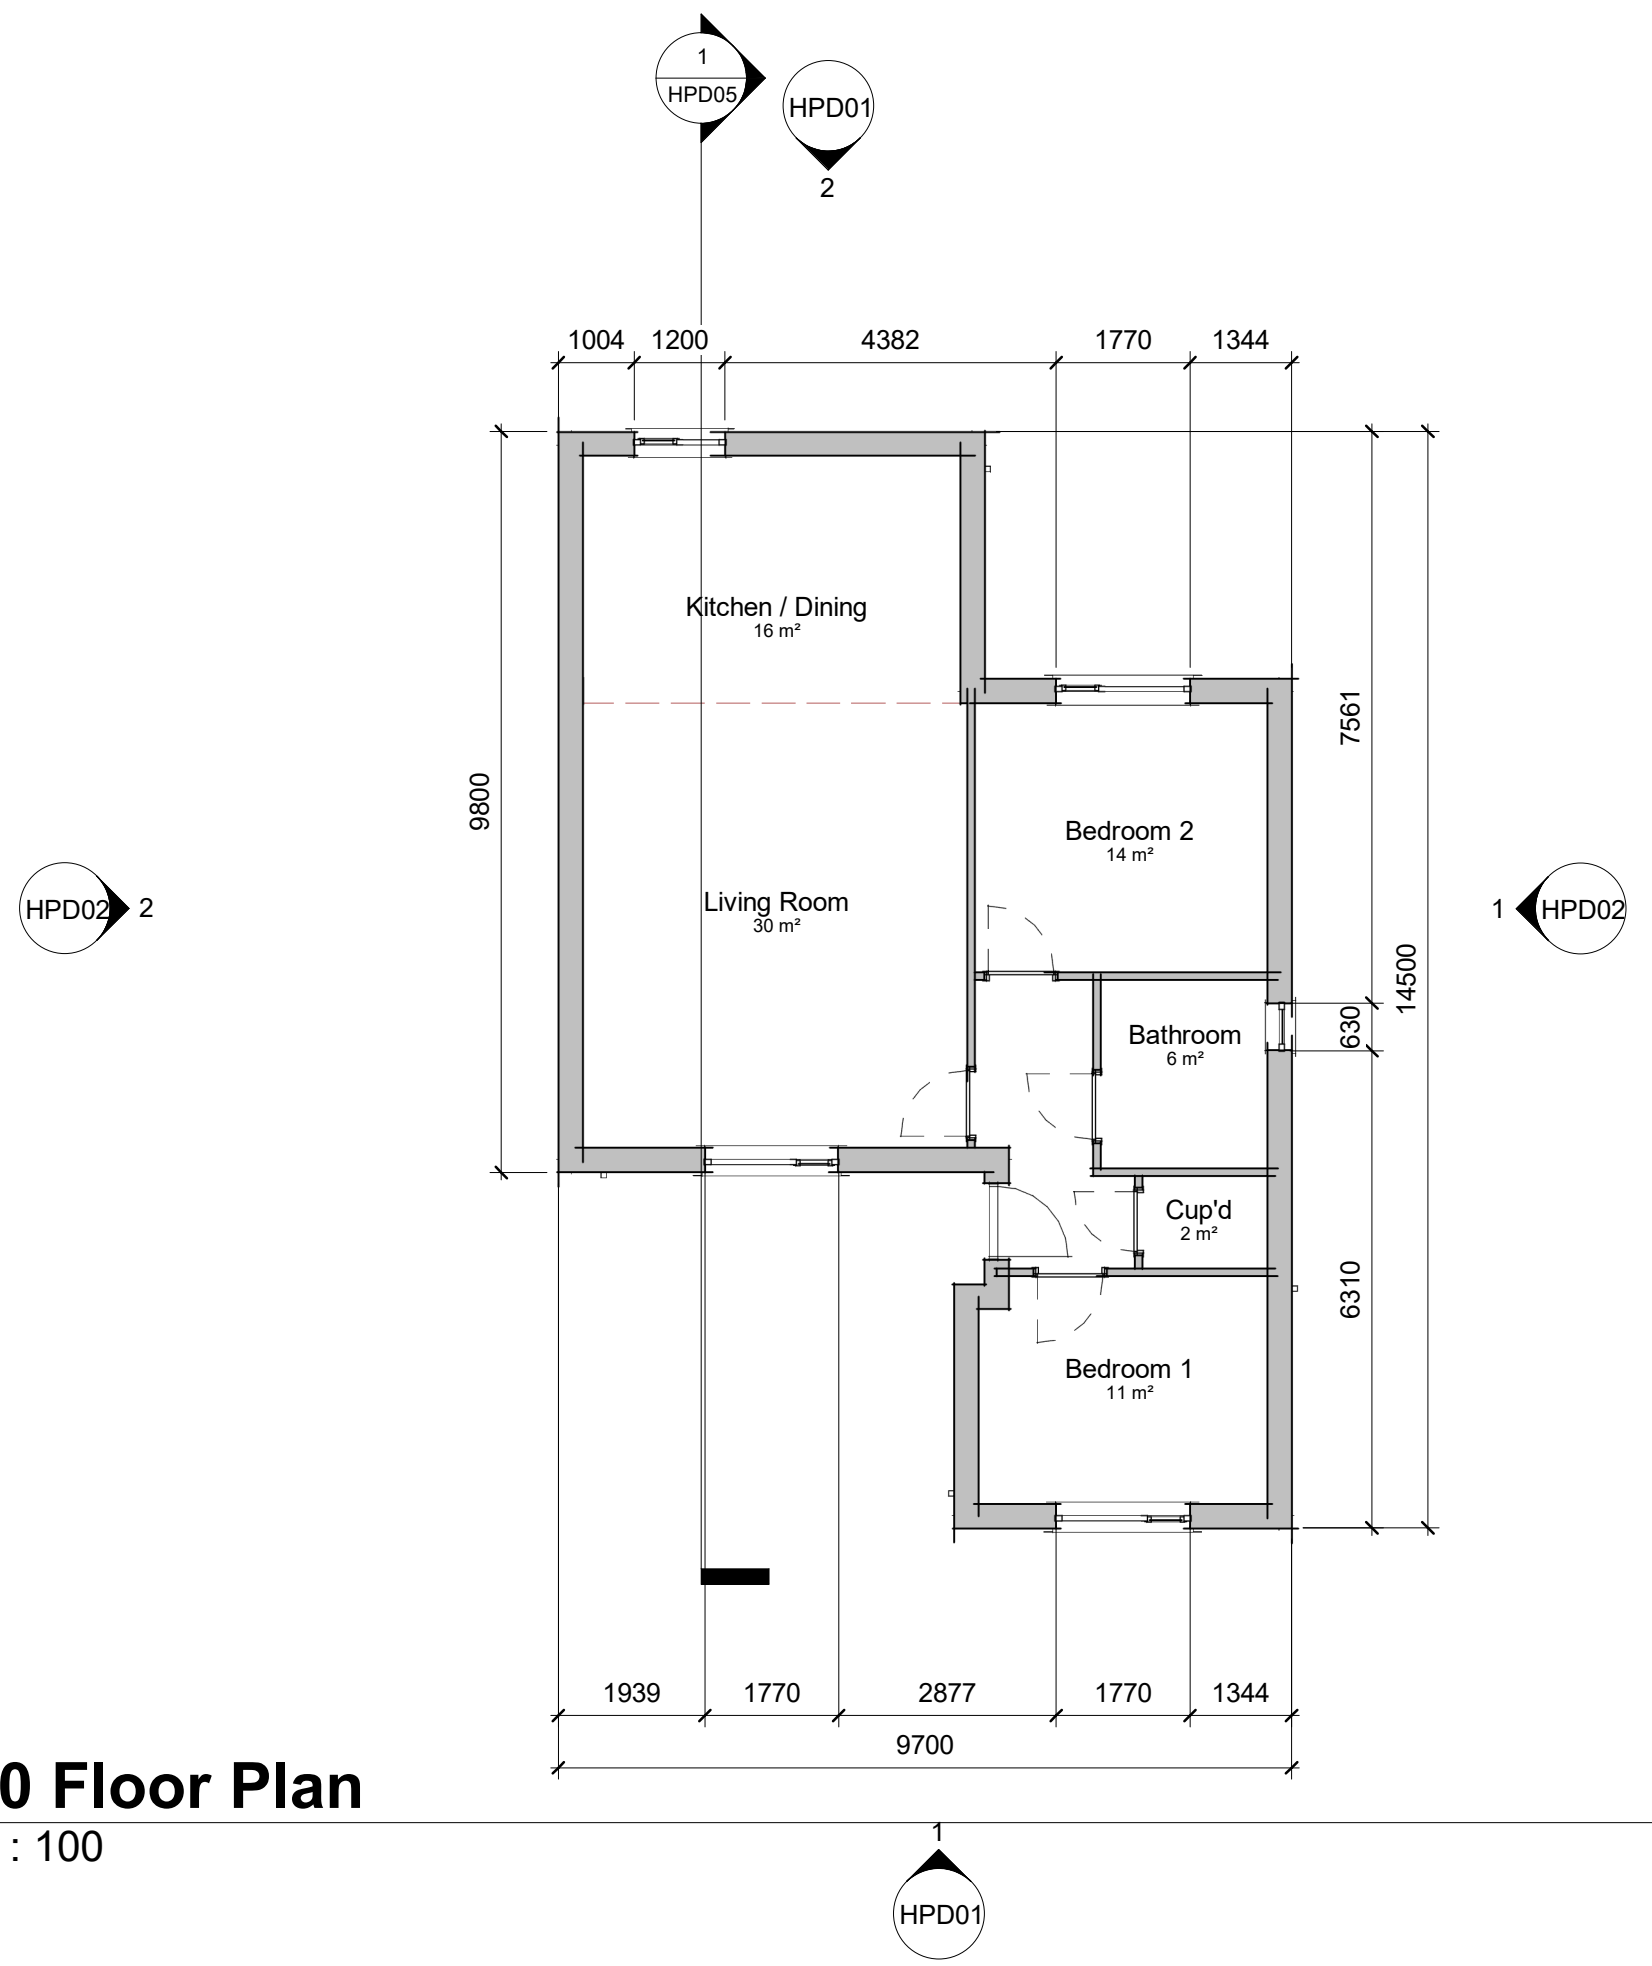

100 Floor Plan

1 : 100

STATUS: For Planning Approval		
HOUSEPLANSDIRECT www.houseplansdirect.co.uk		
CLIENT: Mr. Peter Brown		
SITE: Proposed new dwelling		
TITLE: Proposed Floor Plan		
SCALE AT A3: 1 : 100	DATE: January 2026	DRAWN: AC
PROJECT NO: BRO09	DRAWING NO: HPD03	REVISION:

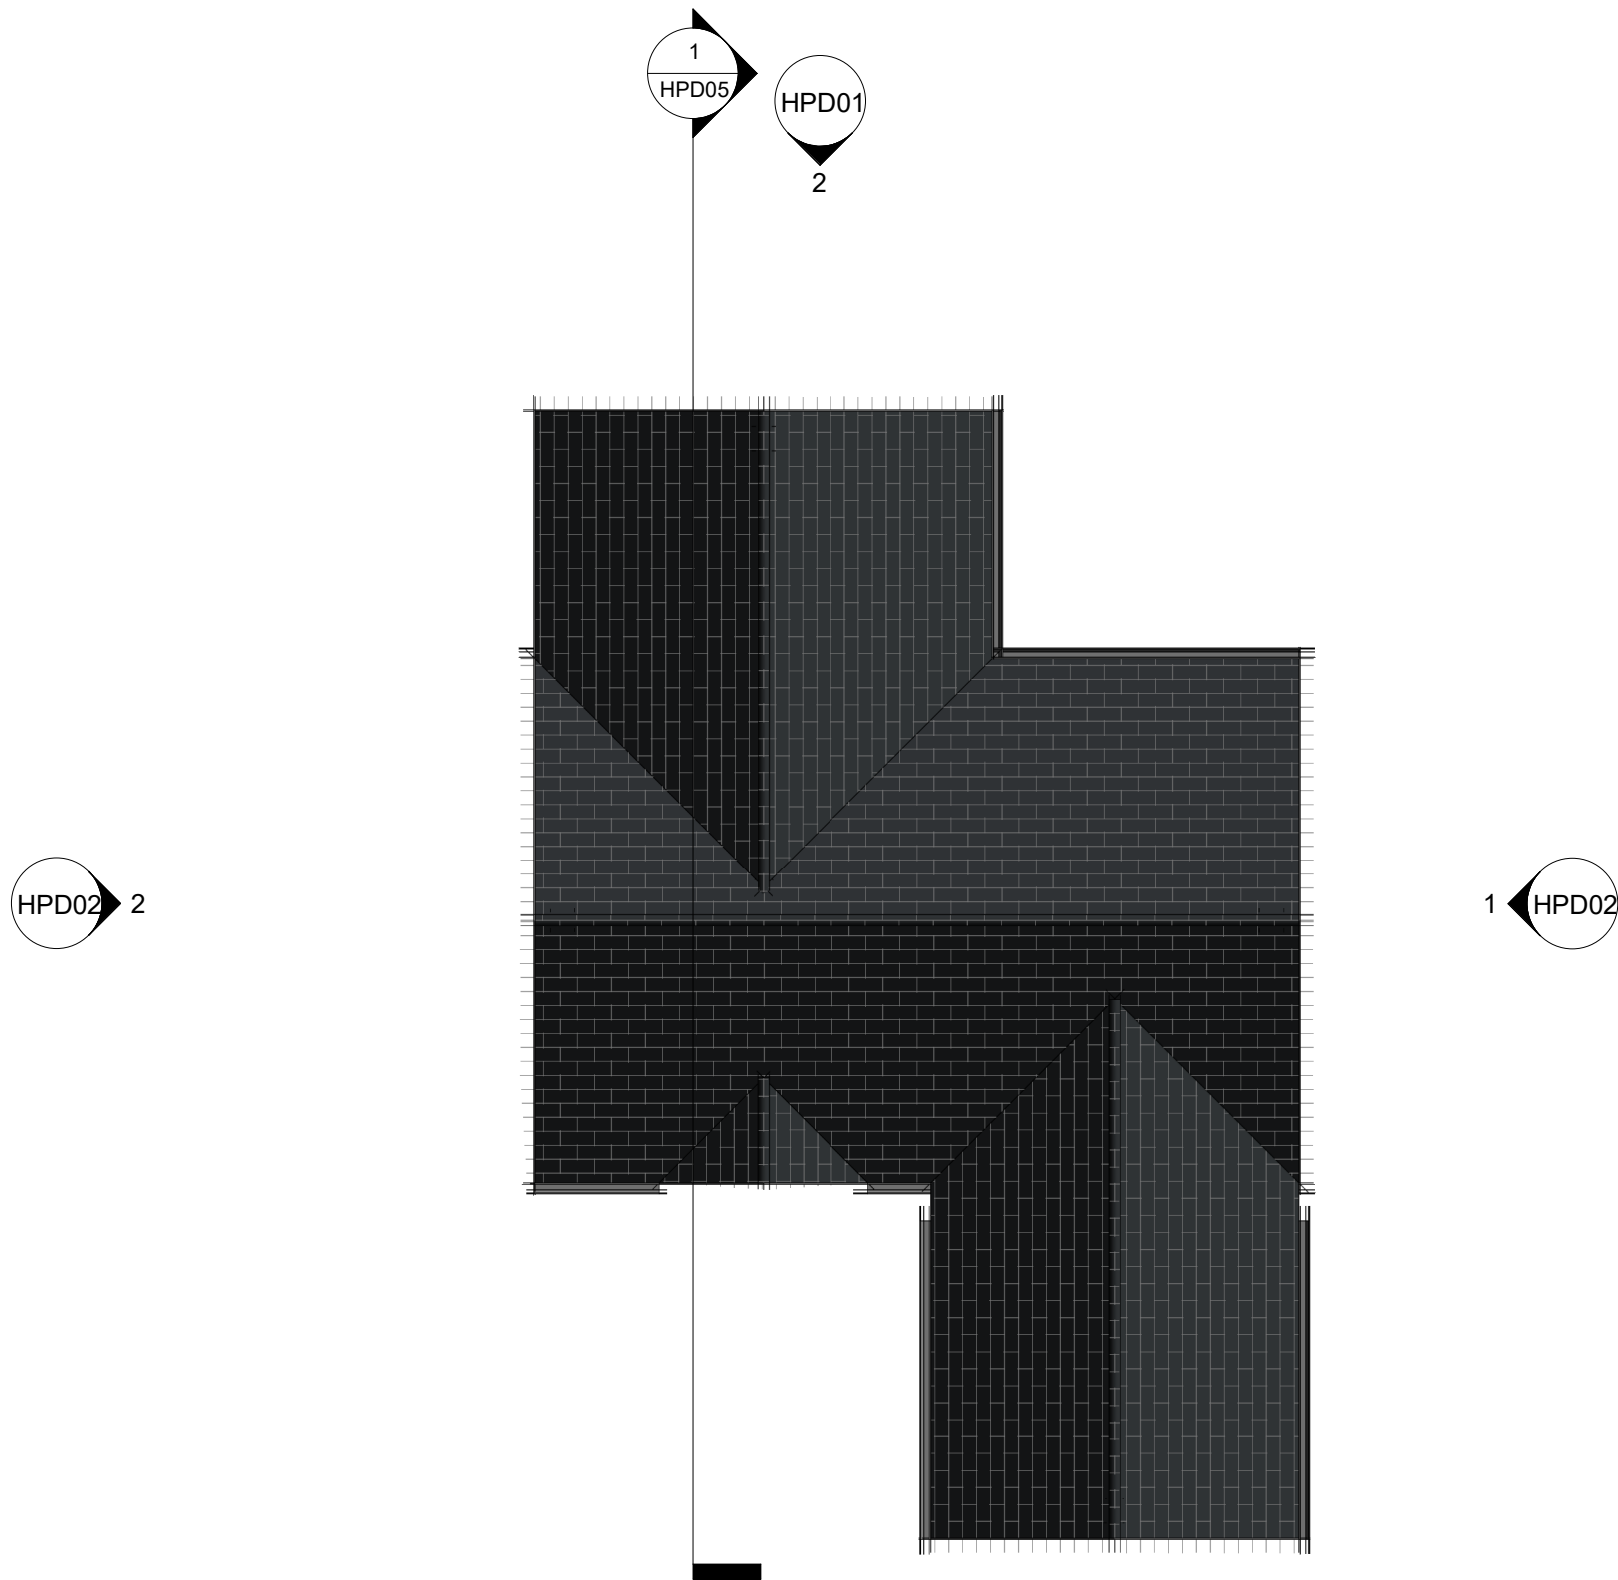

1

02 Roof Plan

1 : 100

FIGURED DIMENSIONS TO BE TAKEN IN PREFERENCE TO SCALED DIMENSIONS AND ANY DISCREPANCIES REPORTED TO HOUSEPLANSDIRECT. CONTRACTORS, SUBCONTRACTORS AND SUPPLIERS MUST VERIFY ALL DIMENSIONS ON SITE BEFORE COMMENCING ANY WORK OR MAKING ANY WORKING DRAWINGS. THESE DRAWINGS ARE FOR PLANNING APPLICATION SUBMISSION ONLY. ALL DRAWINGS (C) HOUSEPLANSDIRECT LIMITED.

STATUS: For Planning Approval		
HOUSEPLANSDIRECT www.houseplansdirect.co.uk		
CLIENT: Mr. Peter Brown		
SITE: Proposed new dwelling		
TITLE: Proposed Roof Plan		
SCALE AT A3: 1 : 100	DATE: October 2021	DRAWN: AC
PROJECT NO: BRO09	DRAWING NO: HPD04	REVISION:




Section 1

1 : 50


CONSTRUCTION DETAILS SHOWN ARE ILLUSTRATIVE ONLY AND MAY VARY ACCORDING TO CLIENT'S PREFERRED METHOD OF CONSTRUCTION.

FIGURED DIMENSIONS TO BE TAKEN IN PREFERENCE TO SCALED DIMENSIONS AND ANY DISCREPANCIES REPORTED TO HOUSEPLANSDIRECT. CONTRACTORS, SUBCONTRACTORS AND SUPPLIERS MUST VERIFY ALL DIMENSIONS ON SITE BEFORE COMMENCING ANY WORK OR MAKING ANY WORKING DRAWINGS. THESE DRAWINGS ARE FOR PLANNING APPLICATION SUBMISSION ONLY. ALL DRAWINGS (C) HOUSEPLANSDIRECT LIMITED.

STATUS: For Planning Approval		
 www.houseplansdirect.co.uk		
CLIENT: Mr. Peter Brown		
SITE: Proposed new dwelling		
TITLE: Typical Section		
SCALE AT A3: 1 : 50	DATE: January 2026	DRAWN: AC
PROJECT NO: BRO09	DRAWING NO: HPD05	REVISION:

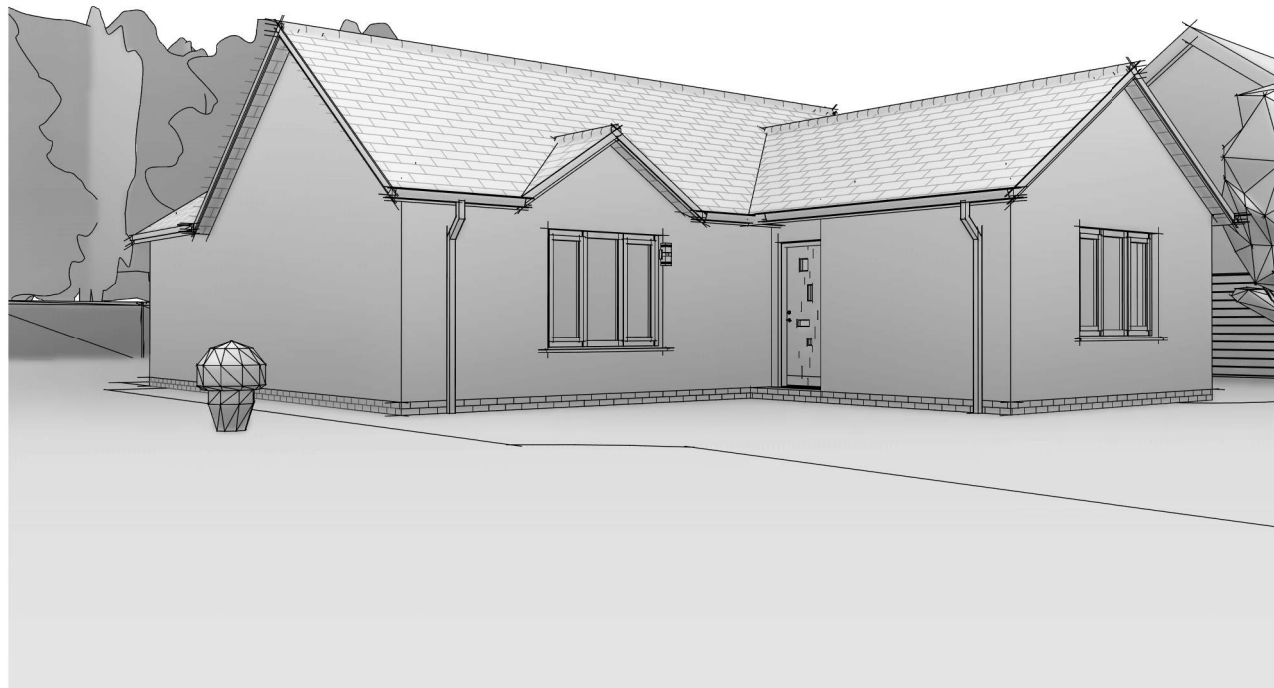

1 Illustrative Front View 3D

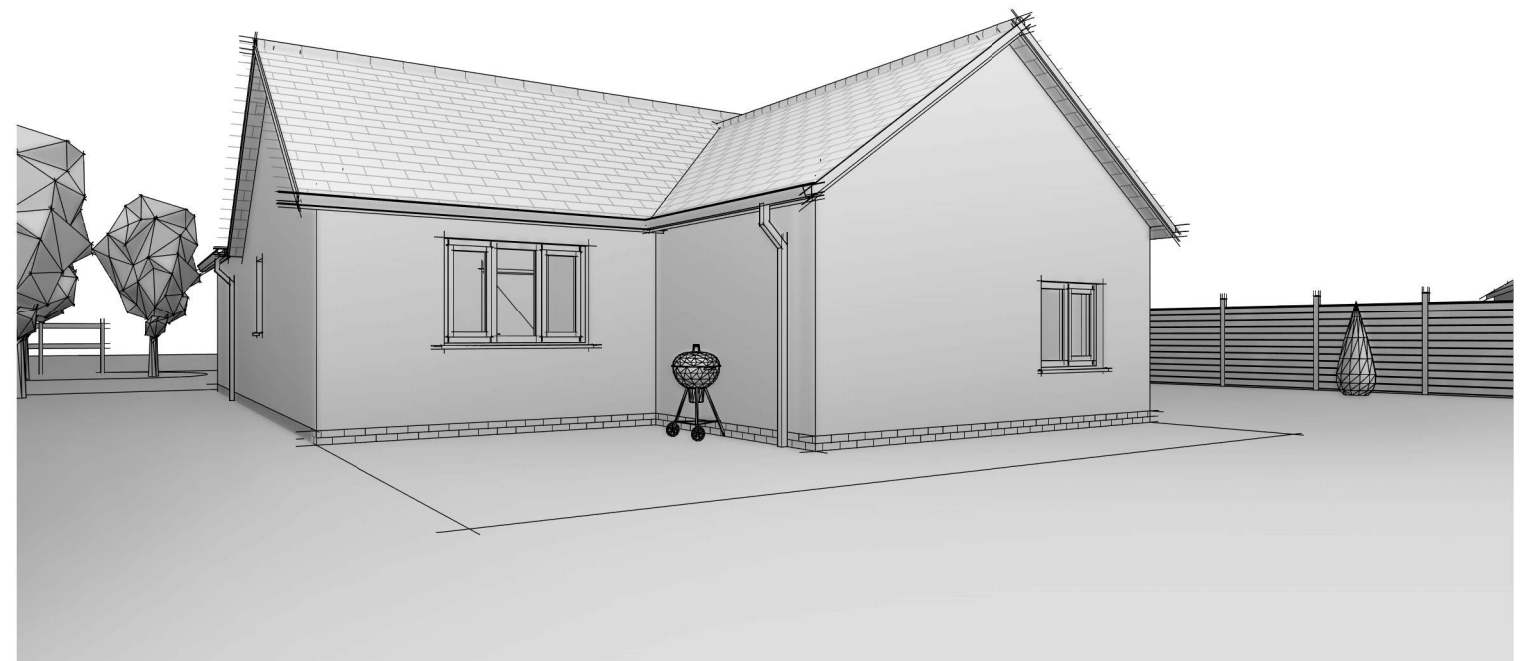

2 Illustrative Rear View 3D



STATUS: For Planning Approval		
		
CLIENT: Mr. Peter Brown		
SITE: Proposed new dwelling		
TITLE: Illustrative 3D Views		
SCALE AT A3:	DATE: January 2026	DRAWN: AC
PROJECT NO: BRO09	DRAWING NO: HPD06	REVISION: