



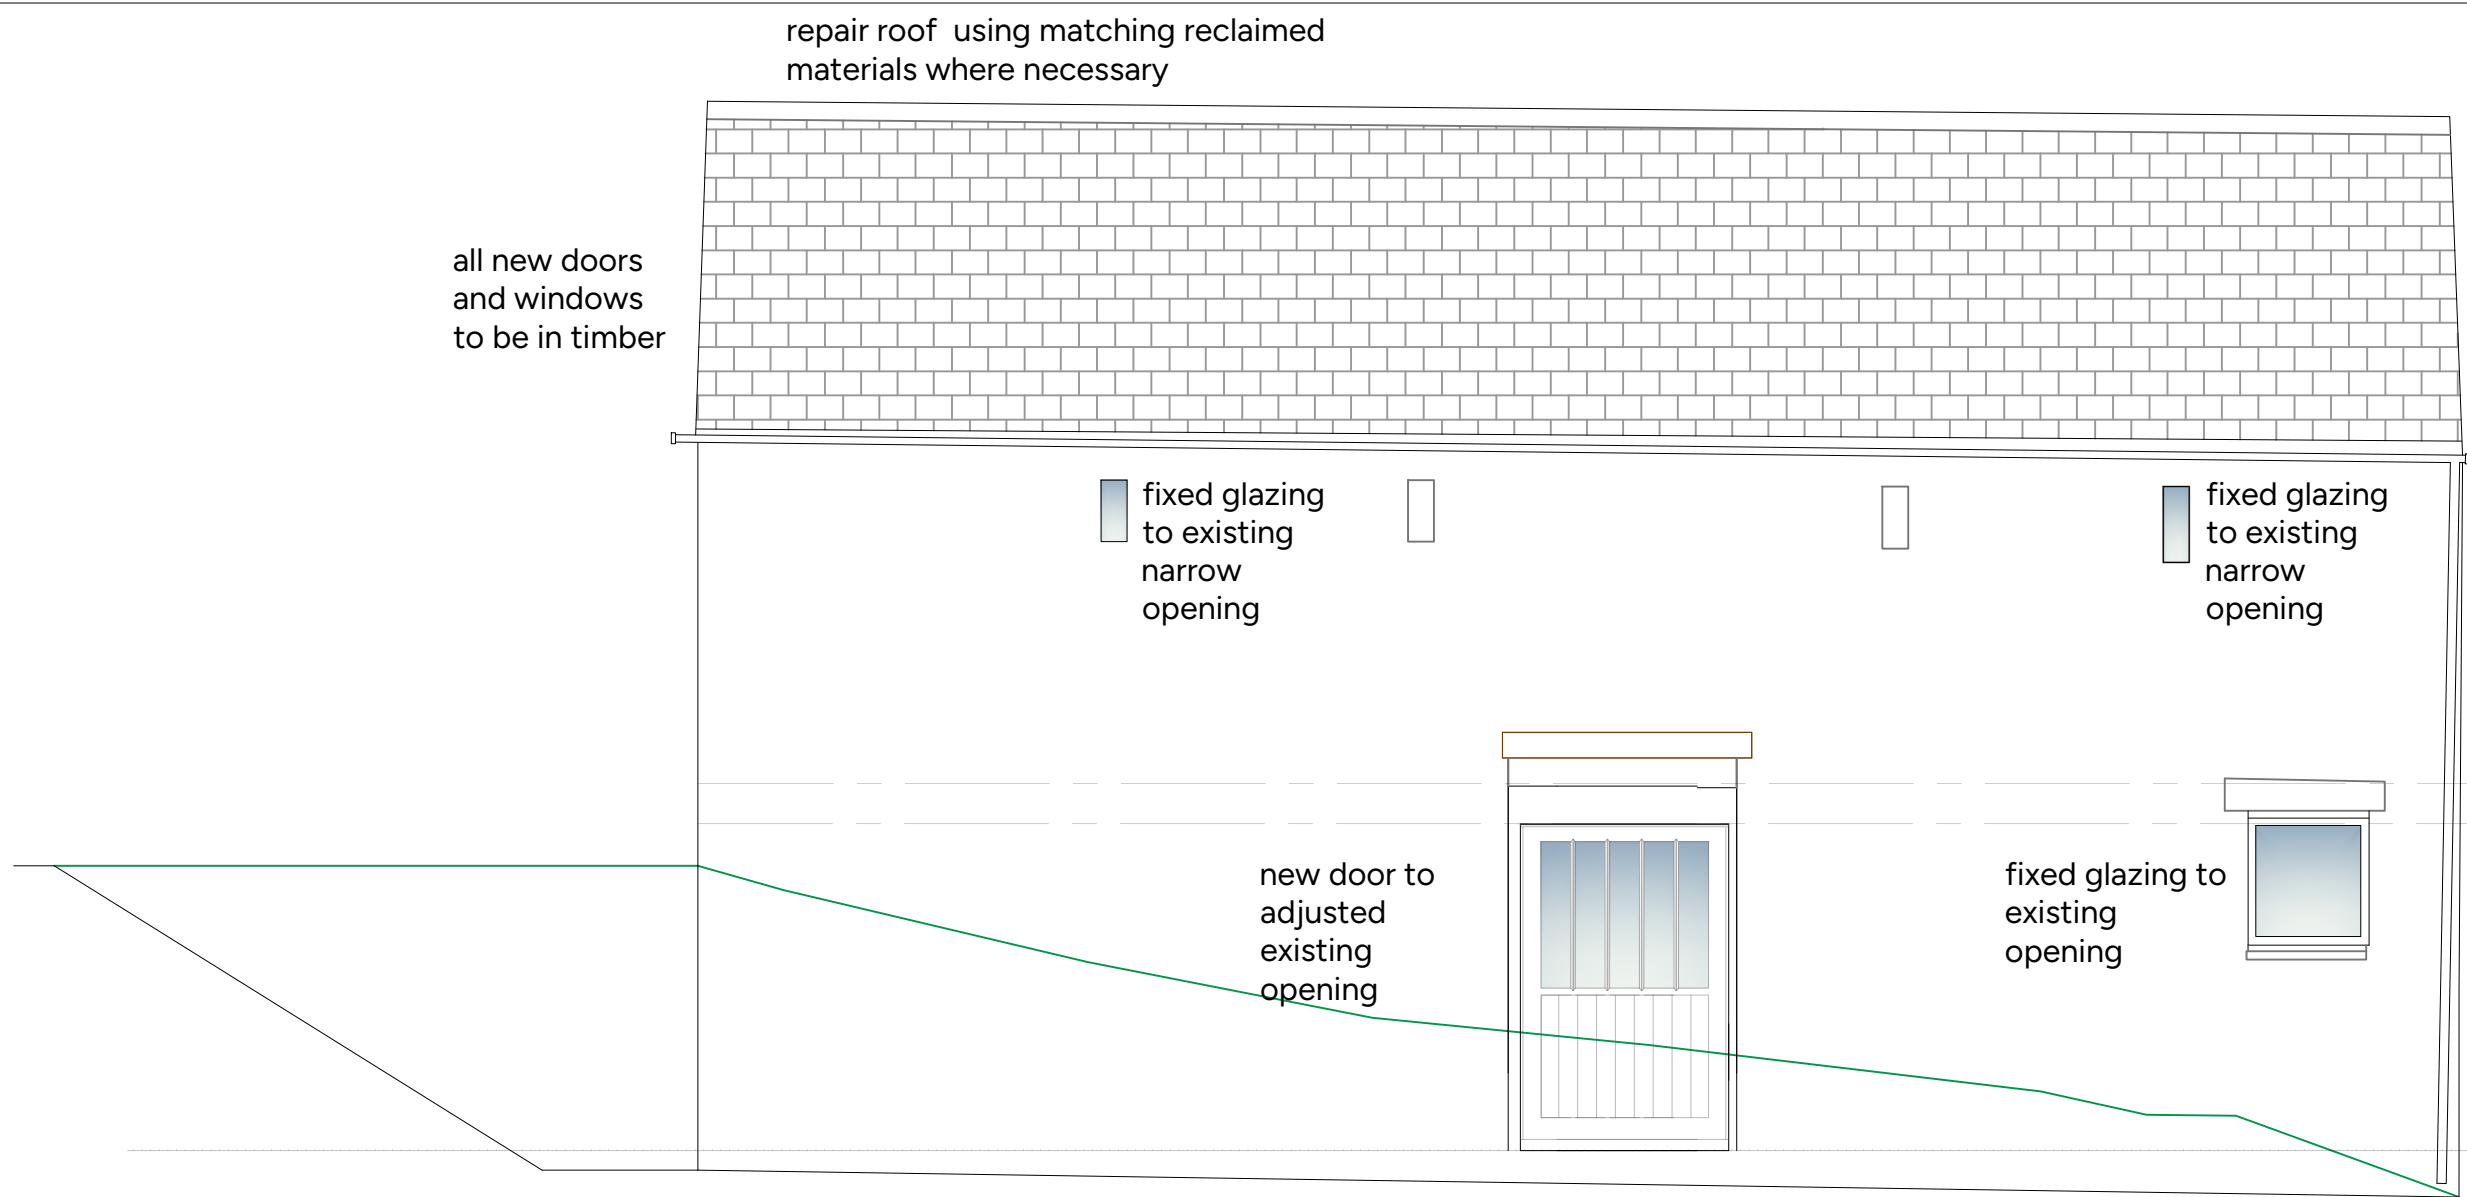


South Elevation

Datum 345.00m

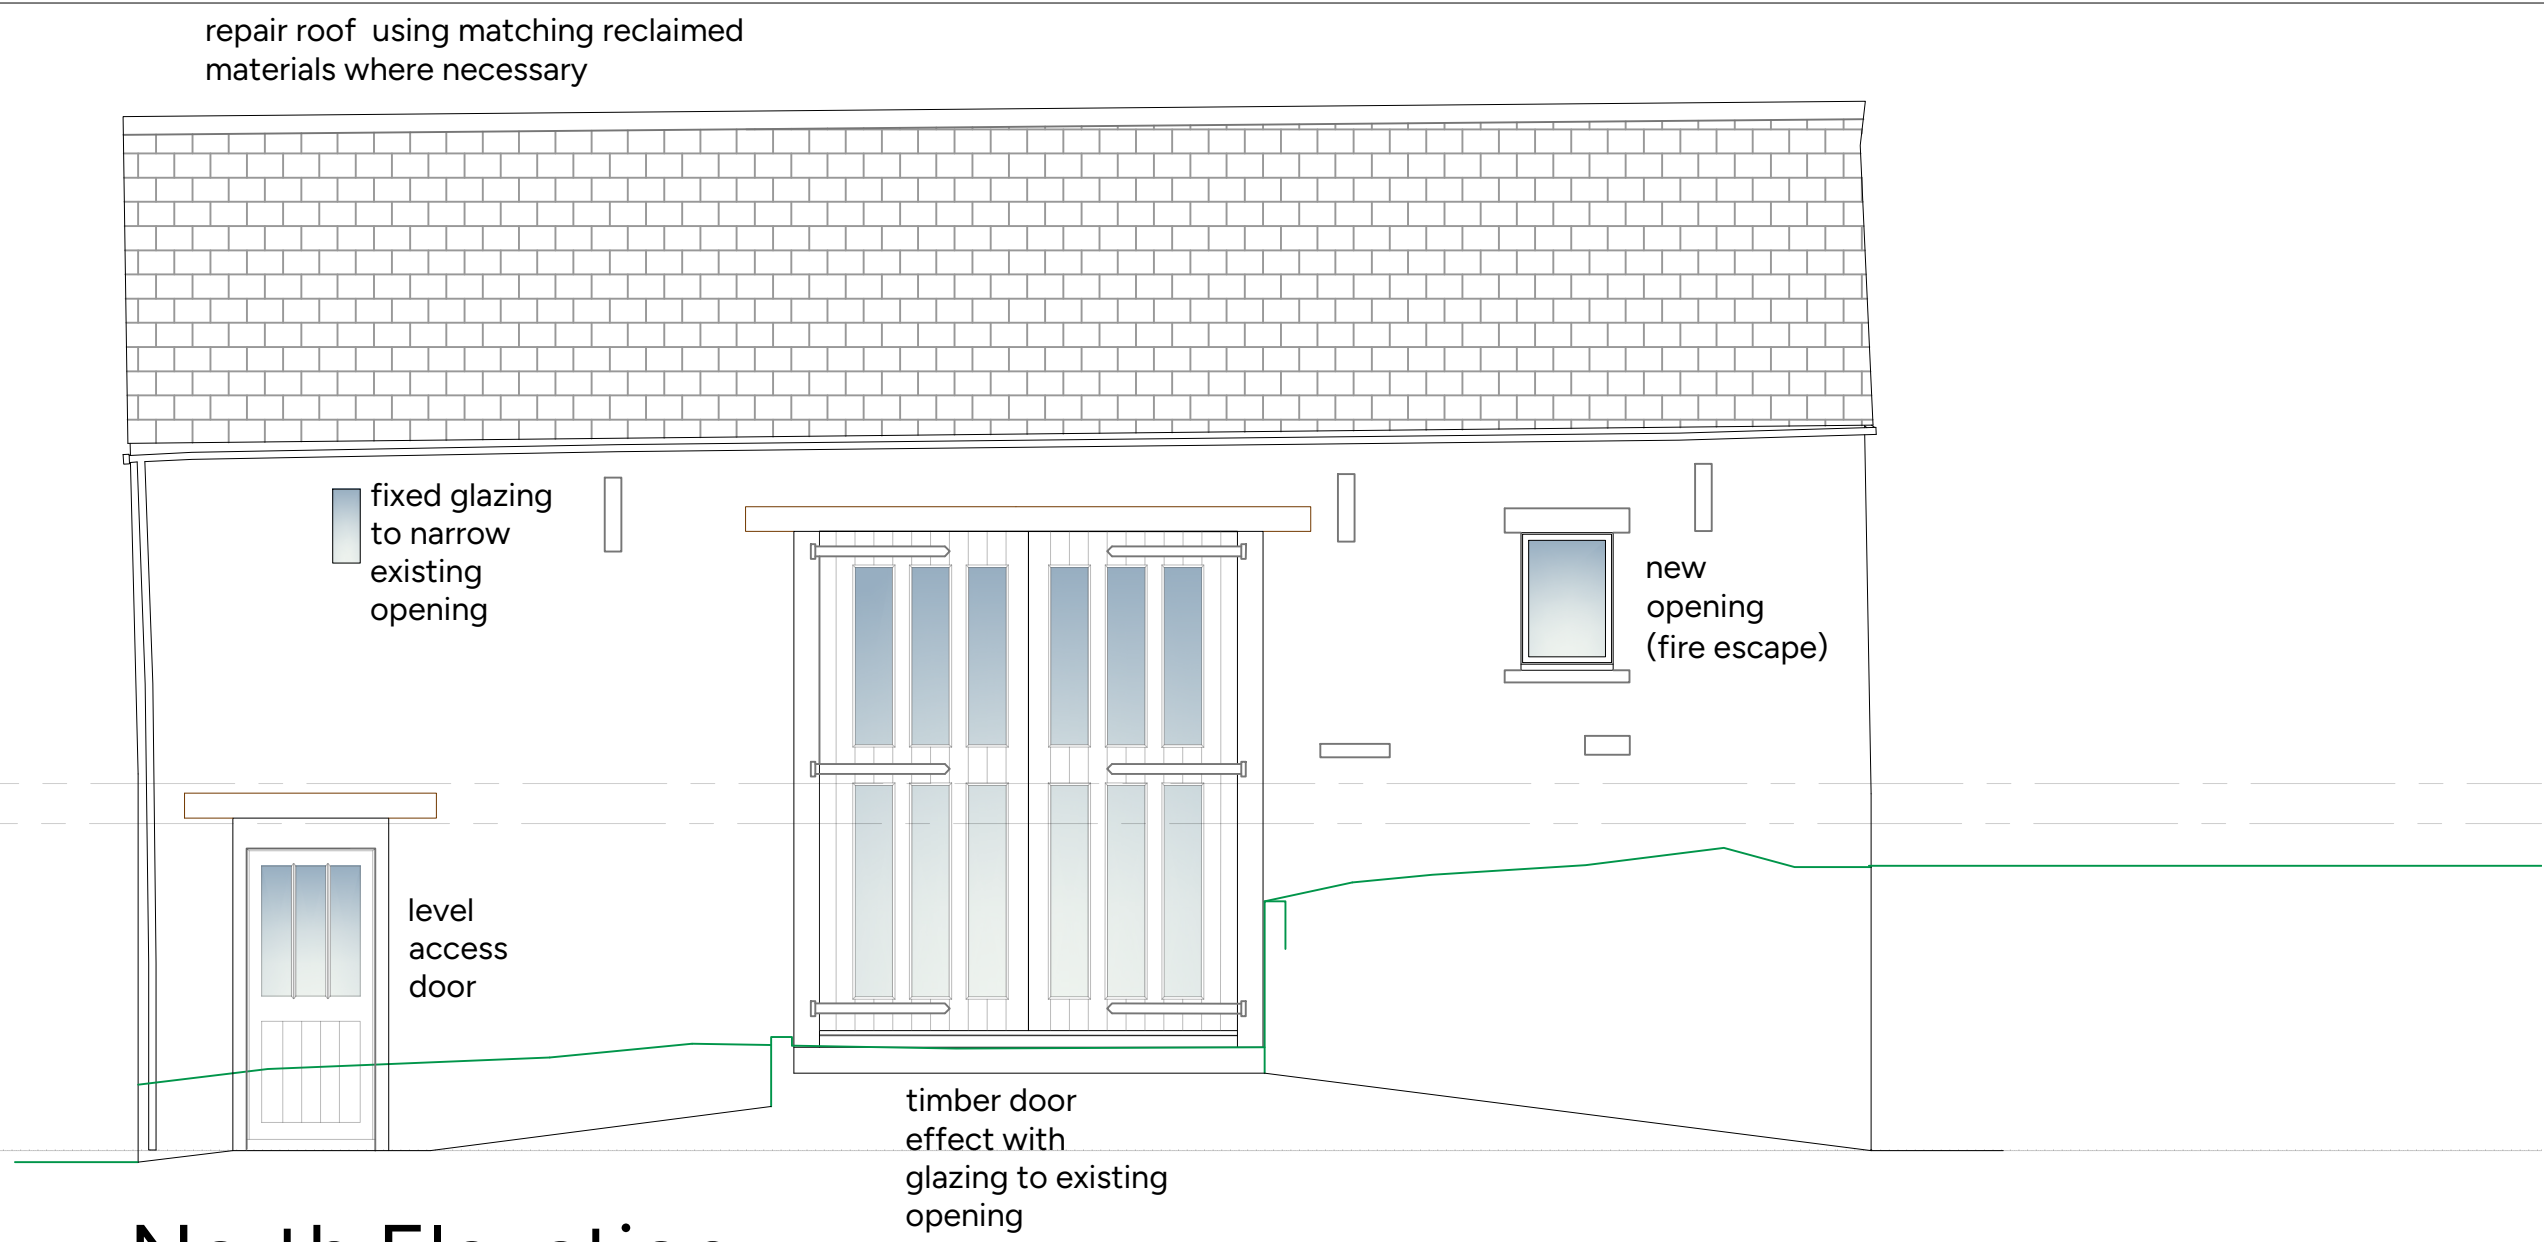


North Elevation

Datum 345.00m

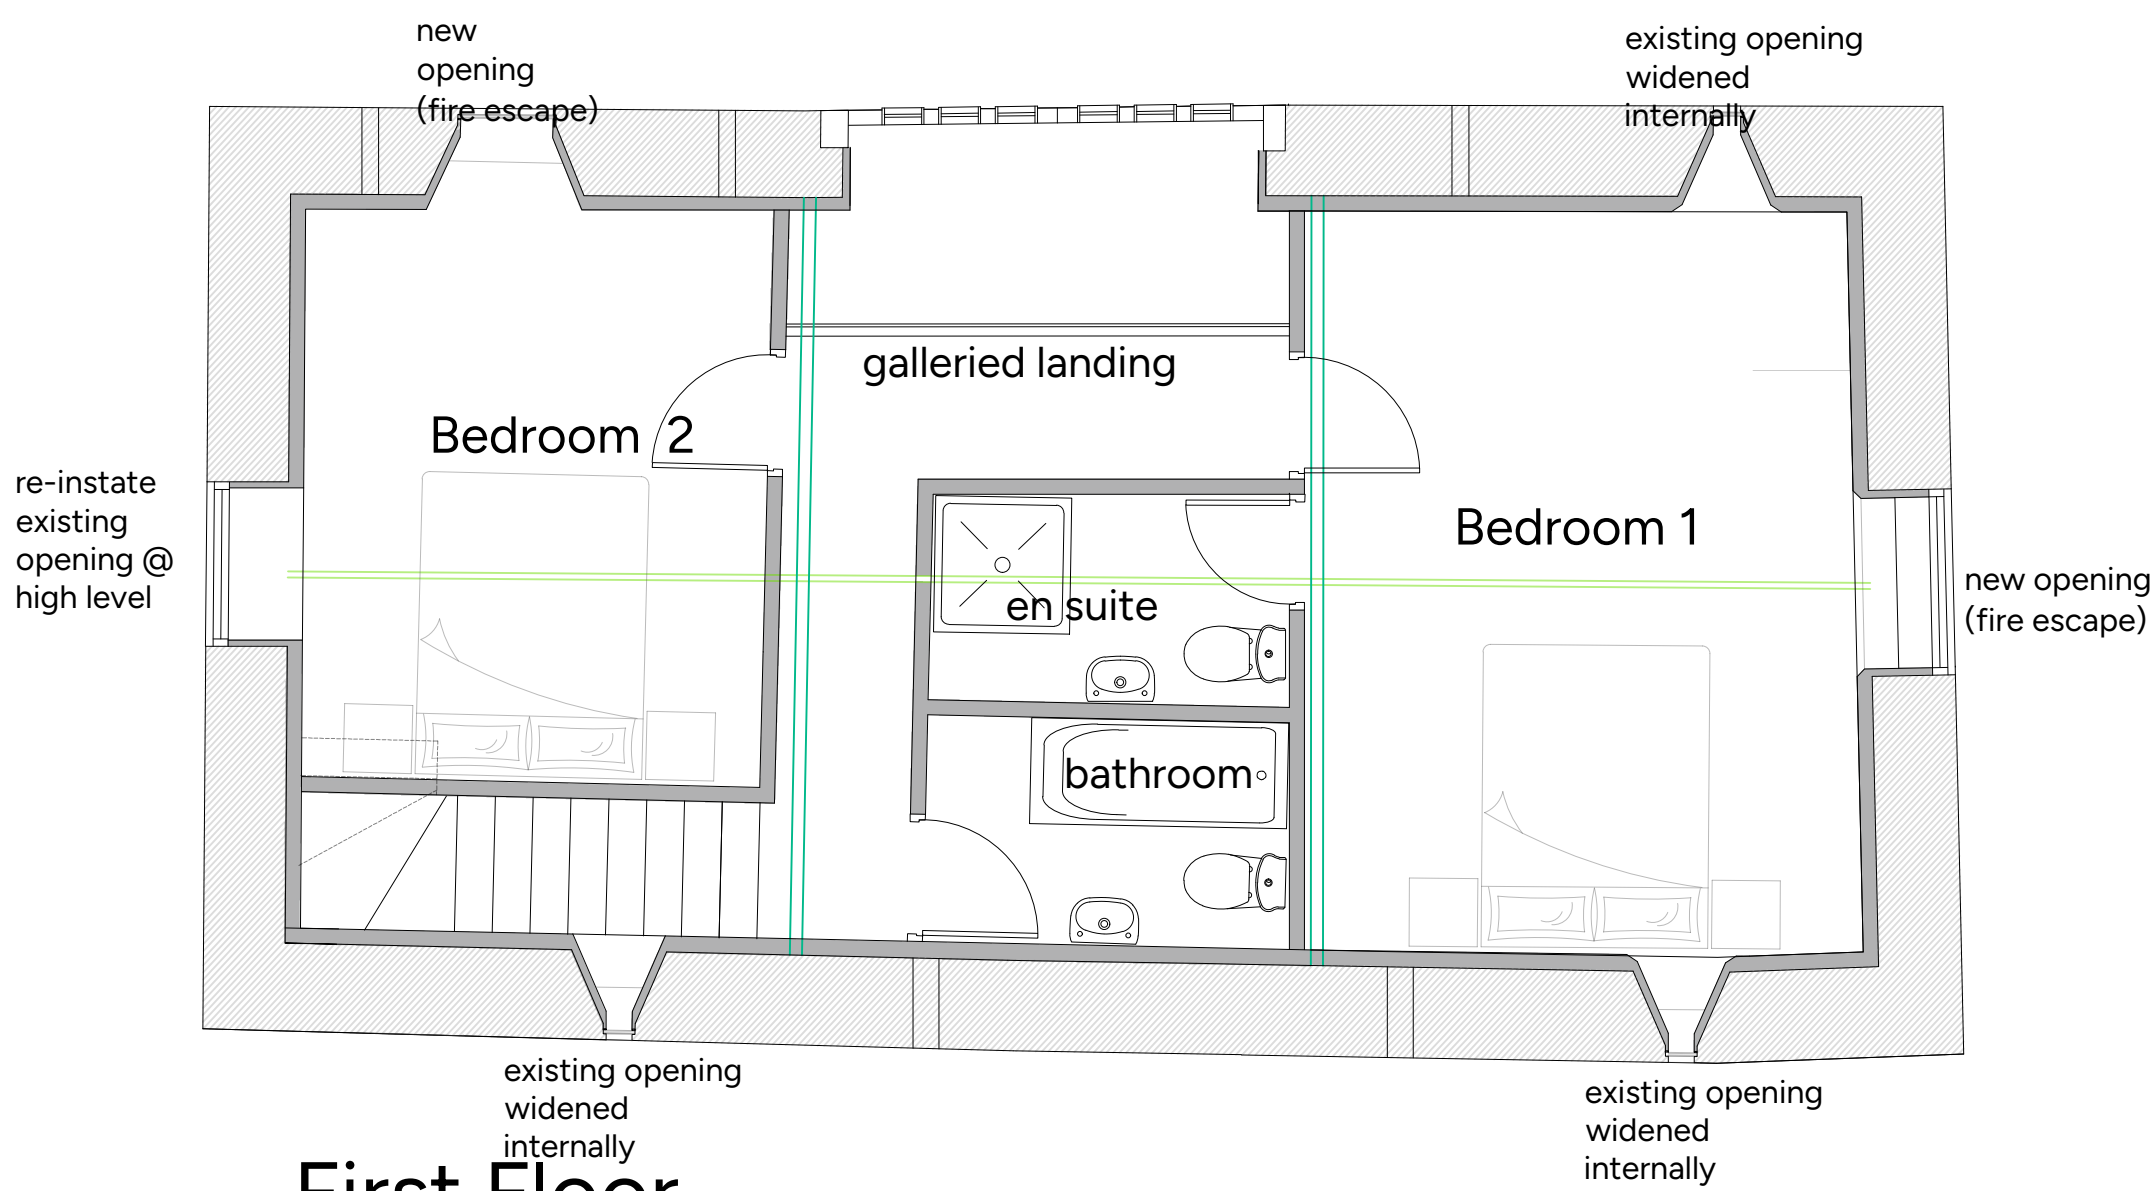

First Floor

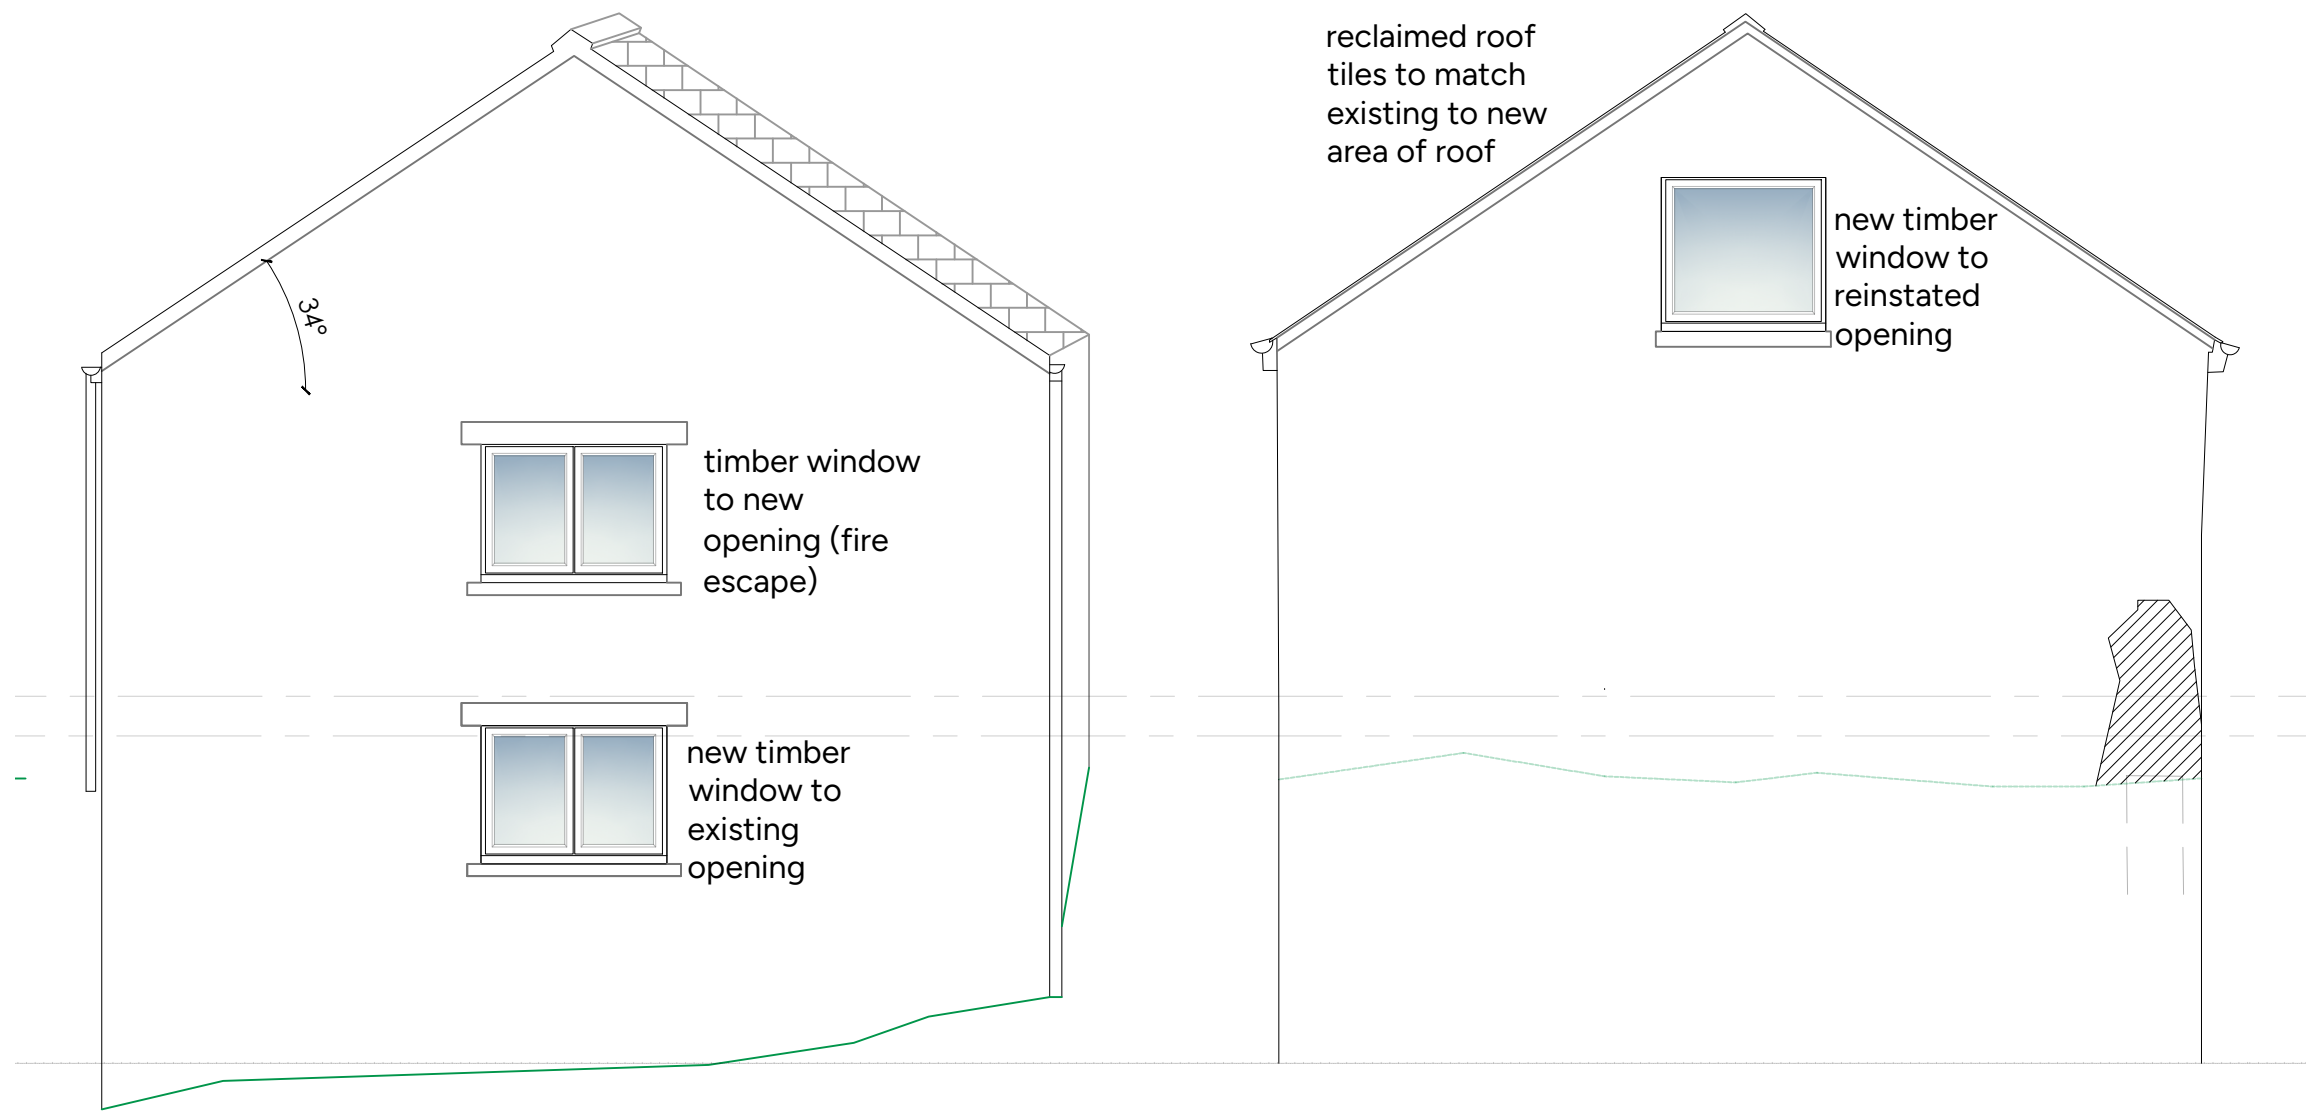


East Elevation

West Elevation

Datum 345.00m

Datum 345.00m

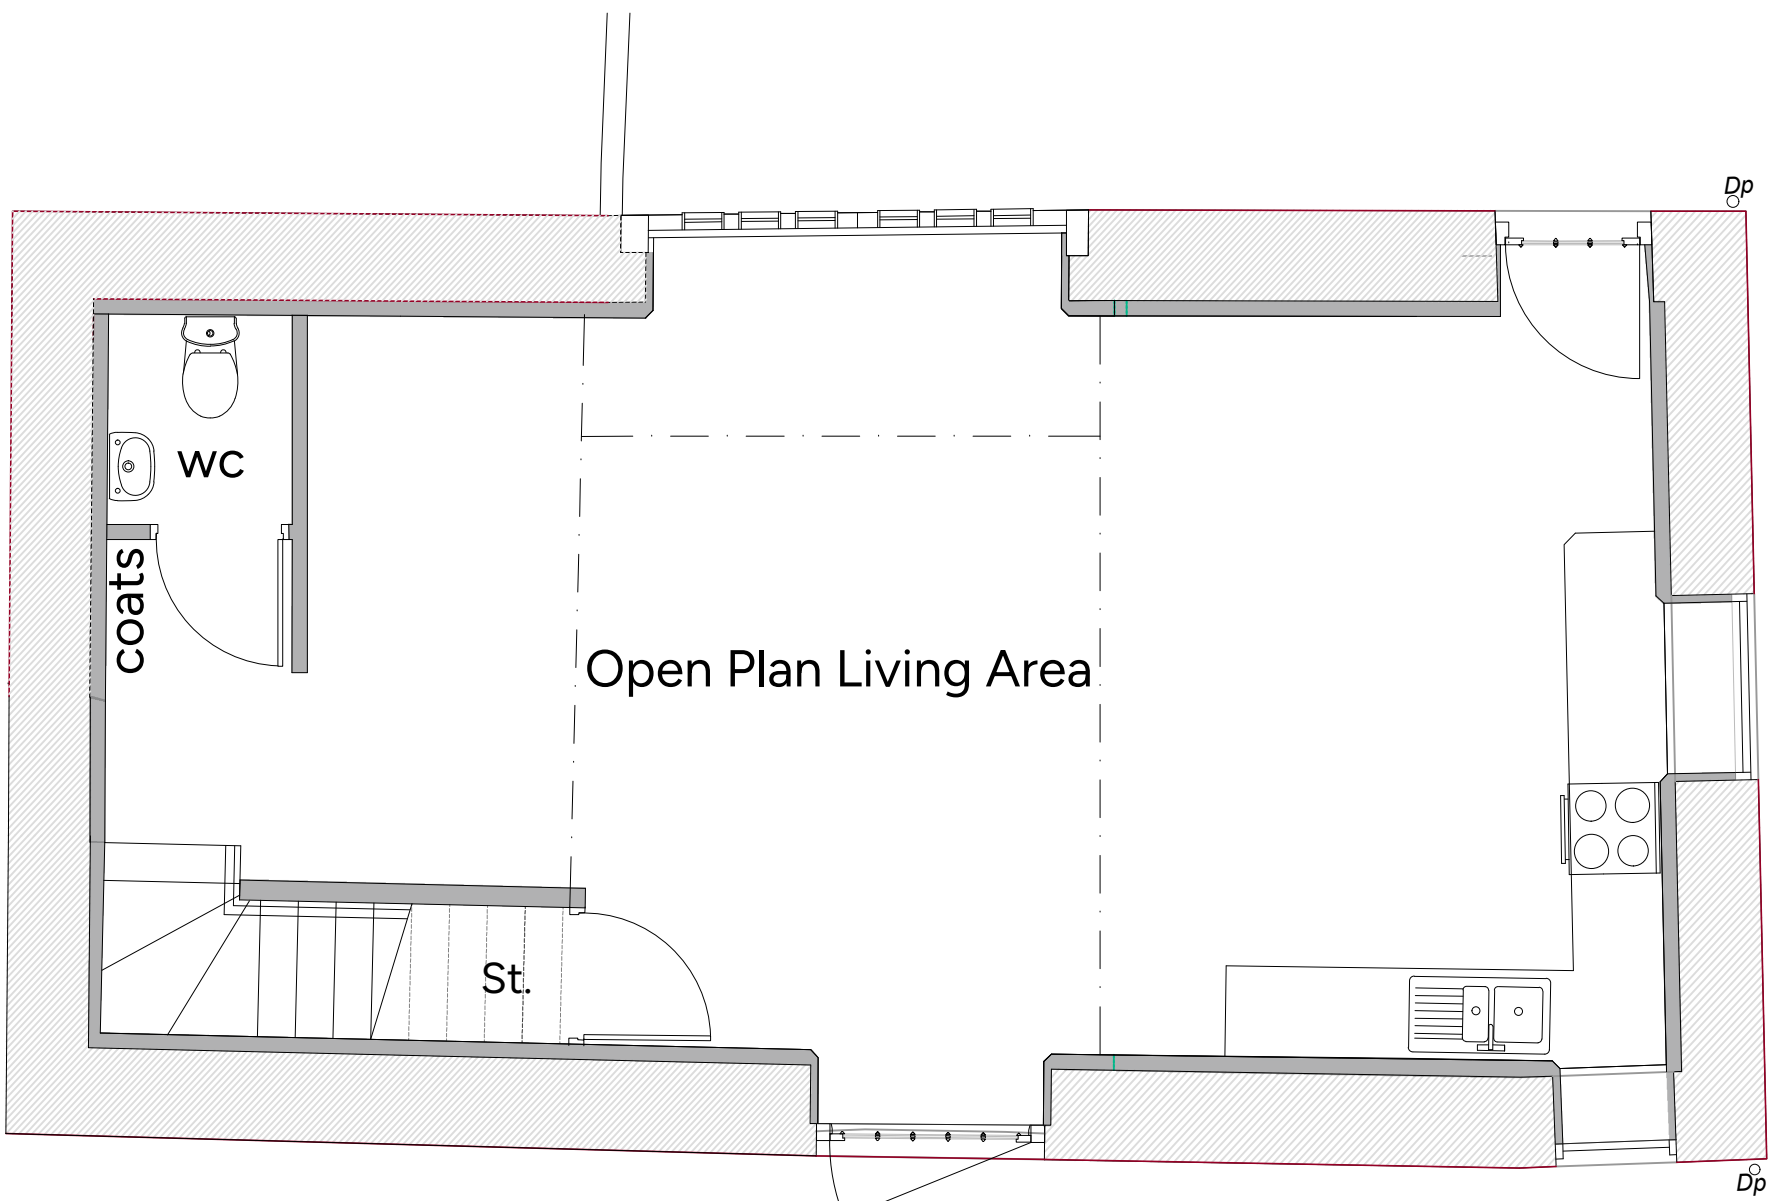

Ground Floor

Proposed : Plans - Scale 1:50

A	17.02.26	Extension Removed
Rev.	Date.	Details
Client:	Heathcote	
Project:	Barn off Staden Lane, Buxton, SK17 9RZ	
Drawing Title:	Proposed Plans	
fisher german Fisher German LLP, The Estates Office Norman Court, Ashby de la Zouch Leicestershire, LE65 2UZ Tel: 01530 412821 E-mail: ashby@fishergerman.co.uk		
Scale Bar	1:50	North
0m	1	23
First Issued:	04.12.25	Revision Checked 17.02.26
Drawn:	KS	Checked PB
Project Ref :	130700-004	Paper Size: A1
Drawing Ref:	PP01	Rev: A Issue 02
THIS DRAWING IS PROTECTED BY COPYRIGHT. IT MAY NOT BE REPRODUCED IN ANY FORM OR BY ANY MEANS FOR ANY PURPOSE WITHOUT WRITTEN PERMISSION OF FISHER GERMAN LLP/CHARTERED SURVEYORS. FISHER GERMAN LLP IS A LIMITED LIABILITY PARTNERSHIP REGISTERED IN ENGLAND & WALES. REGISTERED NUMBER: 0037554. REPRODUCED USING ORDNANCE SURVEY DATA. CROWN COPYRIGHT. ALL RIGHTS RESERVED. LICENCE NUMBER: 10000527.		