



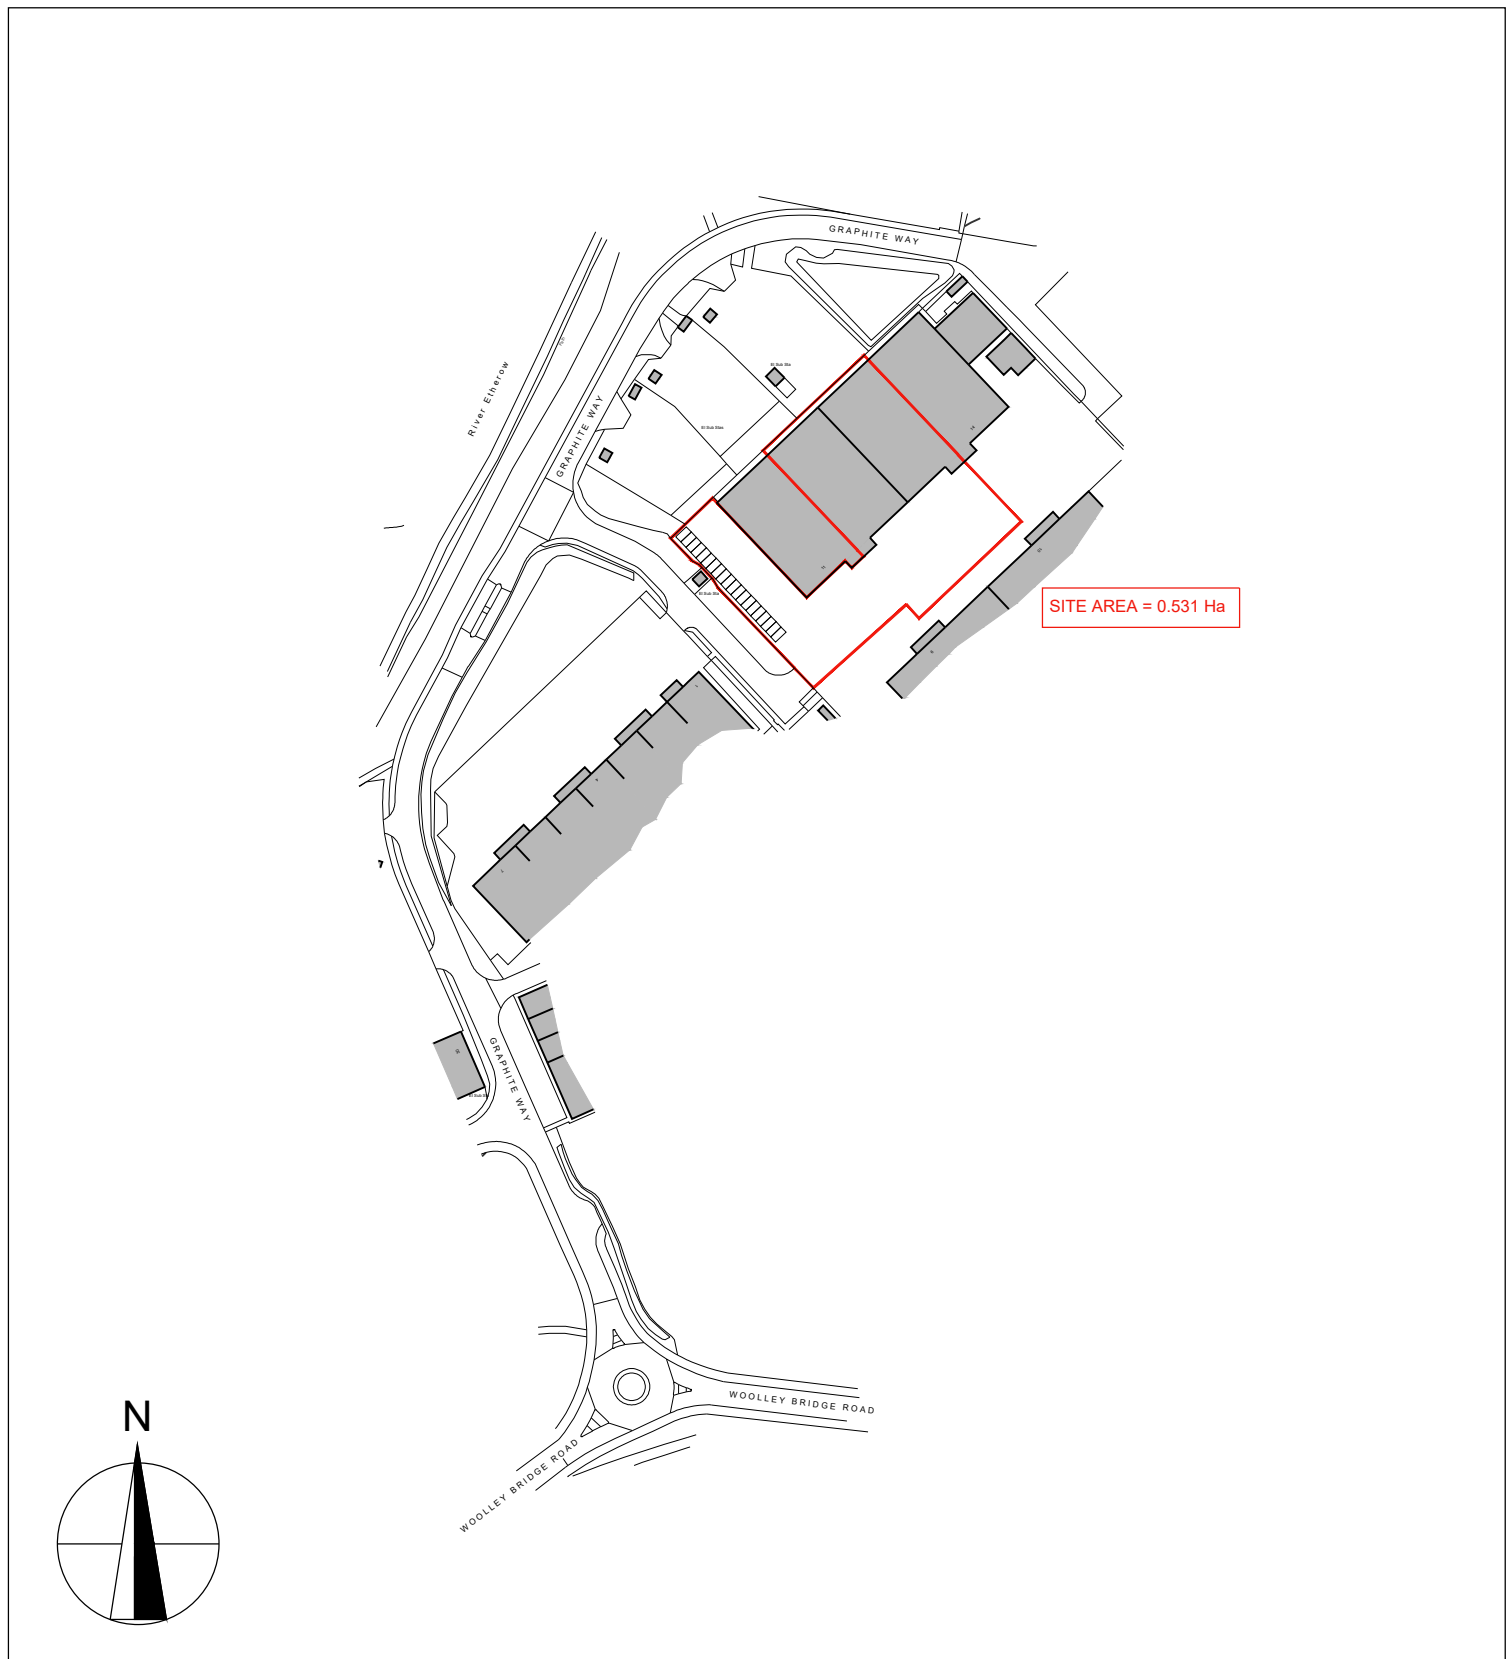




Location Plan 1:2500




Proposed Plan 1:500

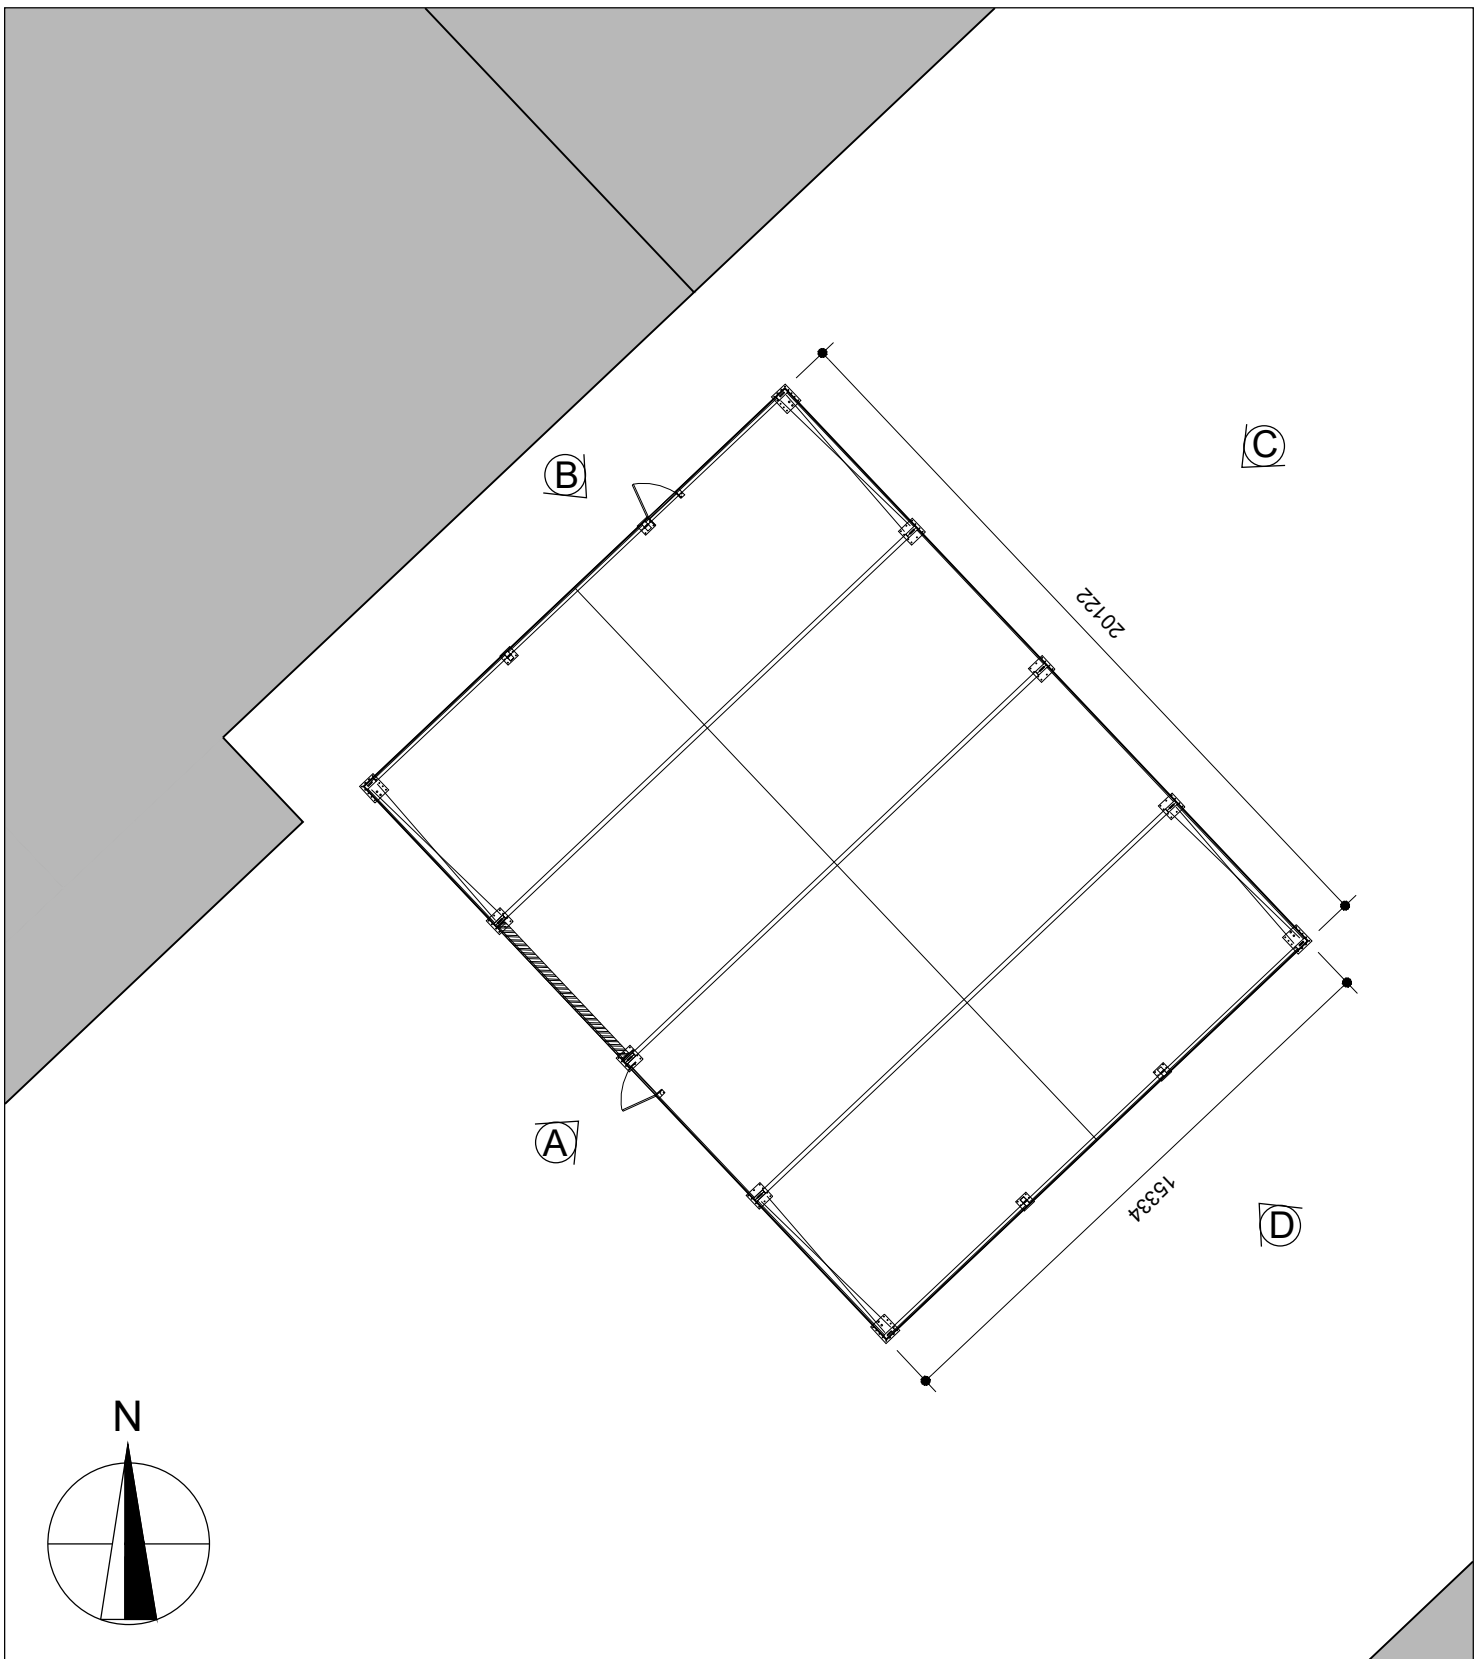


Proposed Site Plan 1:200

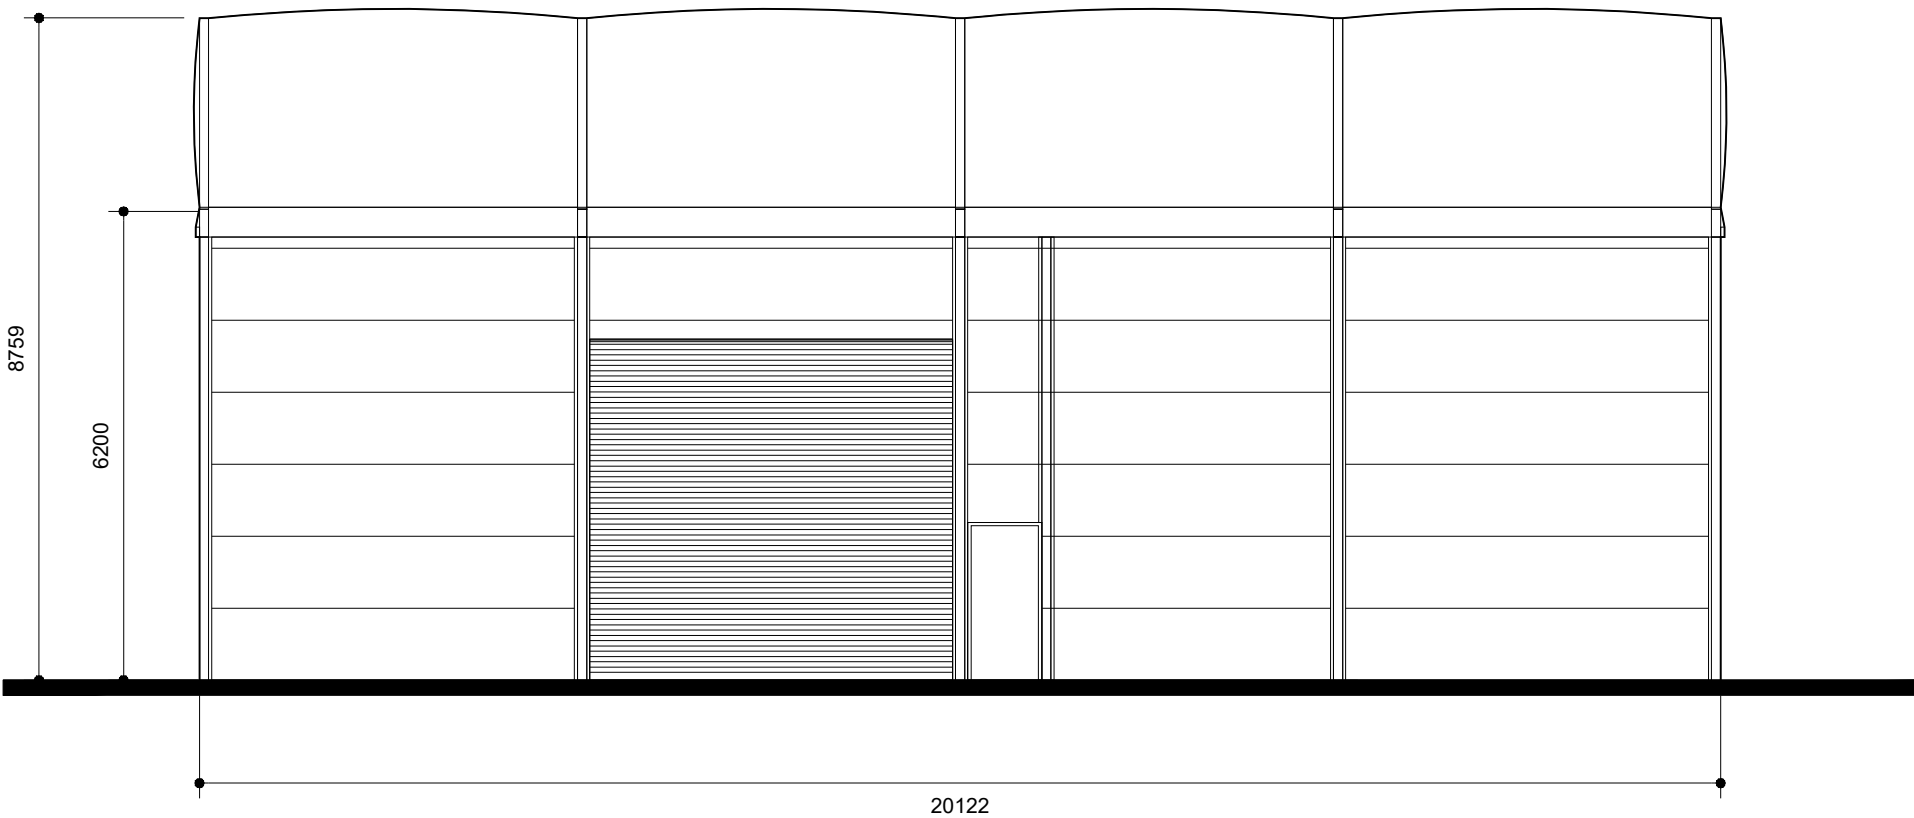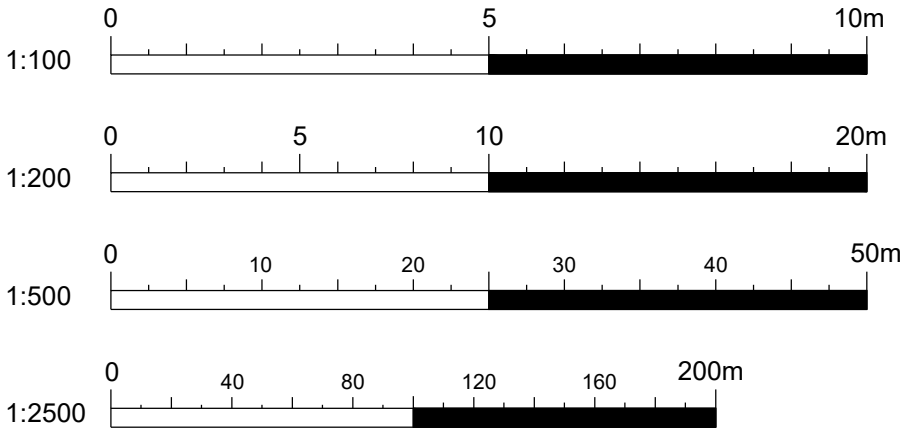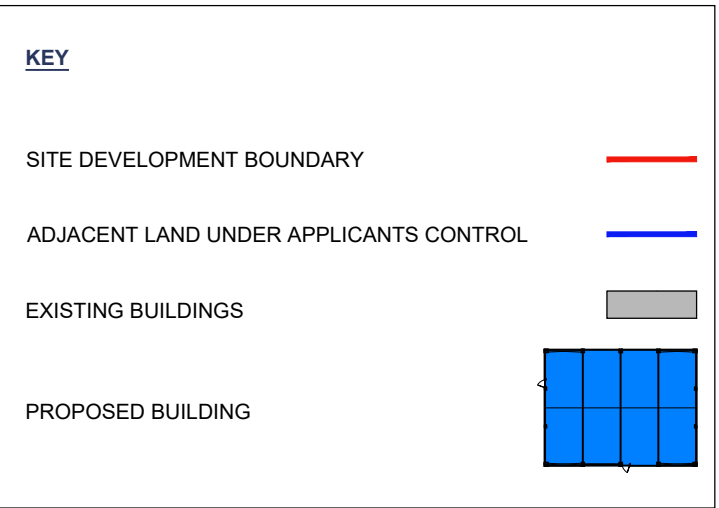


Elevation A 1:100

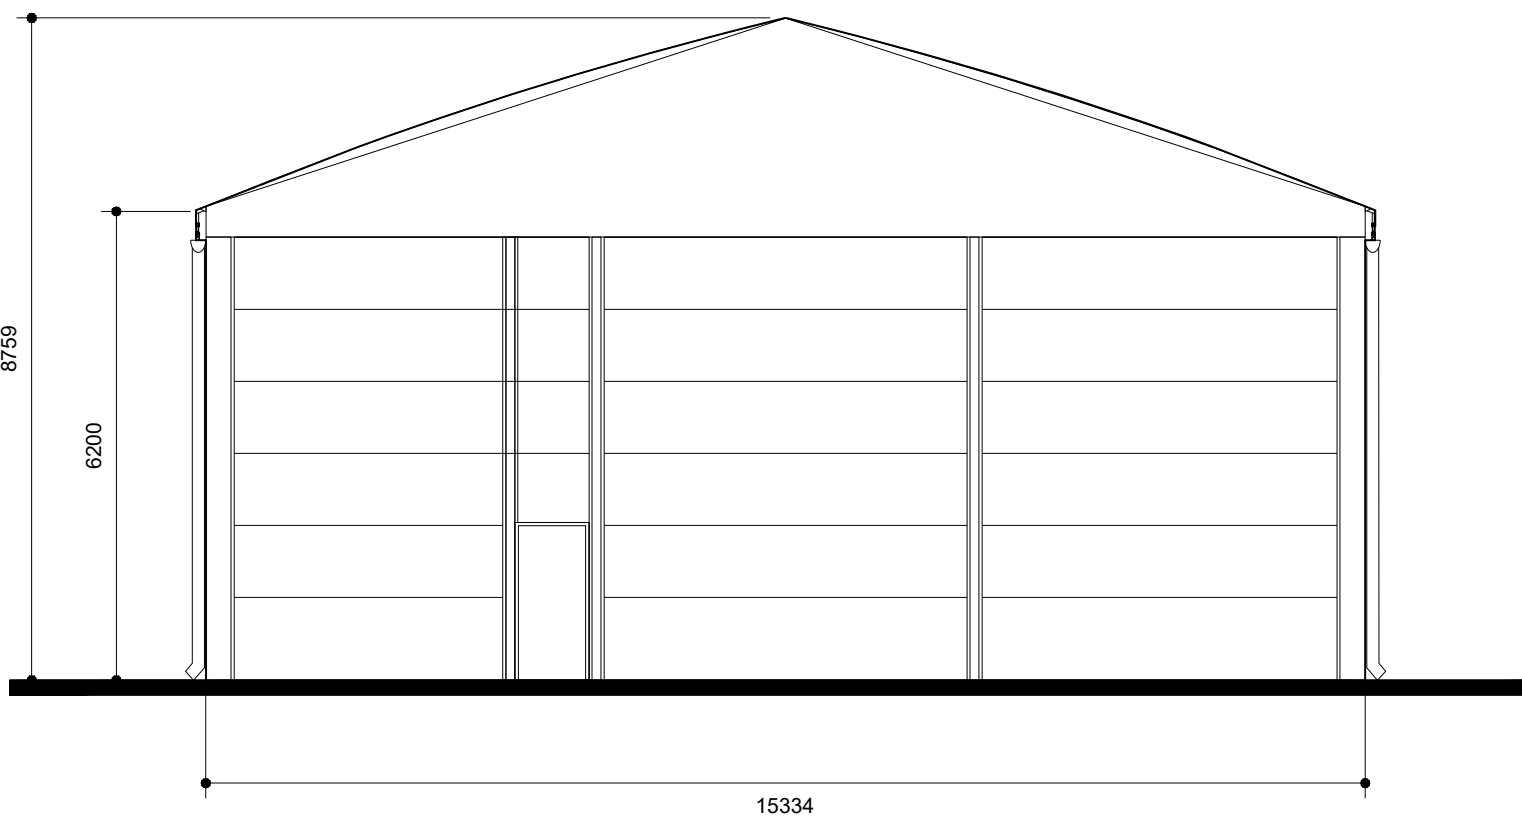

Elevation B 1:100

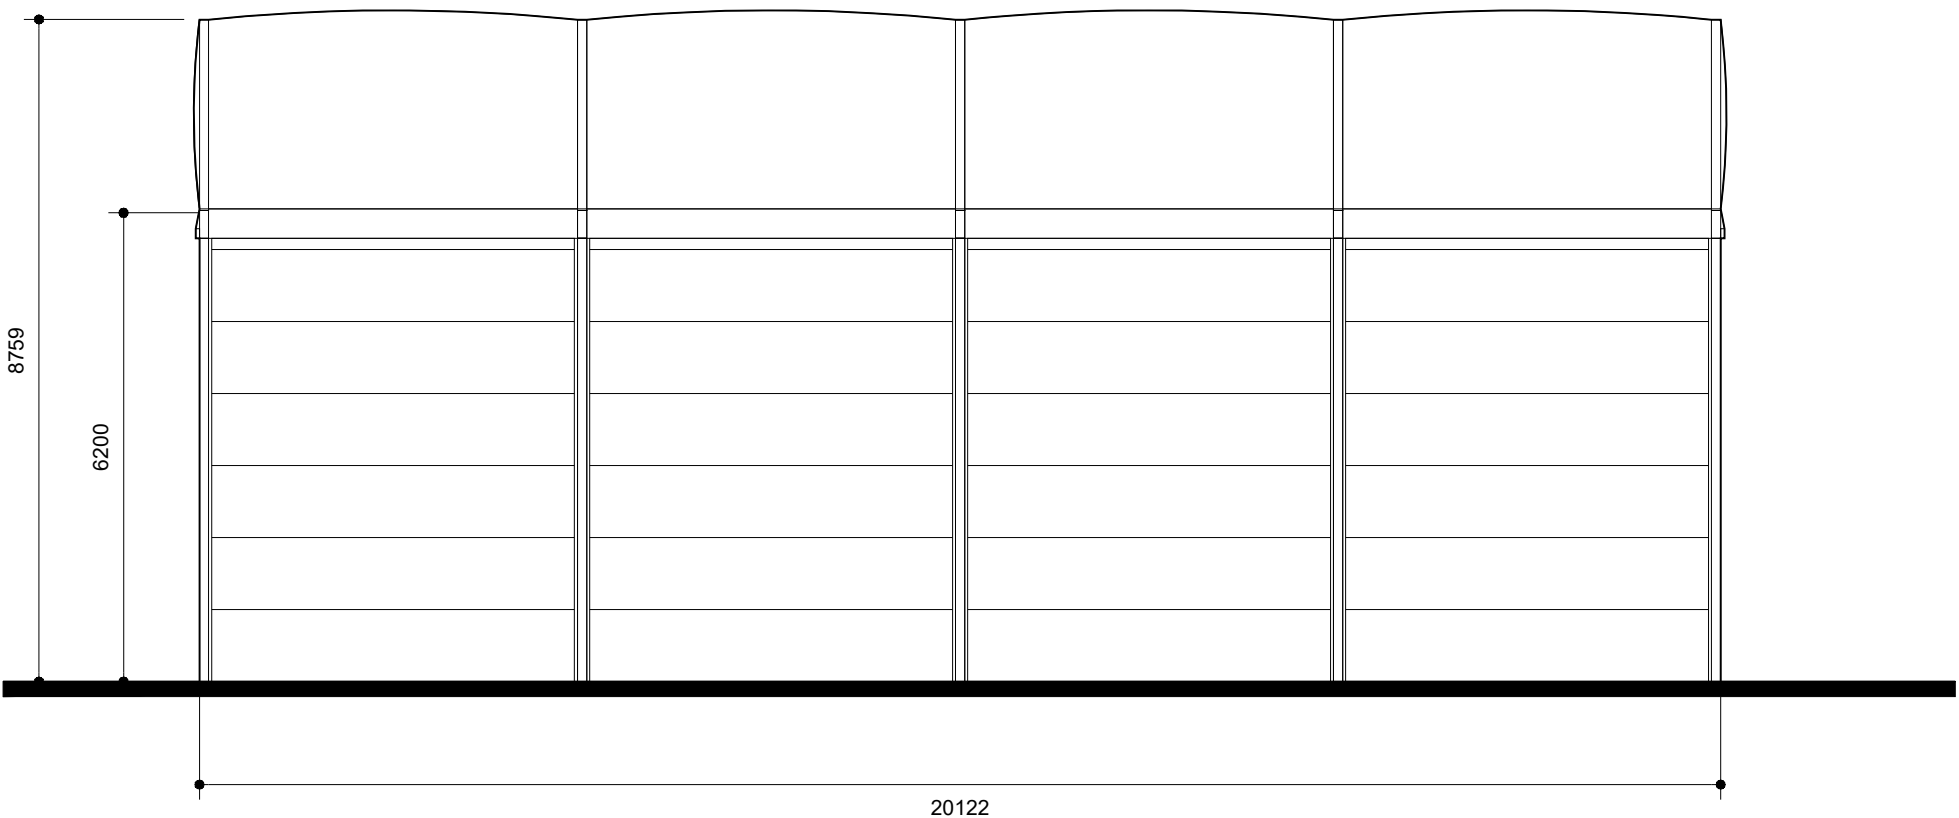

Elevation C 1:100

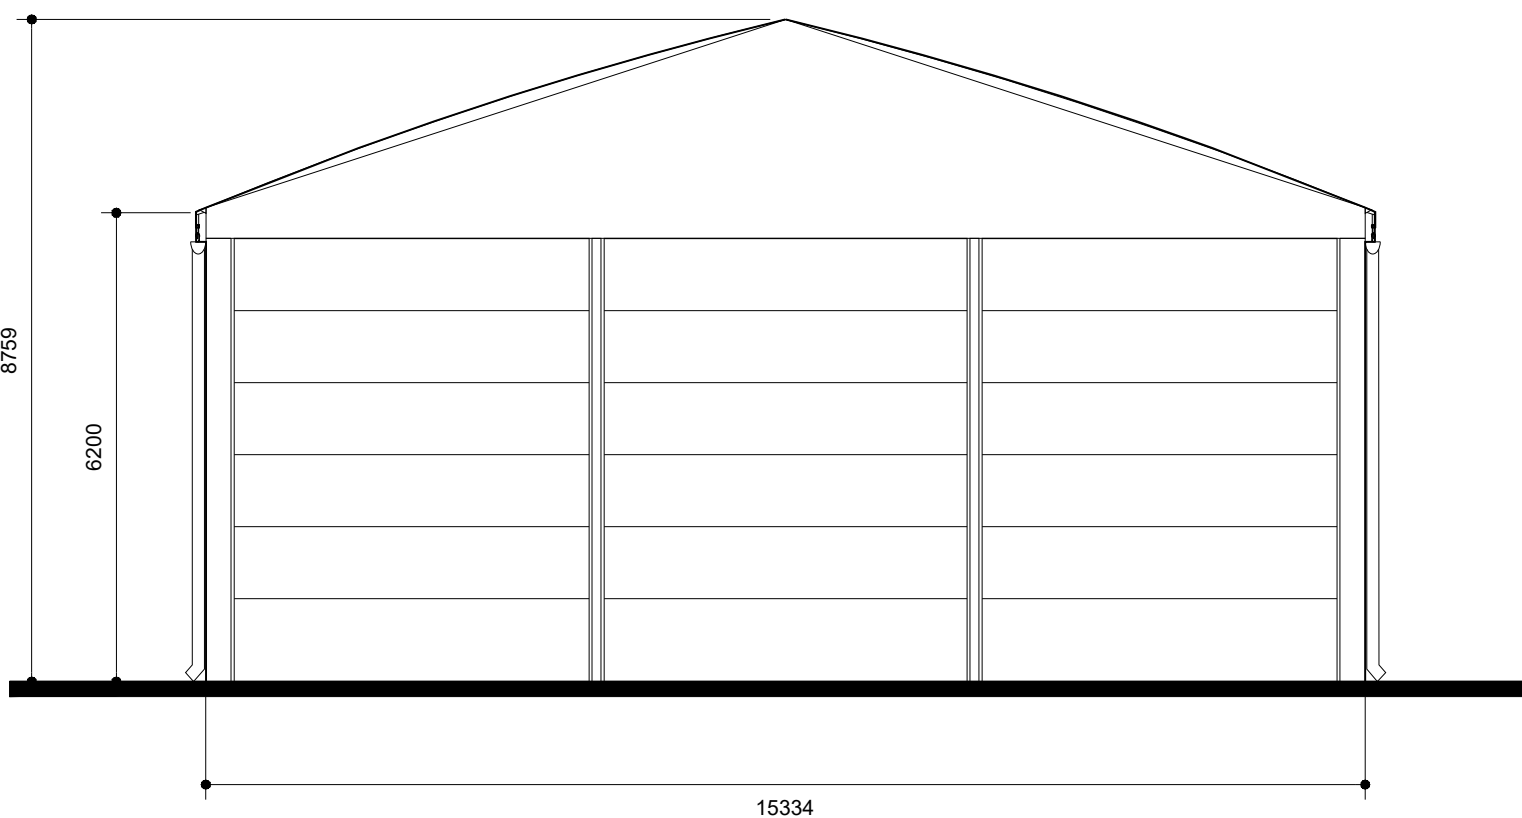

Elevation D 1:100

PC	01/08/26	Extent of red line boundary adjusted	PC	PC
PS	04/08/26	Parking spaces added to proposed site plan	PC	PC
P2	05/08/26	Unit position adjusted: Parking added to location plan	PC	PC
P1	01/08/26	Initial Issue	PC	PC
REV	DATE	DESCRIPTION	DRW	CHK
CLIENT				
LDL Components Ltd				
PROJECT TITLE				
Graphite Way, Hadfield, Derbyshire				
DRAWING TITLE				
Site Location Plan & Proposed Plans & Elevations				
DRAWING PURPOSE				
PLANNING				
DRAWN / CHECKED	DATE	SCALE		
PC	21/08/2026	1:2500@A4		
JOB No.	DRAWING No.	STATUS	REVISION	
260802	00_001	--	P4	
REGISTERED OFFICE				
Radway Green Farm • paul.chadwick@RML-architects.co.uk				
Radway Green t. +44 (0)7801 352 814				
Crewe, CW1 5UJ w. RML-architects.co.uk				
R HYS MORGAN LLOYD A R C H I T E C T S				