



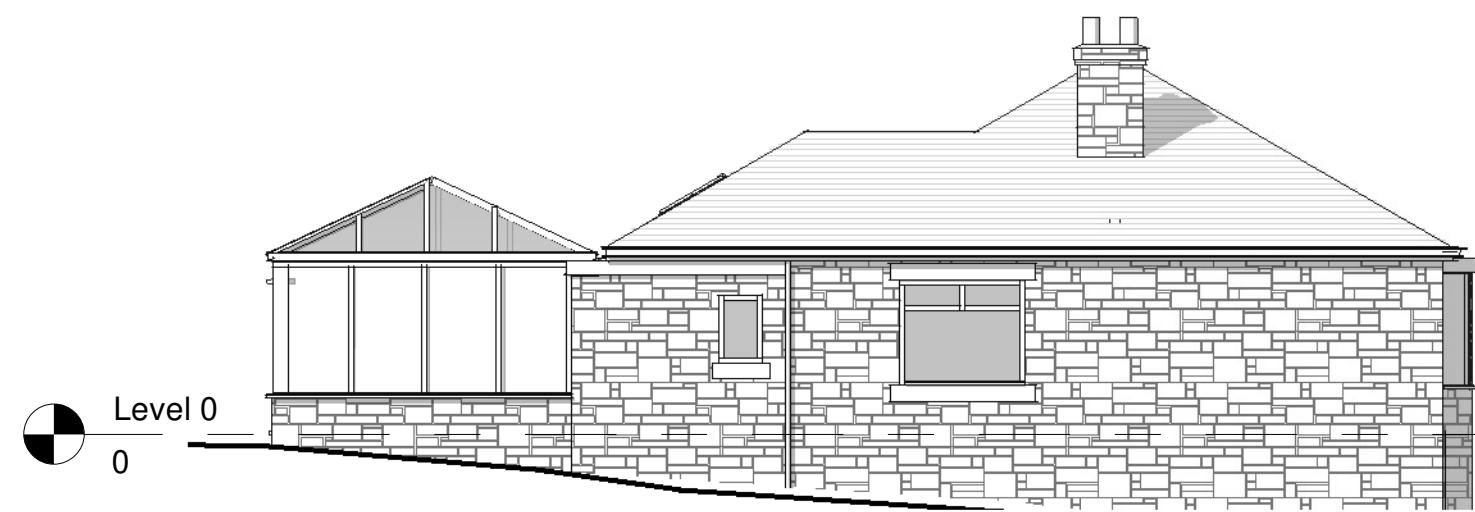

2 Side 1 Existing
1 : 100




3 Rear Existing
1 : 100

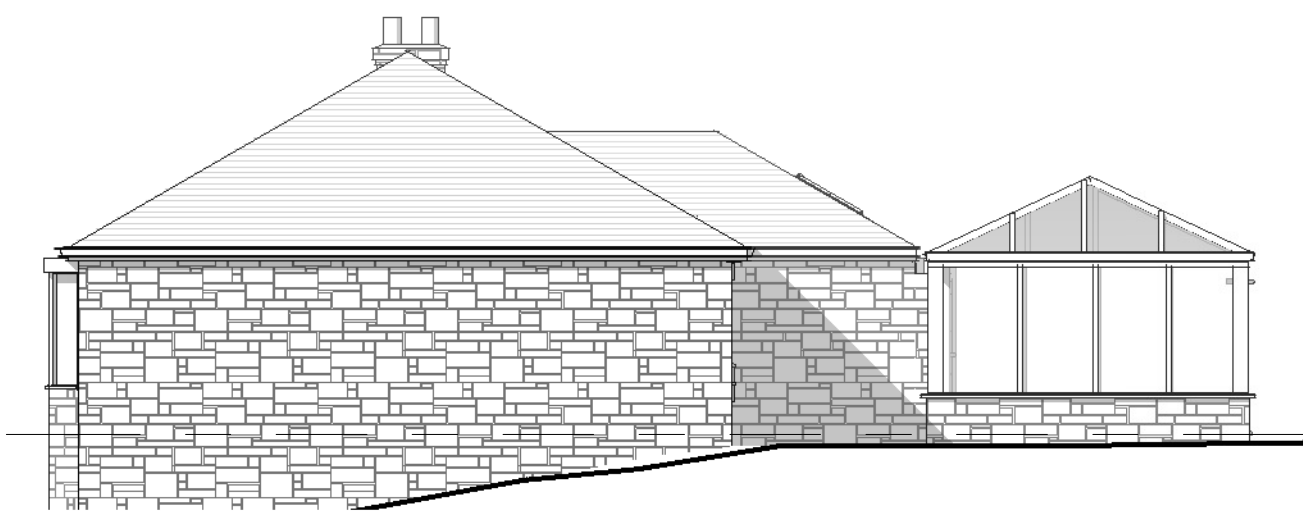


4 Side 2 Existing
1 : 100




6 Side 1 Proposed
1 : 100

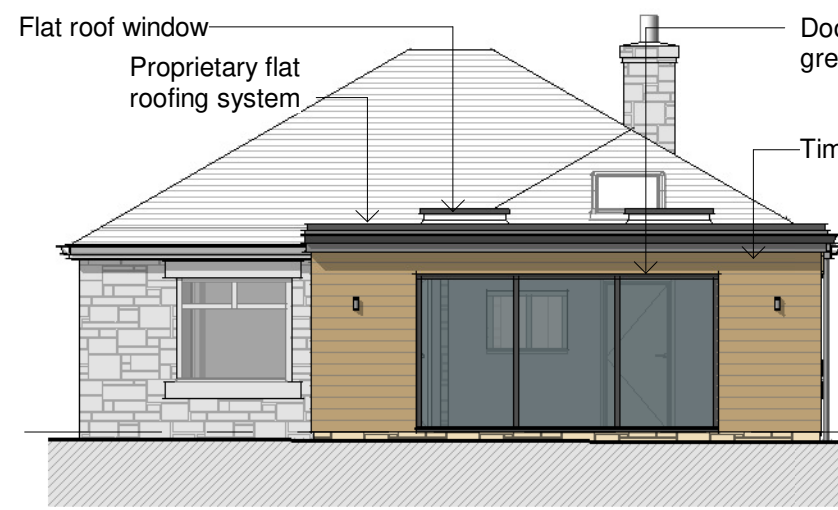


7 Rear Proposed
1 : 100

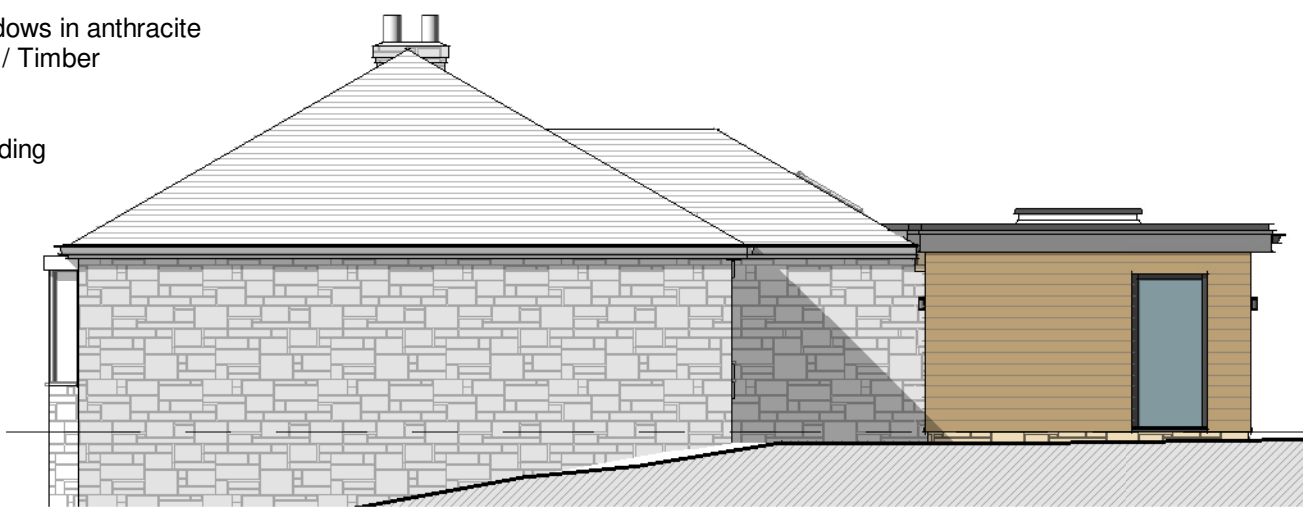


8 Side 2 Proposed
1 : 100

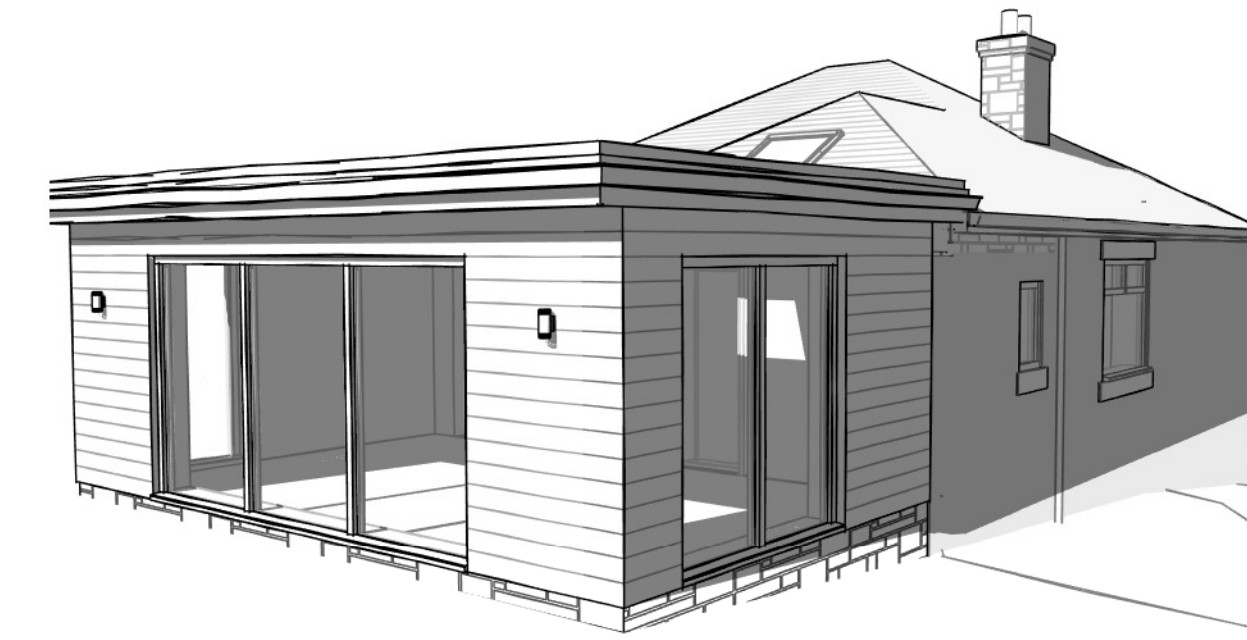


9 3D View 1

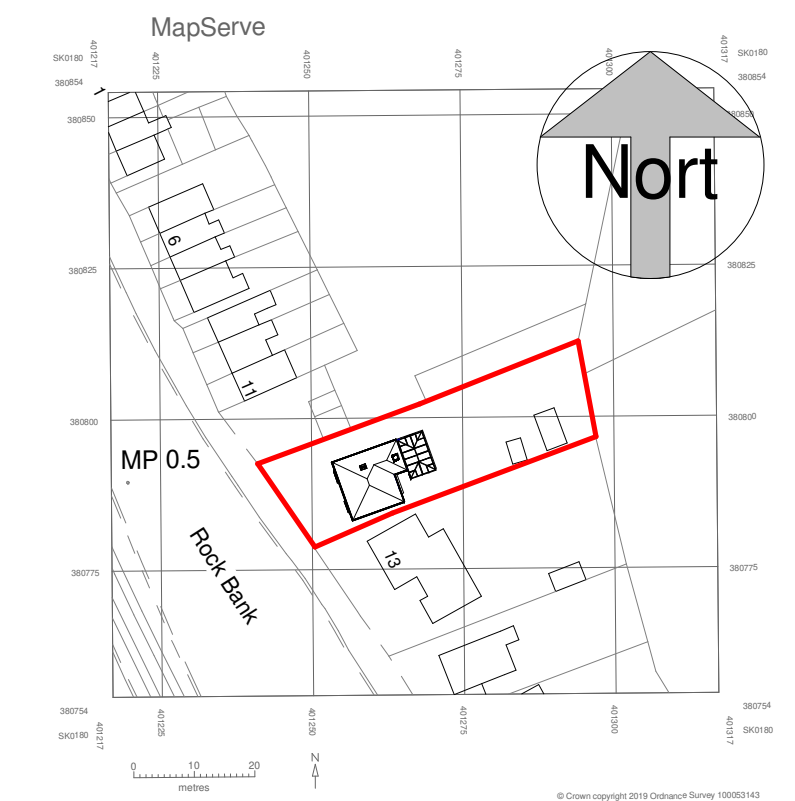


10 Location Plan
1 : 1250

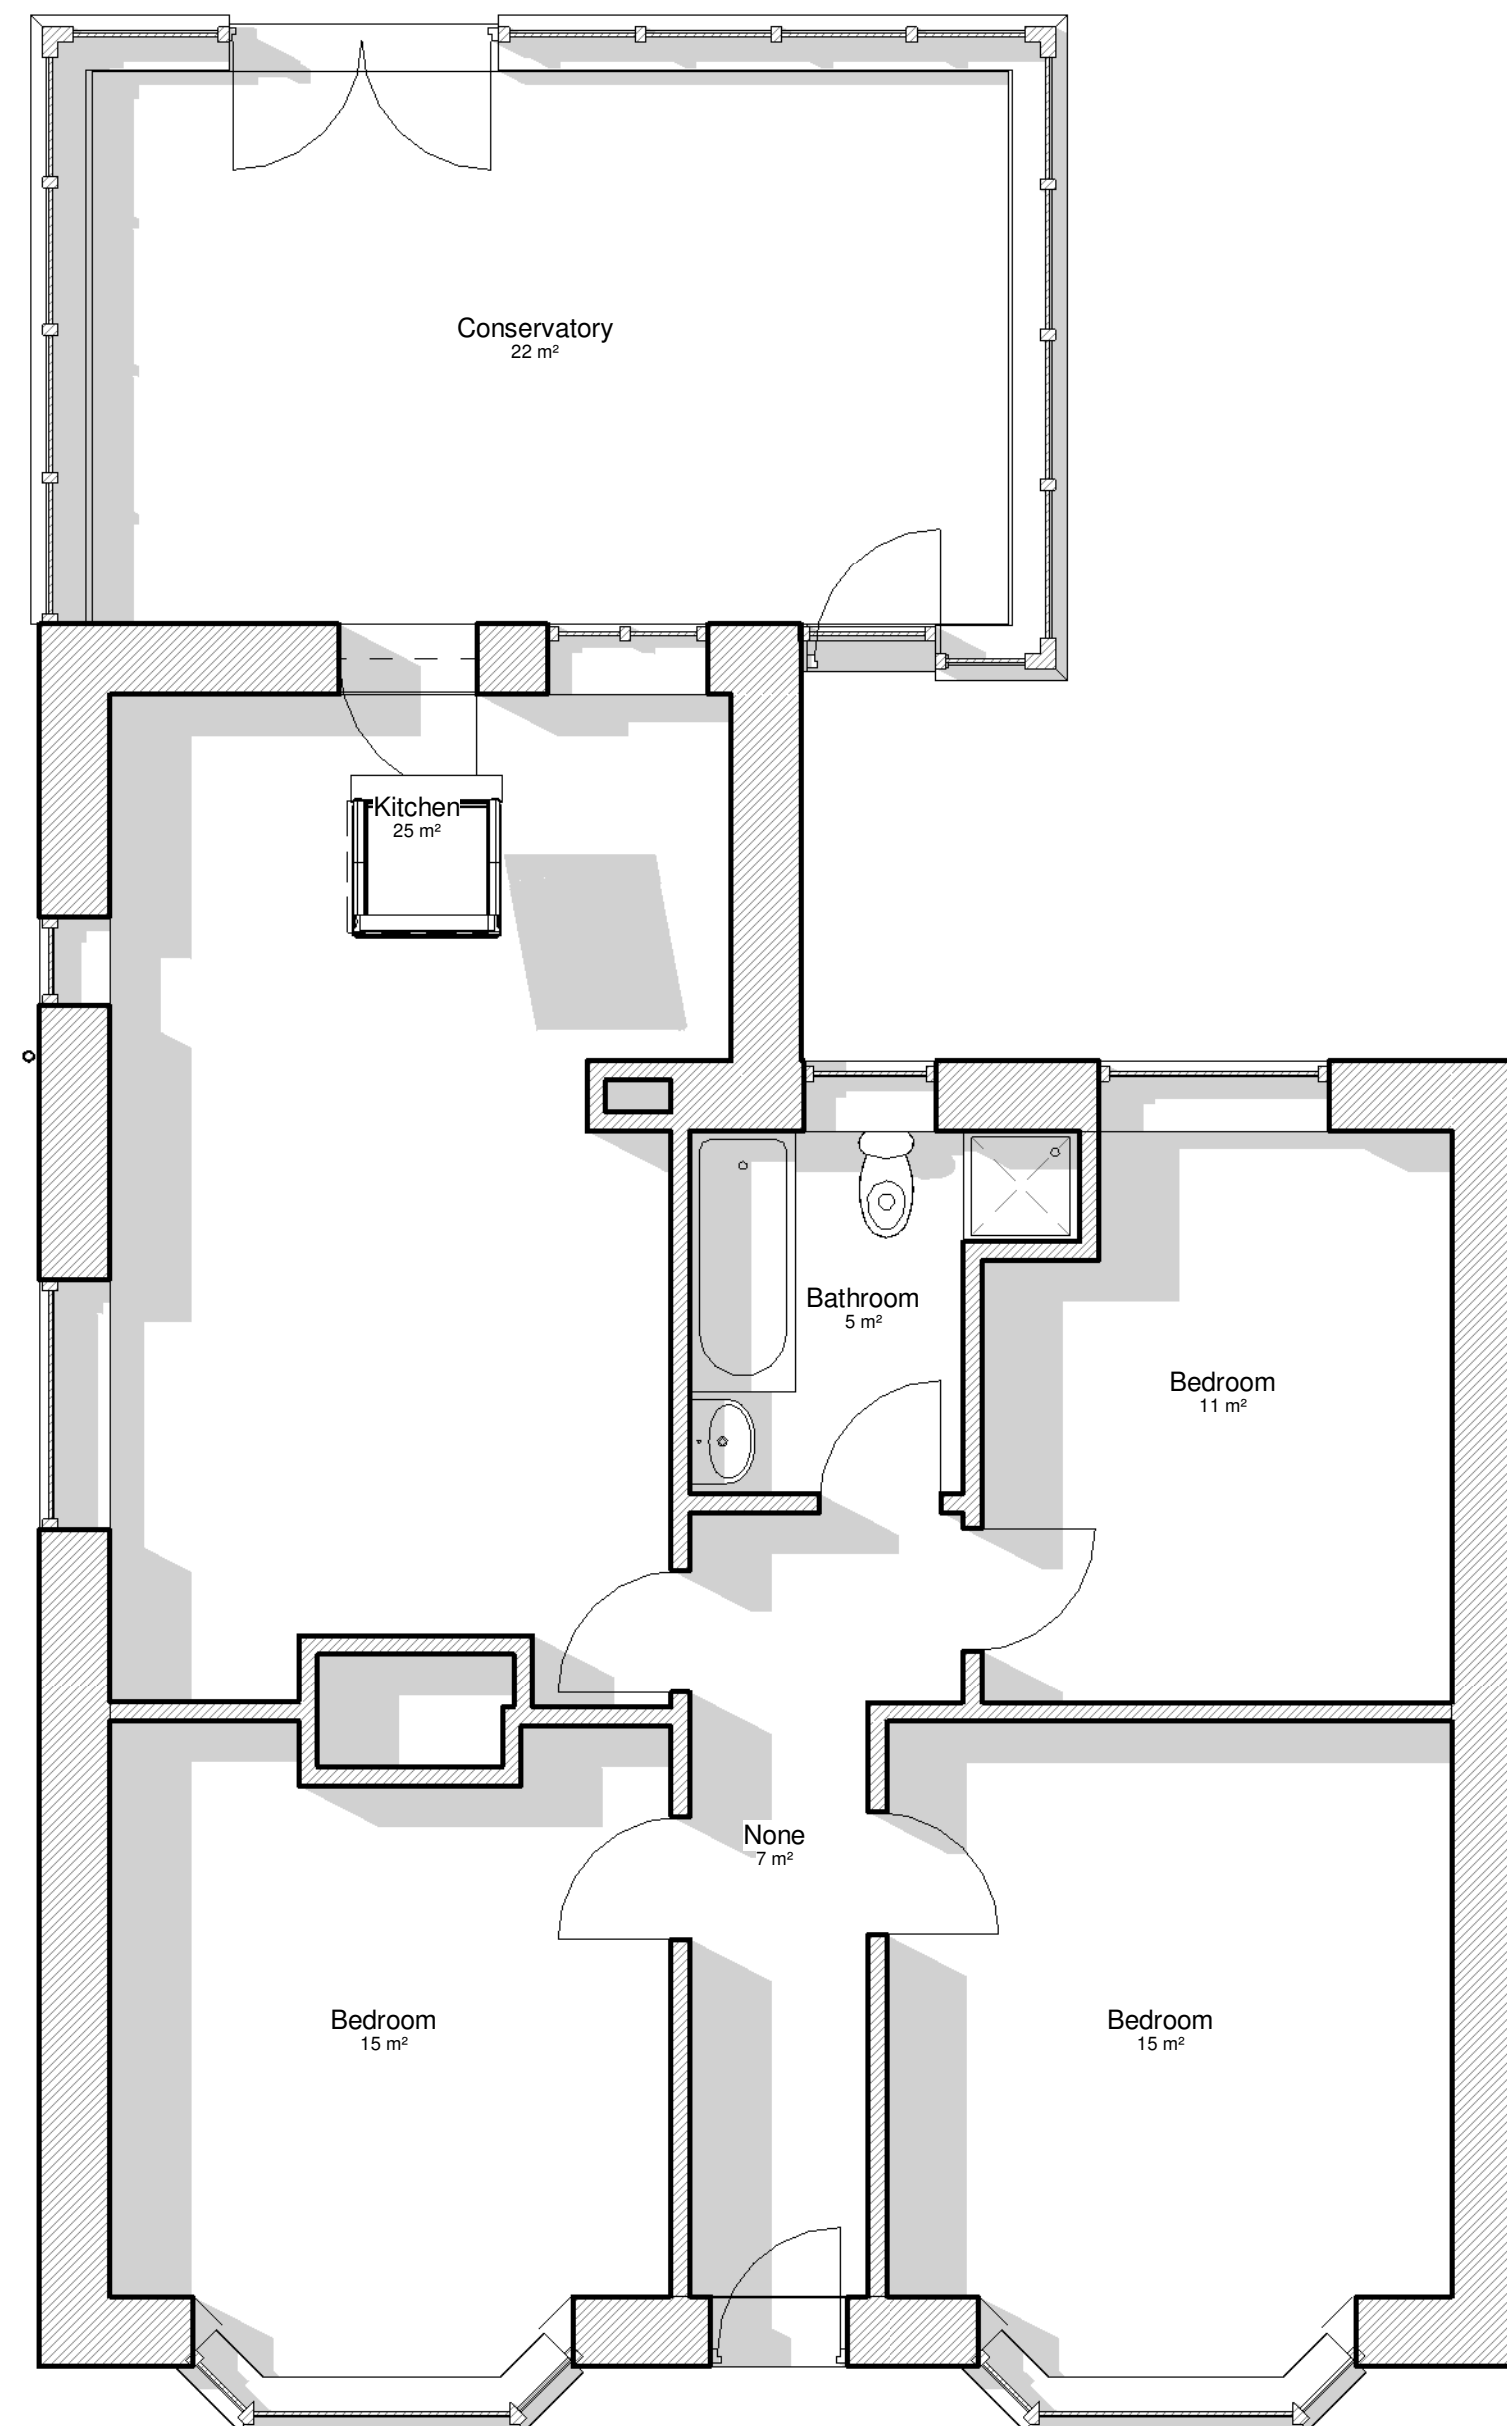

1 Level 0 Existing
1 : 50

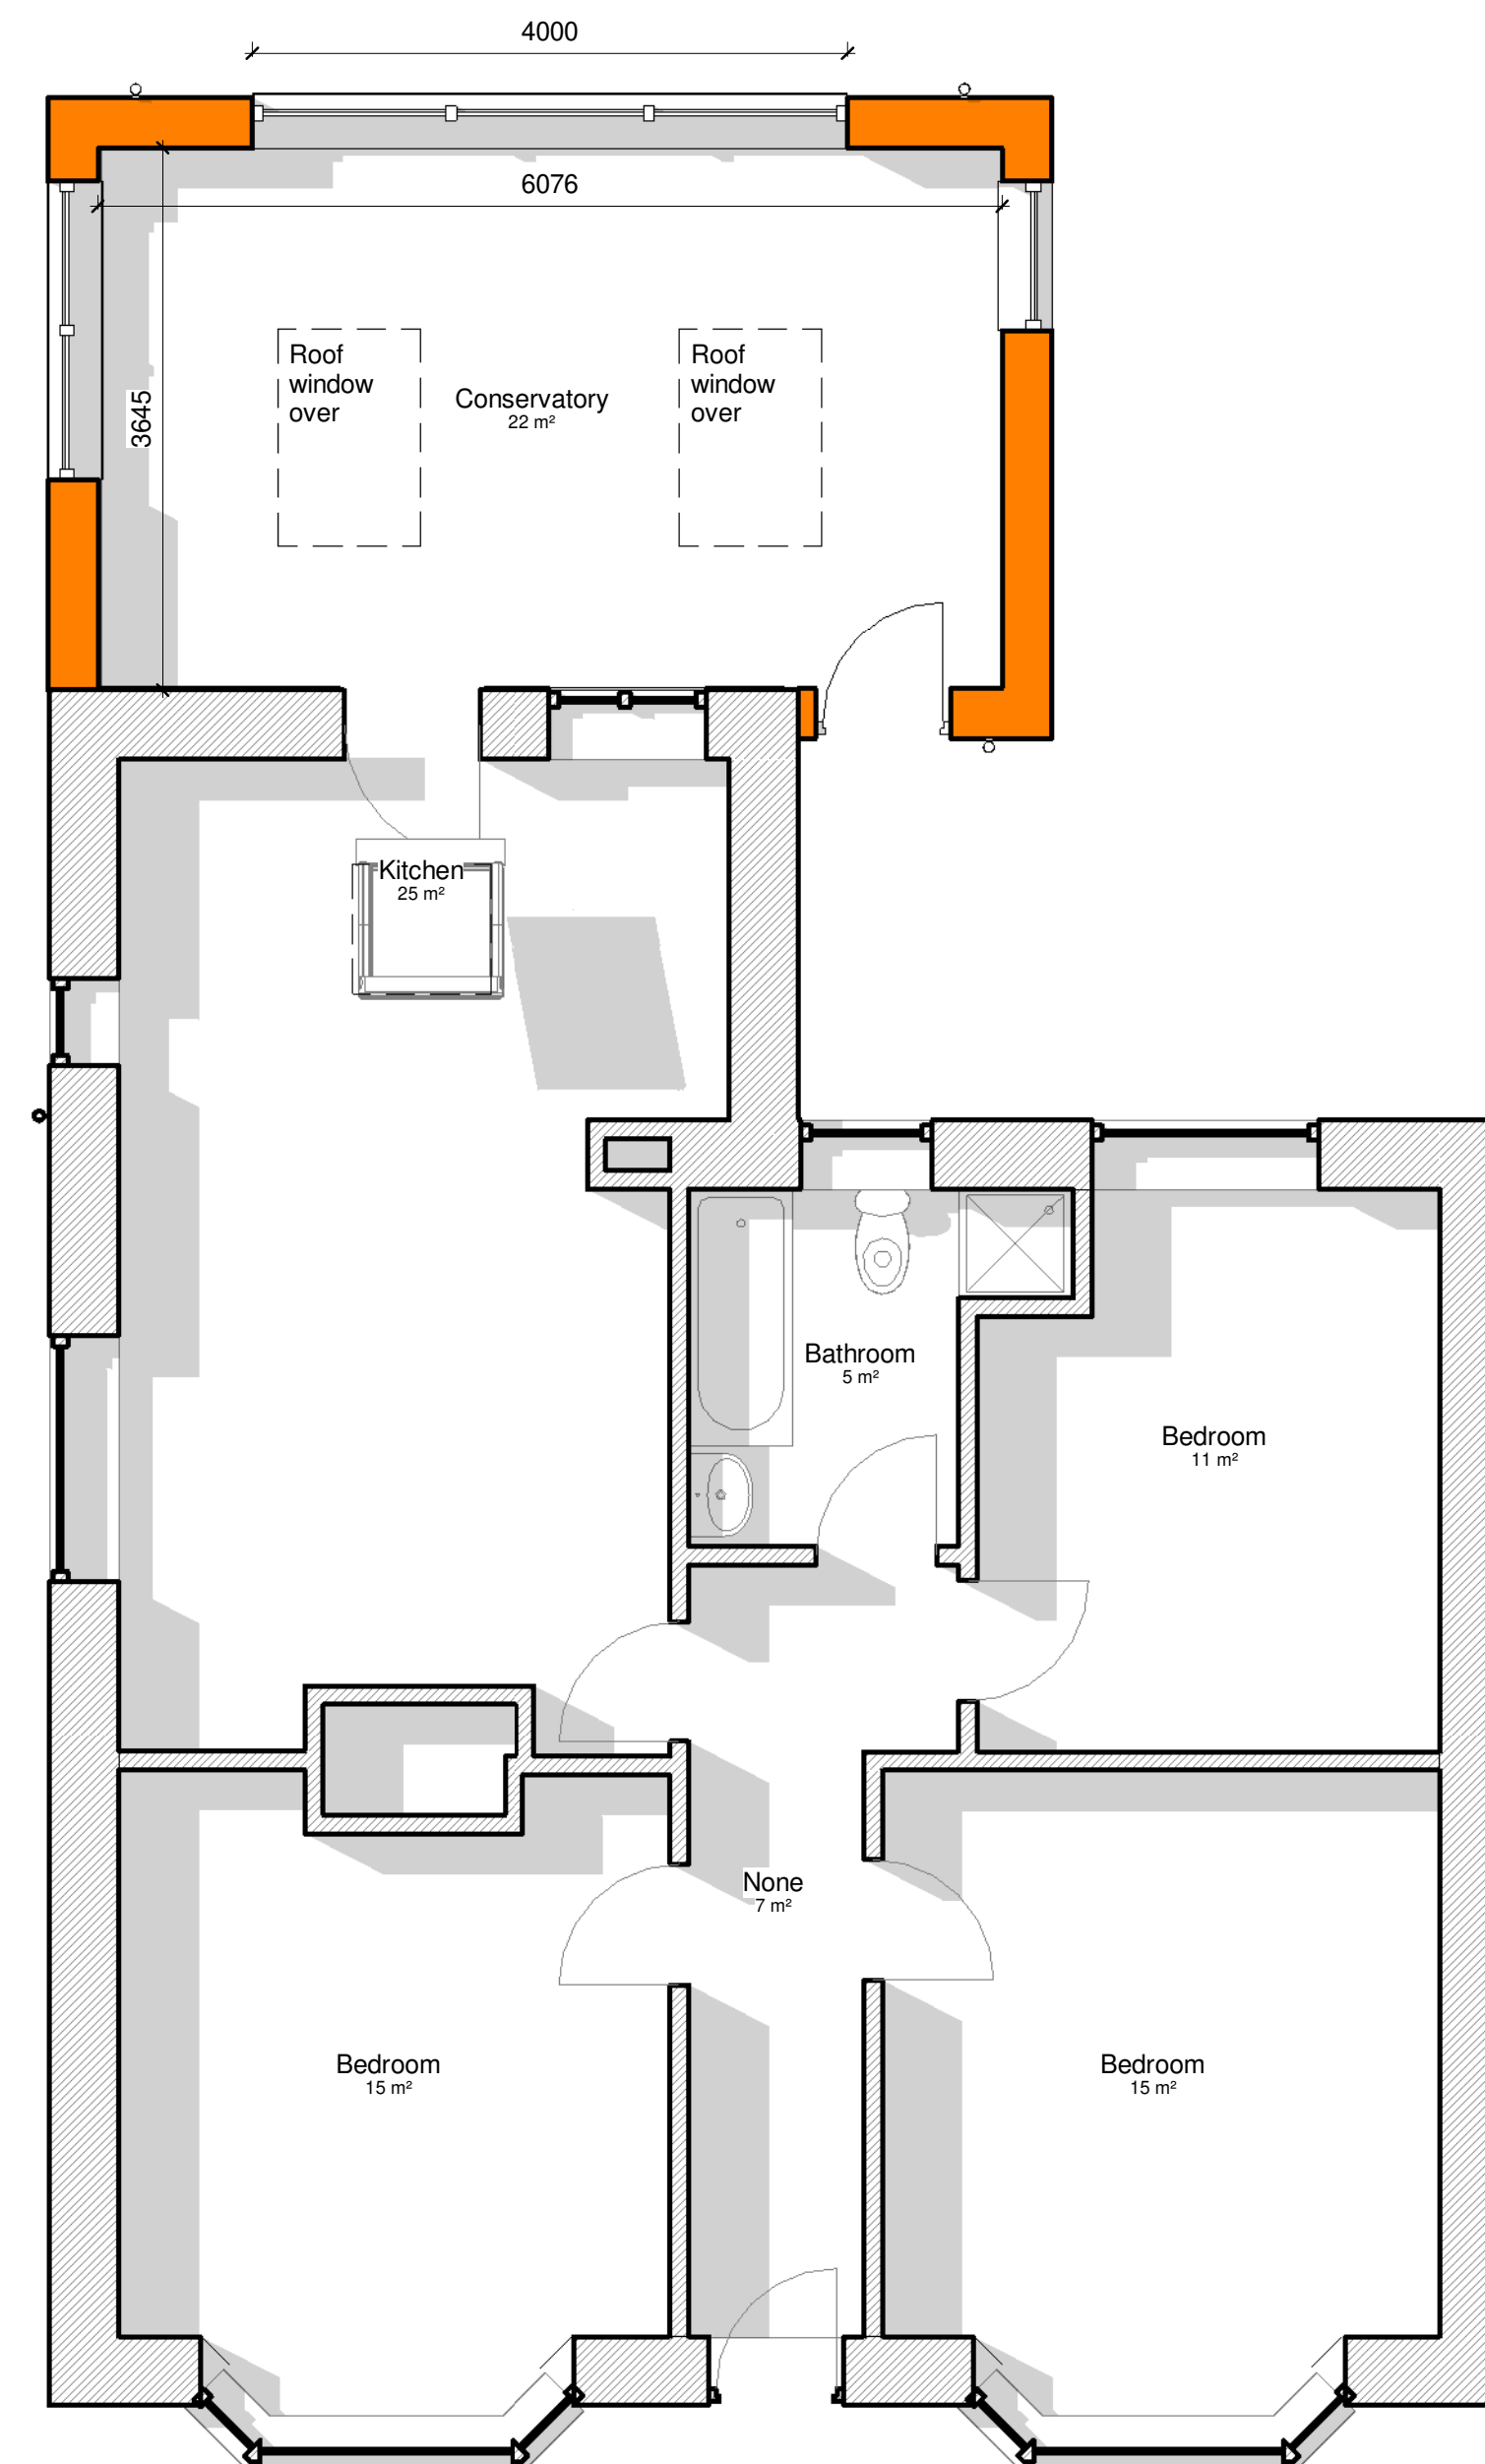

5 Level 0 Proposed
1 : 50

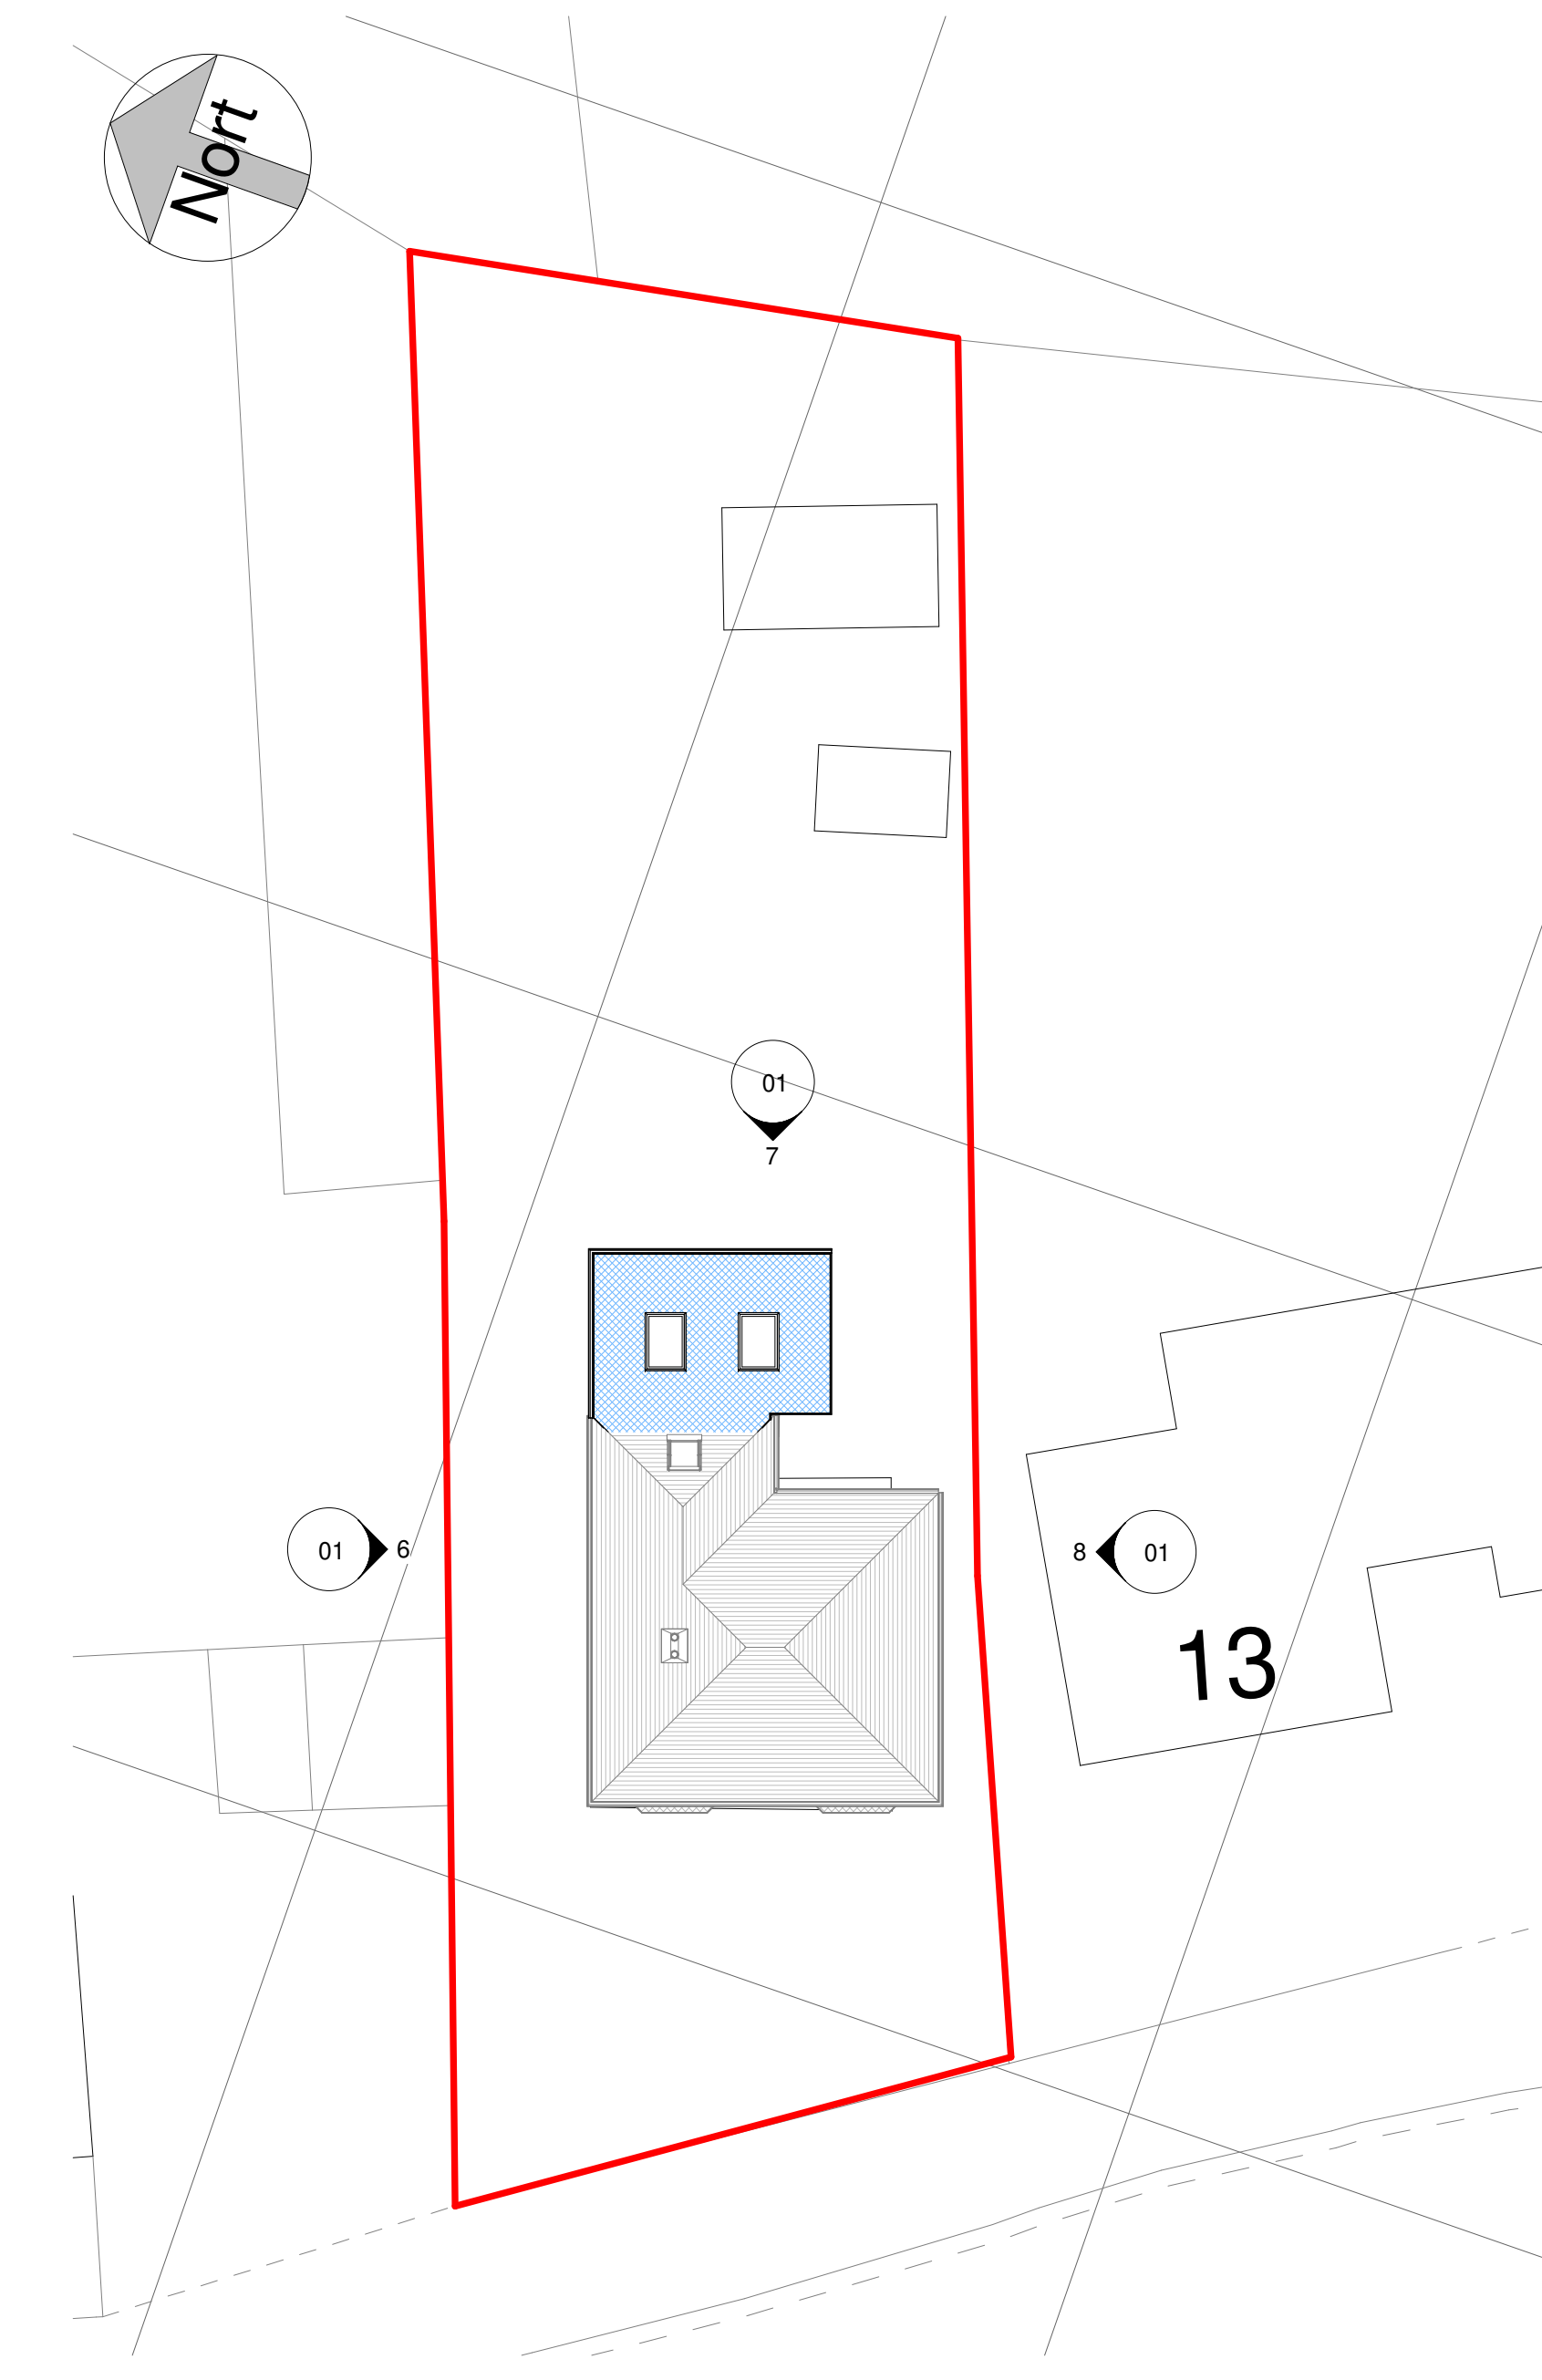

11 Site Proposed
1 : 200

0.5 0 0.5 1 1.5 2 2.5
SCALE 1:50
m

All Dimensions to be checked on site
Work must not be commenced until planning permission (where applicable) and building regulations approval is received. Any works carried out before receipt of the permissions is "entirely at clients' own risk"

It is the responsibility of the client to verify the accuracy of the boundary shown on the Site plan.



Maxron House - Green Lane - Romiley - SK6 3JQ
0161 494 9646 - 07823 322338
email - asmarple@gmail.com
www.architecturalsolutionsltd.co.uk

Rev	Description	Date
B	Design Revisions	23/09/26
C	Timber cladding added	01/10/26

PROJECT ADDRESS

12 Rock Bank,
Whaley Bridge,
High Peak,
SK23 7LE

PROJECT

House Alterations

TITLE

Existing & Proposed

CLIENT

Mr & Mrs Crompton

DRAWN BY MJH DATE 09/06/26

SCALE (@ A1) PROJECT NUMBER
As indicated 3094

DRAWING NUMBER

3094 - 01 C