

NOTES Copyright of Croft Architecture Limited.
Drawings are not to be reproduced in whole or in part
without the prior written permission of Croft Architecture
Limited.

Contractors are responsible for checking dimensions
relative to their work. Croft Architecture Limited are to
be advised of any discrepancies.



1.




2.




3.



4.

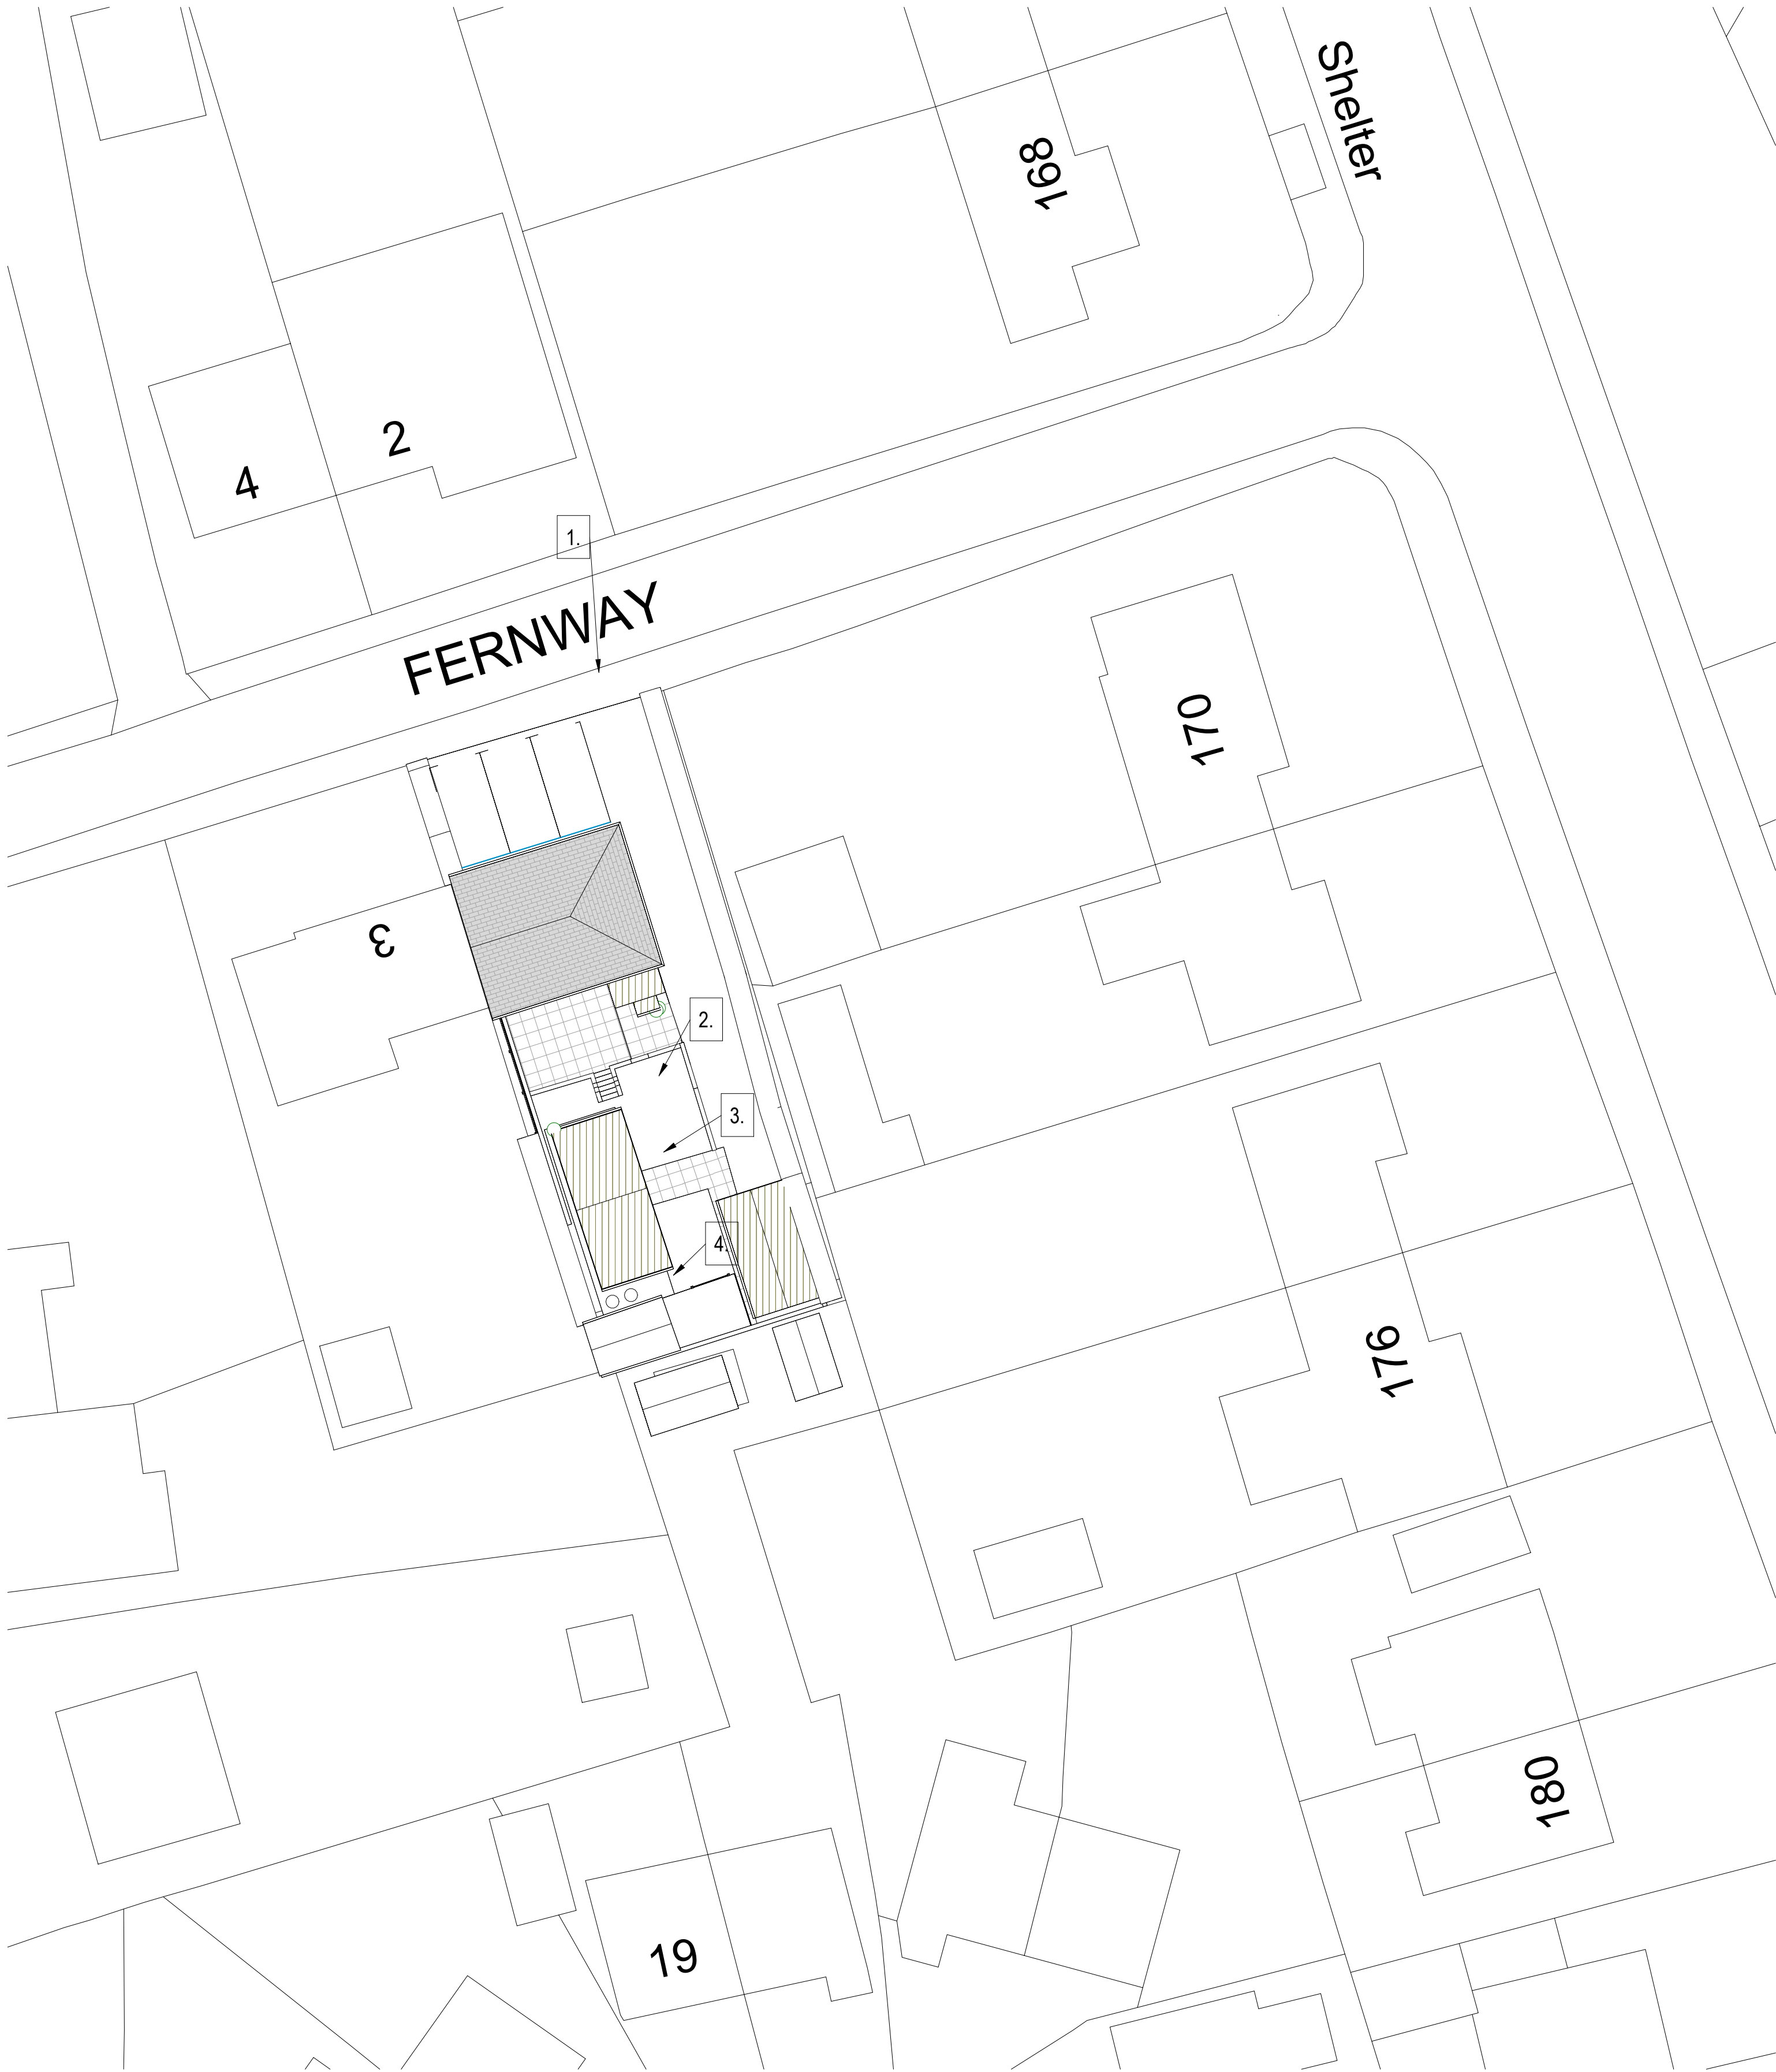

Existing Site Plan
1 : 200

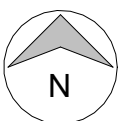

0m 4m 8m 12m 16m 20m

VISUAL SCALE 1:200 @ A1

C	Amendments following officer comments	IA		07/10/26
B	Amendments following comments	IA		09/09/26
A	Amendments following new garage	IA		28/08/26
REV.	DESCRIPTION	DRAWN	CHKD.	DATE

CROFT^a

croftarchitecture.com

PROJECT
Planning Application for Veterinary Consultation Garden Room
at 1 Fernway, Harpur Hill, Buxton, Derbyshire, SK17 9LL

DRAWING STATUS:
INFORMATION

DRAWING TITLE:
Photographs of Existing Property and Landscape

DRAWING NUMBER:
2970 - 004

REV:
C

DRAWN: I.Al-shoukry	CHECKED: S.Williams	DATE: 17/07/26	SCALE: 1 : 200 @ A1
------------------------	------------------------	-------------------	---------------------------