

NOTES Copyright of Croft Architecture Limited.
Drawings are not to be reproduced in whole or in part without the prior written permission of Croft Architecture Limited.

Contractors are responsible for checking dimensions relative to their work. Croft Architecture Limited are to be advised of any discrepancies.

KEY



RISK



MAINS WATER



ELECTRICITY CONSUMER UNIT

IC

INSPECTION CHAMBER




SPOT ELEVATION


SVP

ASSUMED SOIL VENT PIPE

FCH - Floor to Ceiling Height
CH - Window Sill Height
WH - Window Height
DH - Door Height
FFH - Floor to Finish Height

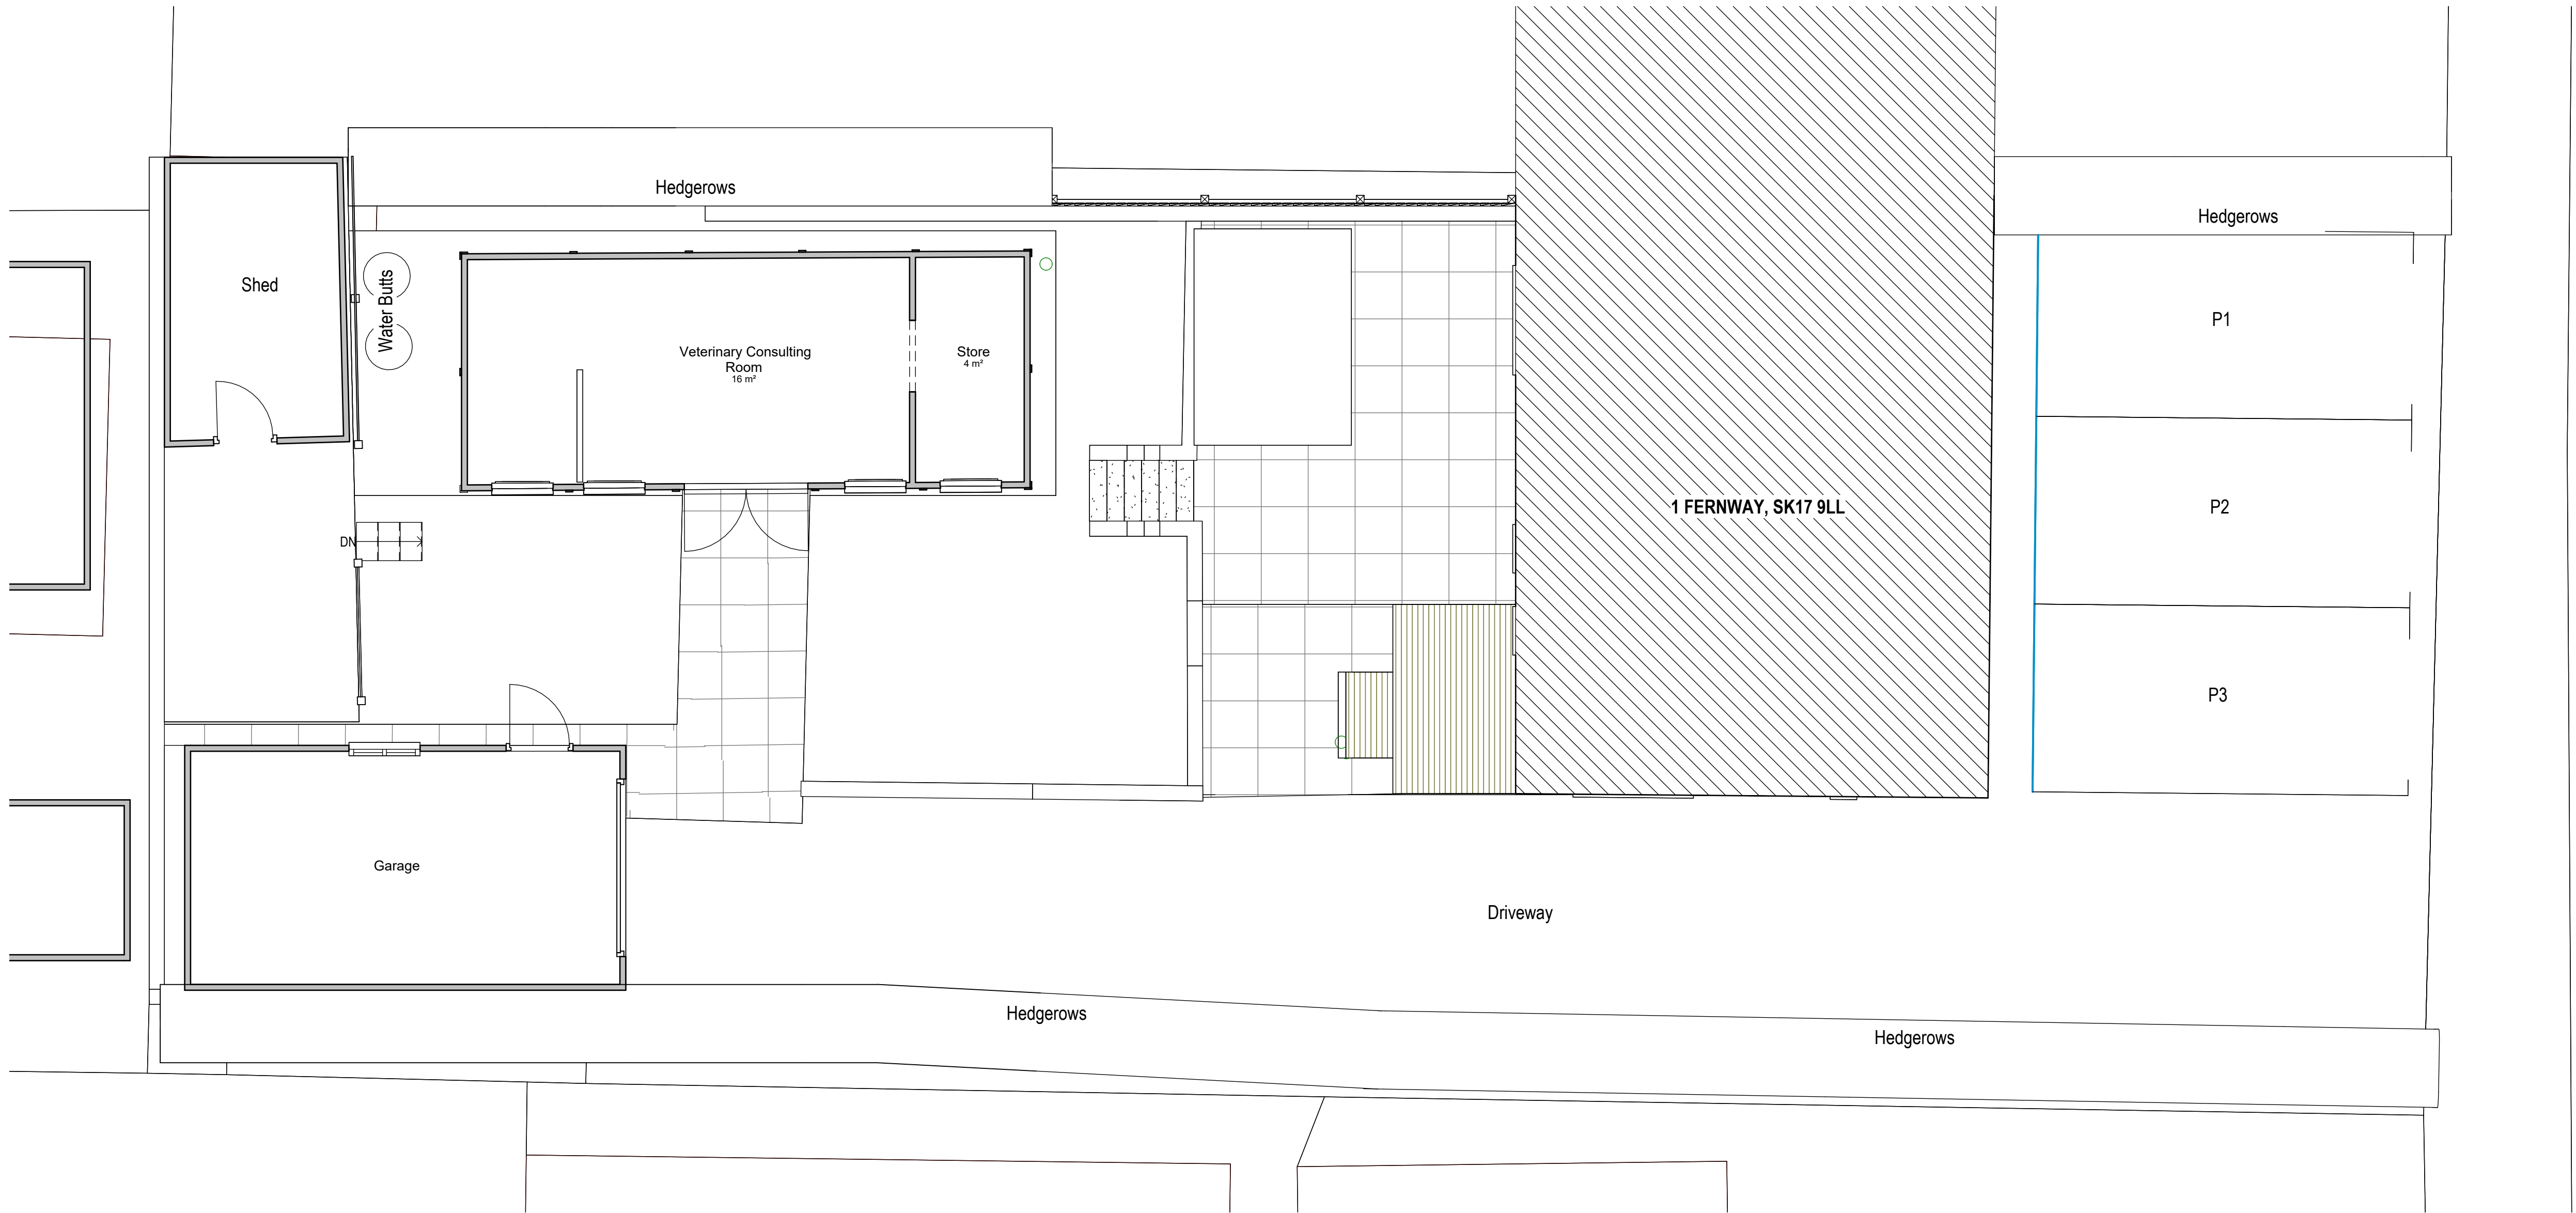

Existing Ground Floor Plan
1 : 50

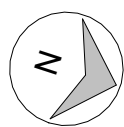

0m 1m 2m 3m 4m 5m

VISUAL SCALE 1:50 @ A1

B	Amendments following officer comments	IA		07/10/26
A	Amendments following new garage	IA		28/08/26
REV.	DESCRIPTION	DRAWN	CHKD.	DATE

CROFT^a

croftarchitecture.com

PROJECT
Planning Application for Veterinary Consultation Garden Room
at 1 Fernway, Harpur Hill, Buxton, Derbyshire, SK17 9LL

DRAWING STATUS:
INFORMATION

DRAWING TITLE:
Existing and Proposed Plans Sheet 1

DRAWING NUMBER:
2970 - 101

REV:

B

DRAWN: I.Al-shoukry	CHECKED: S.Williams	DATE: 17/07/26	SCALE: 1 : 50 @ A1
------------------------	------------------------	-------------------	--------------------------