


Roof: Blue Slate
Walls: Stone and Render
Joinery: PVCu and Timber Framed



West (front)




North (side)

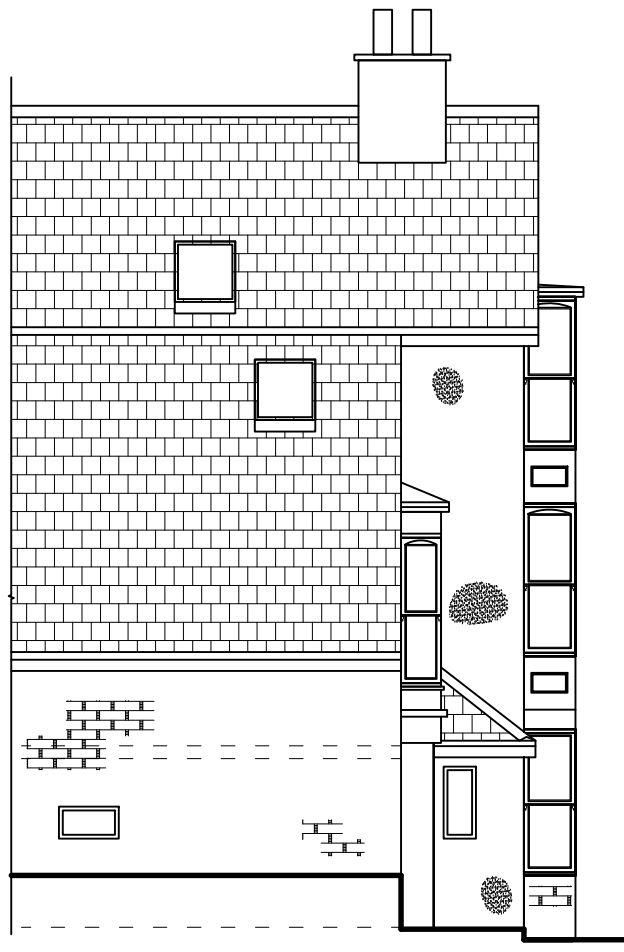

East (rear)


Location Plan (1:1250)

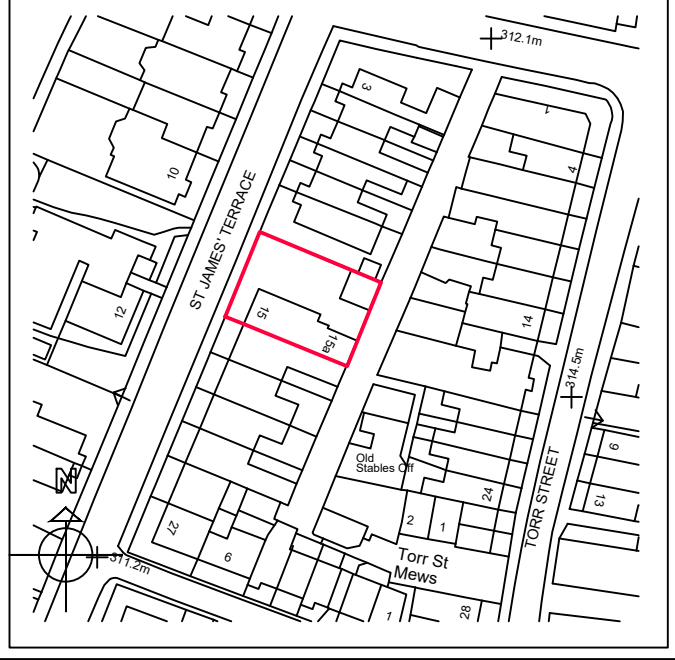


Site Plan (1:500)




0 5m

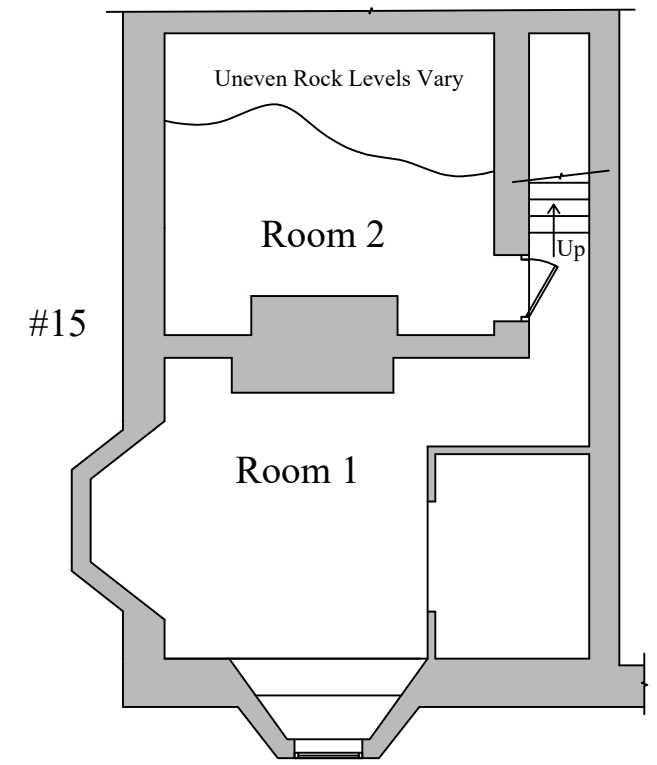


Basement

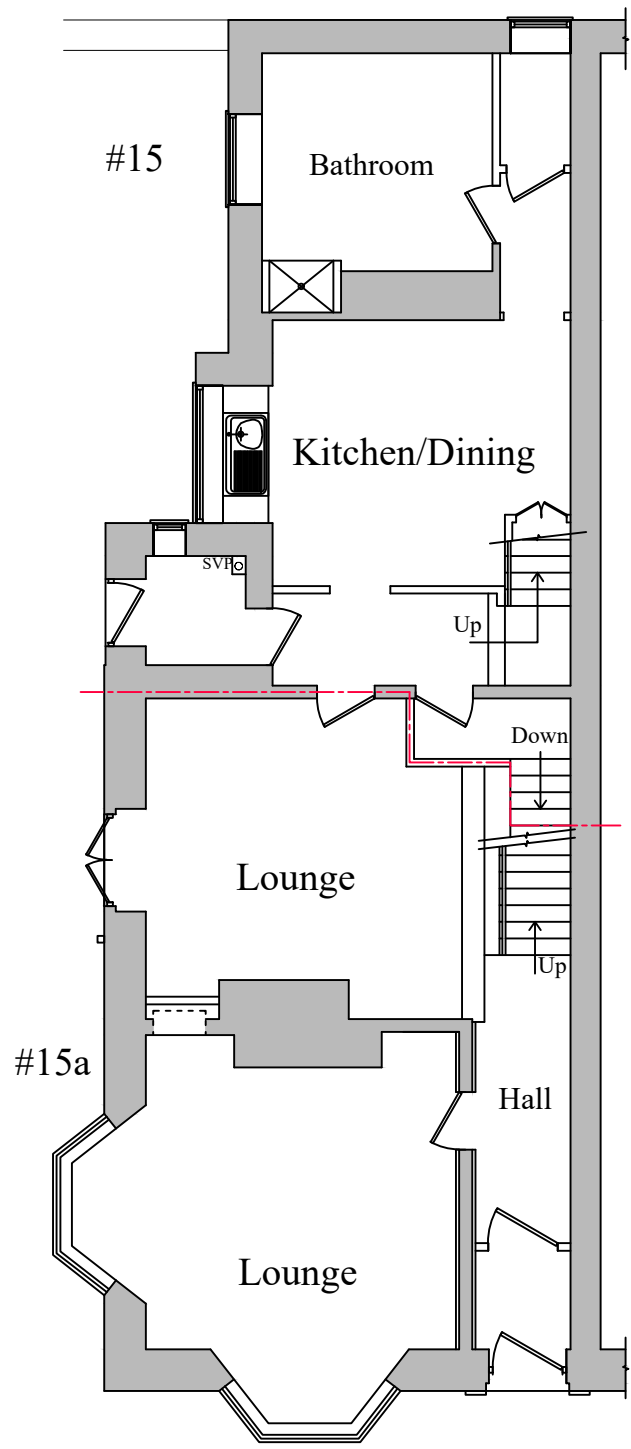

Ground

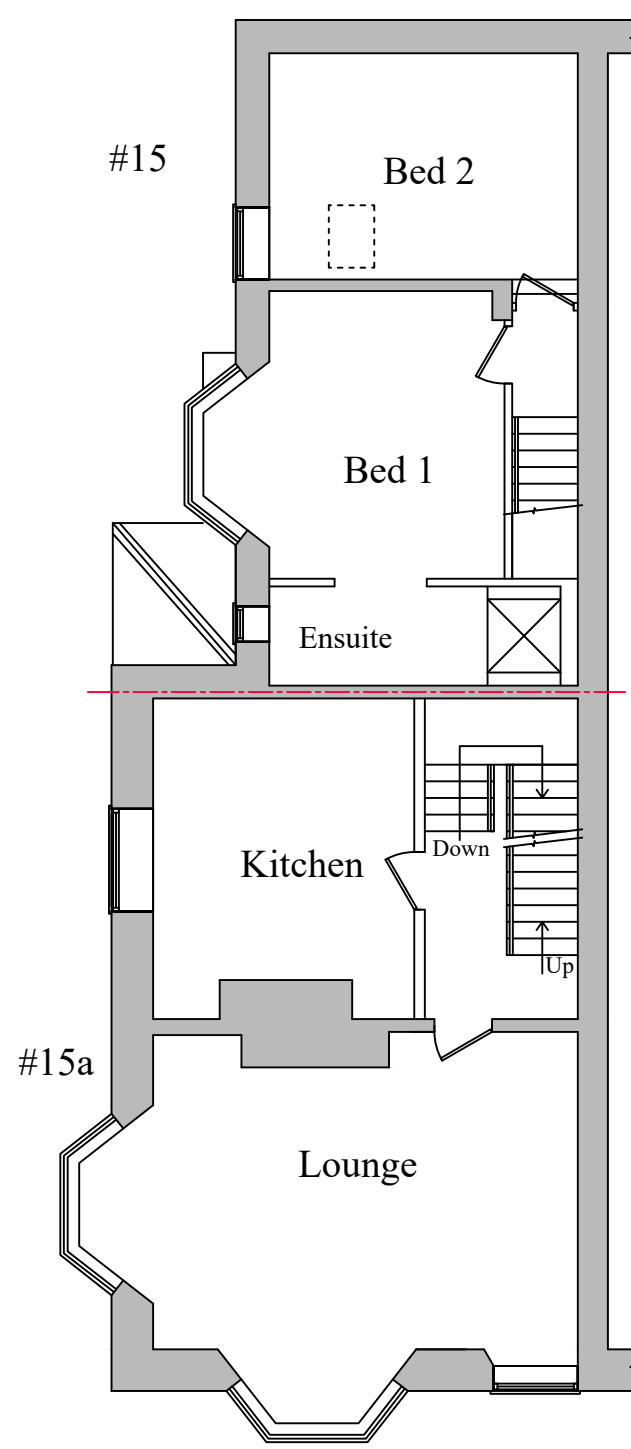

First

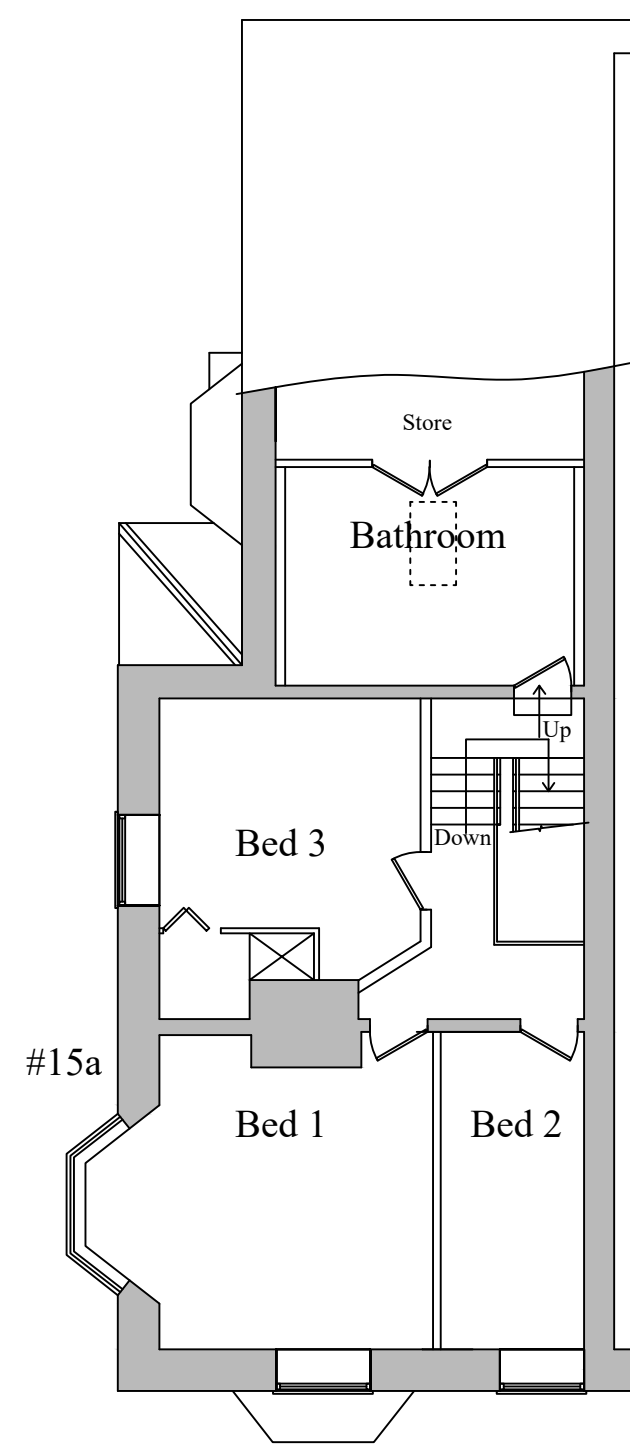

Second

Planning

This drawing is the copyright of SJ Design Limited.
All dimensions must be checked on site.
All materials and workmanship must be in accordance with prevailing British Standards, Codes of Practice, Building Regulations, and all other relevant legislation and all to the complete satisfaction of SJ Design Limited.

SJ
DESIGN LTD

Building Design & Surveying Consultants
The Old Co-Op Building, Church Street,
Hayfield, High Peak SK22 2JE
Tel: 01463 742953 Fax: 01463 751247
Mobile: 07984 087 087 Email: info@sjdesign.net
www.sjdesign.net

Client: M. Davies and L. Hill
Job Title: Proposed alterations at 15 St James Terrace, Buxton, Derbyshire, SK17 6HS

Drawing Title: Existing Plans

Scale: 1:100, @A1 unless marked
Date: September 2024 Drawn By: SJ

Drawing No.	Rev.
101	-