



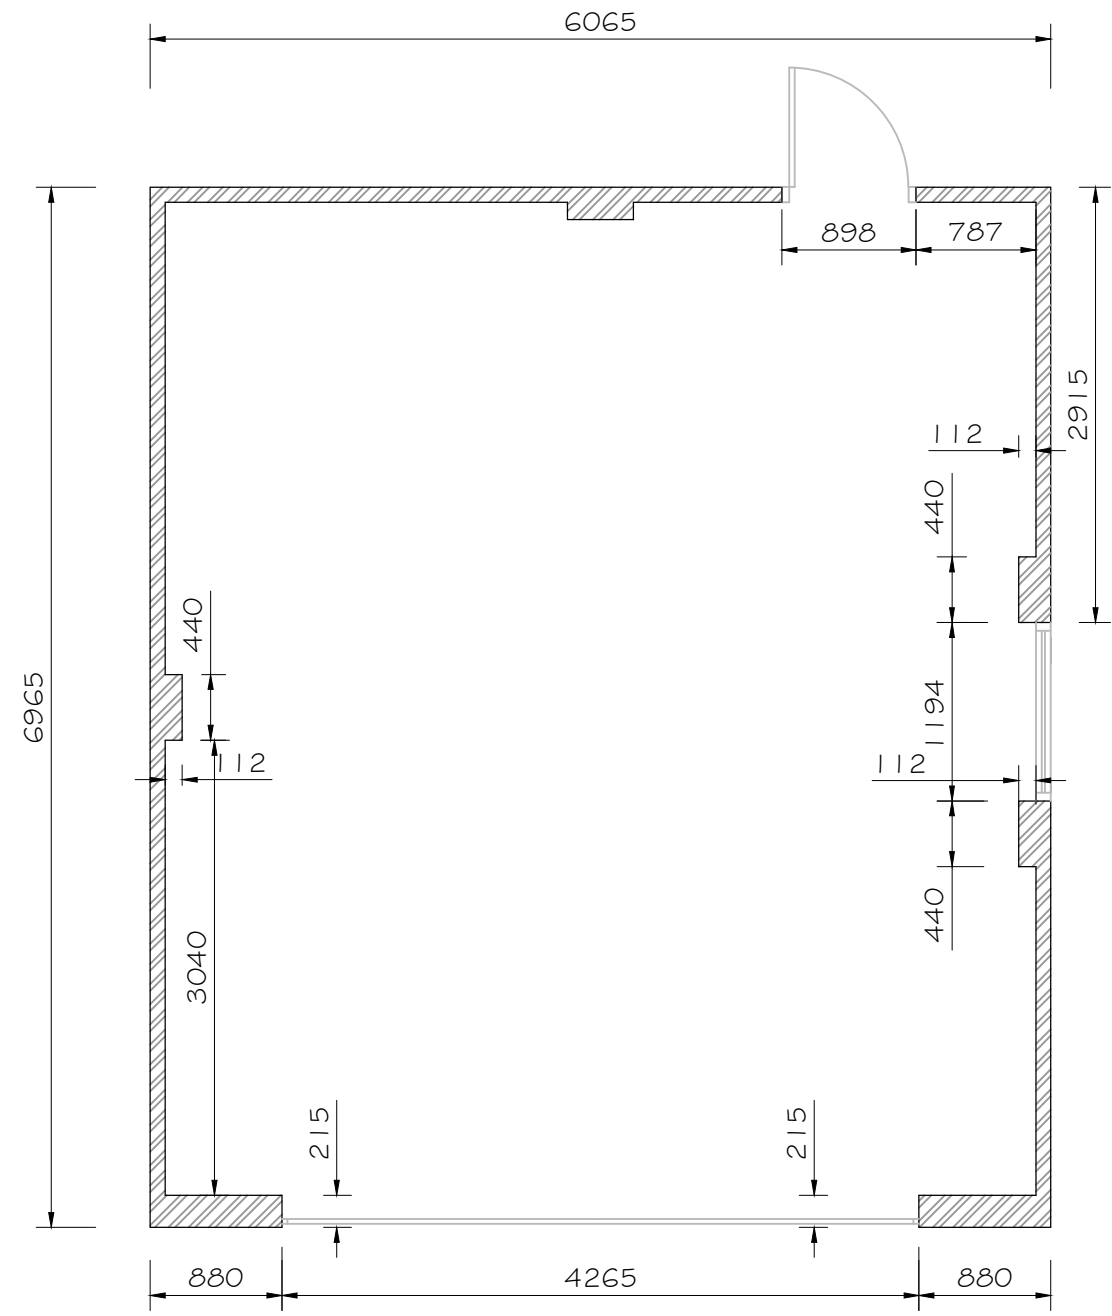


PROPOSED PLAN - Scale 1:50


PROPOSED PLAN - Scale 1:50

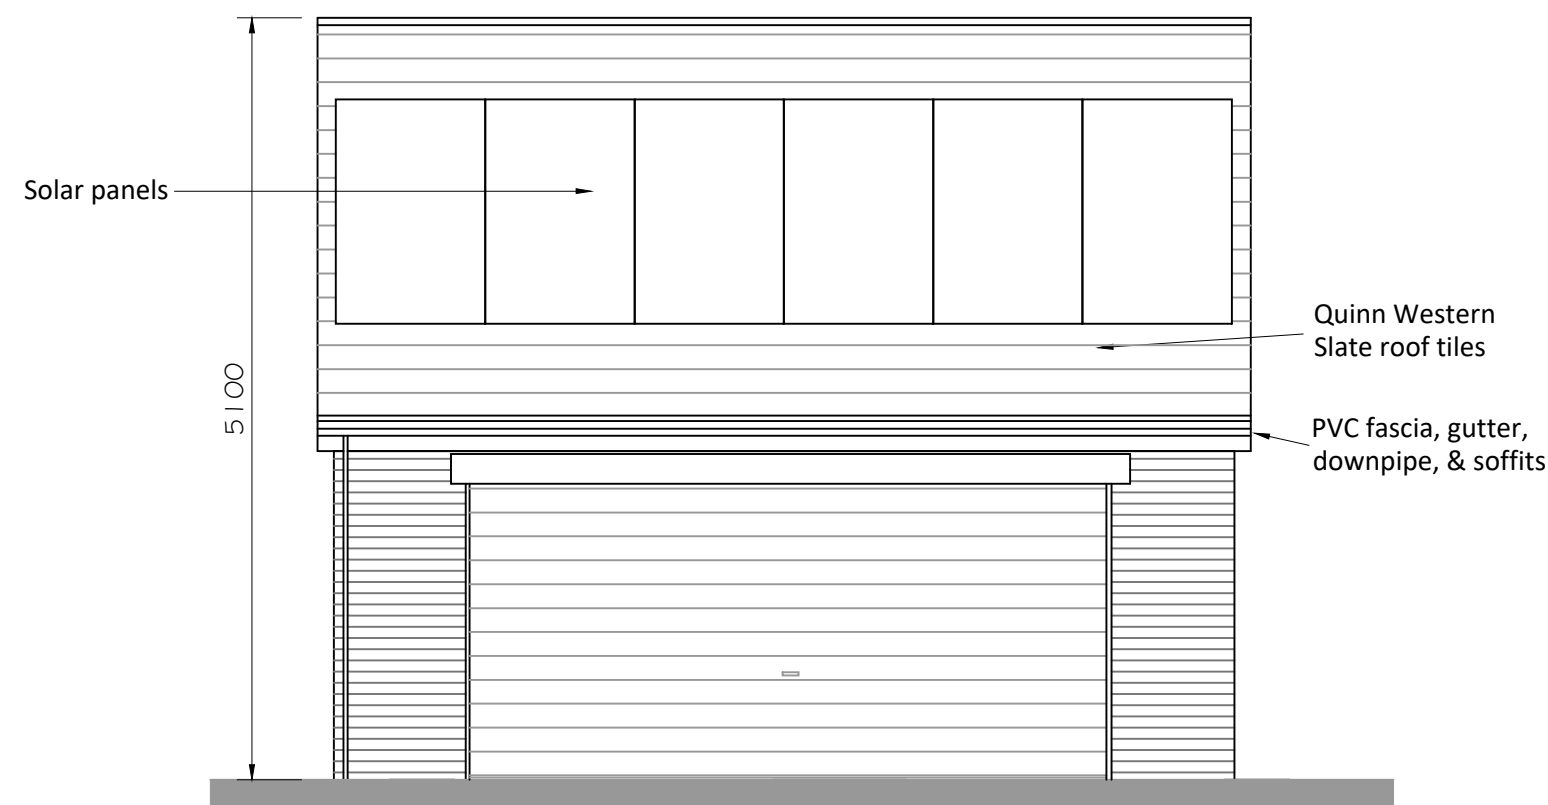


PROPOSED FRONT ELEVATION - Scale 1:50

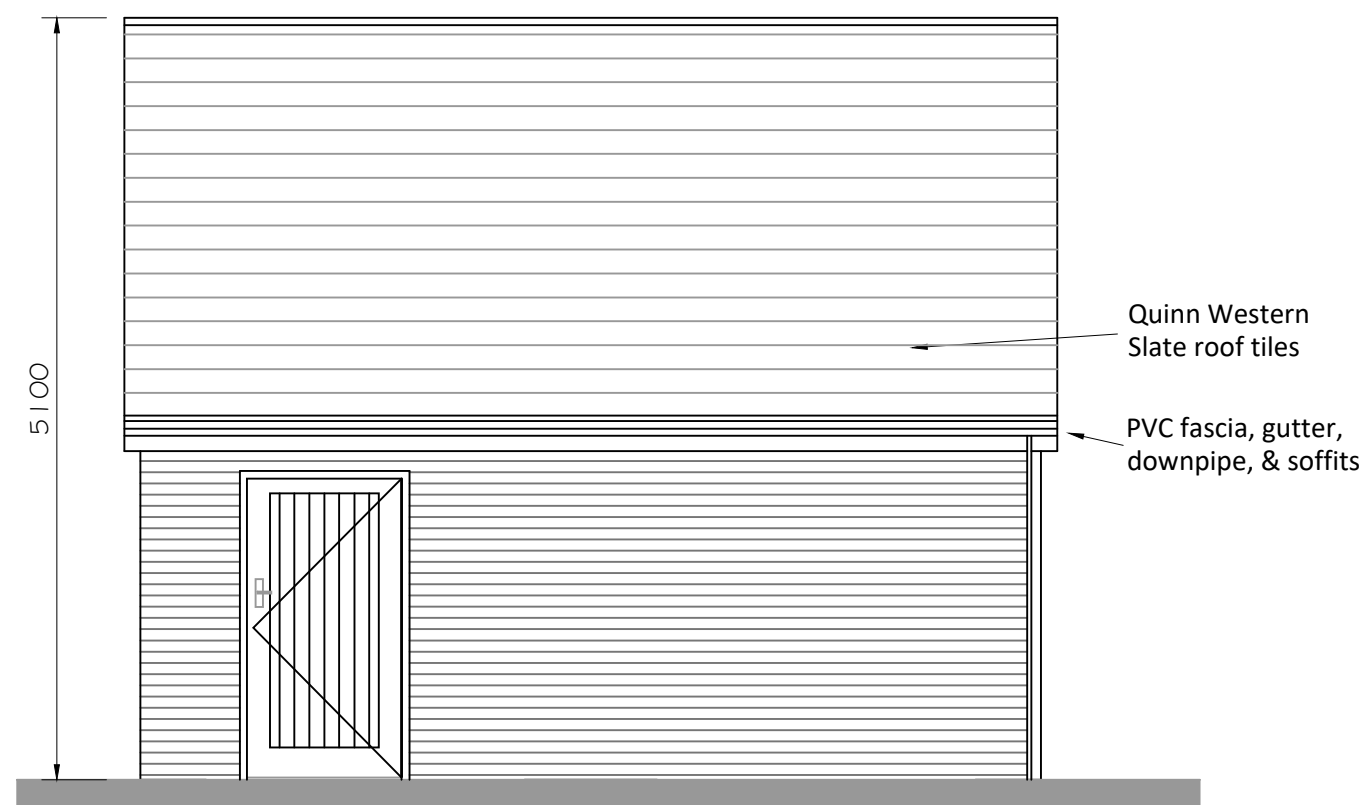

PROPOSED REAR ELEVATION - Scale 1:50

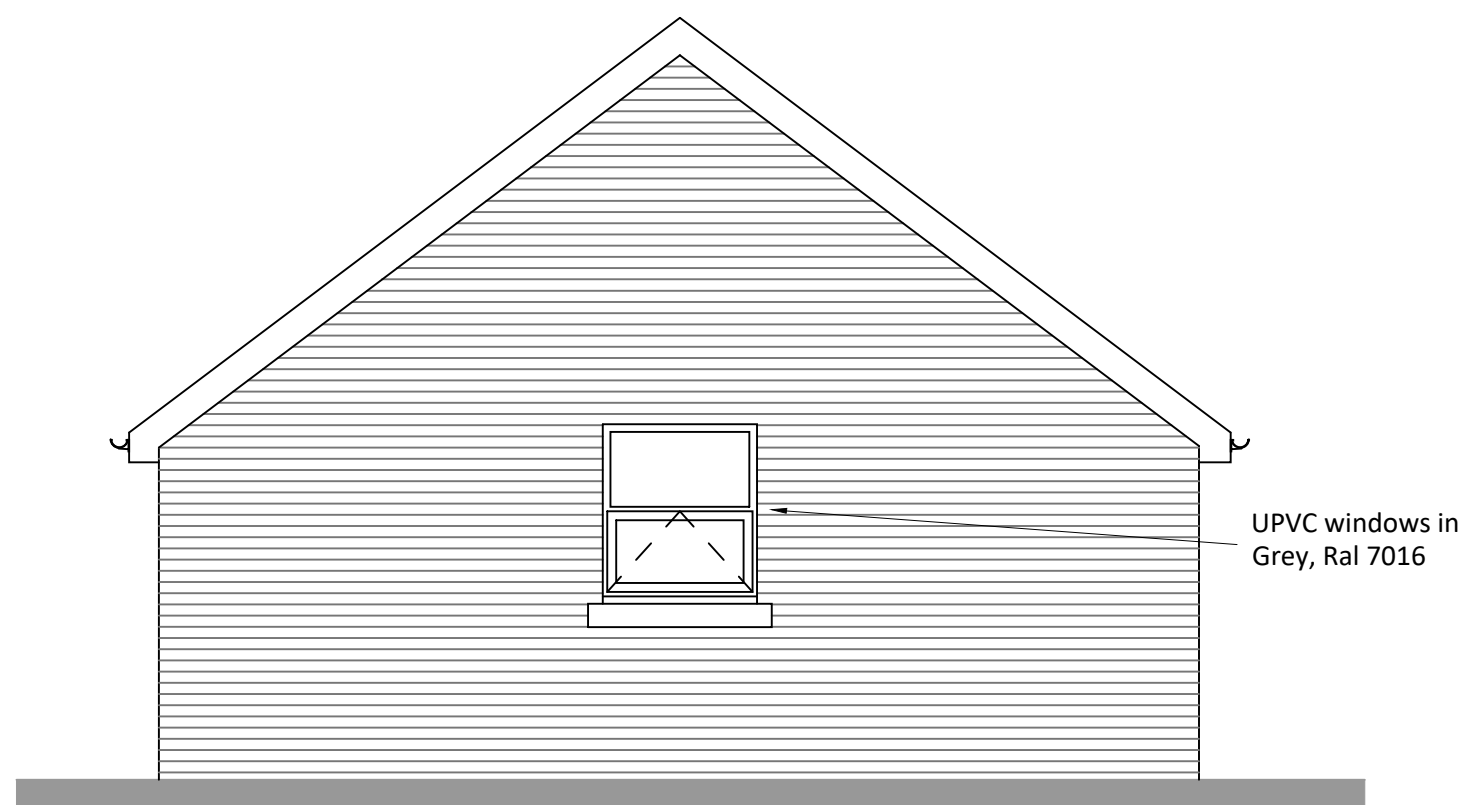

PROPOSED SIDE ELEVATION - Scale 1:50

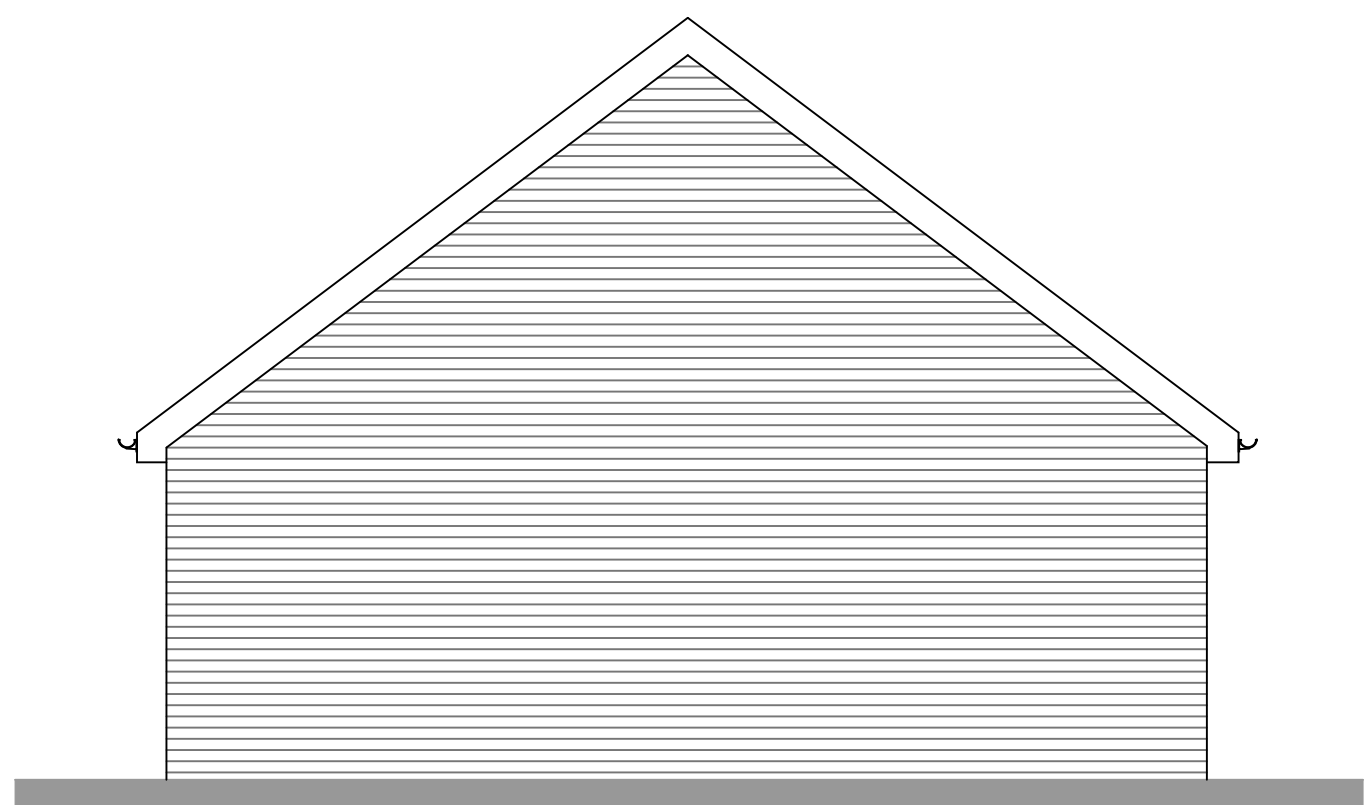


PROPOSED SIDE ELEVATION - Scale 1:50

Revision	Description	Date	Rev. By
A	Door changed to single door, roof height increased, solar panels added.	01-10-26	RS

Limefield Design Solutions Ltd

Structural Design Services

Limefield, North Road
Glossop, Derbyshire SK13 7AU
Tel: 01457 266316
Mob 07900 266316
E-mail: rob@limefields.co.uk

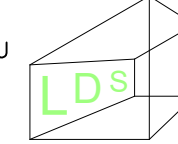

Mr C STORAH
PROPOSED RESIDENTIAL DWELLING AT
17a, YORK ST, GLOSSOP, SK13 8QW
DETACHED GARAGE - PROPOSED PLAN &
ELEVATIONS

Scale Date Drawn By
1:50 @ A1 Nov. '25 RS

2HD/YS/014 rev A