
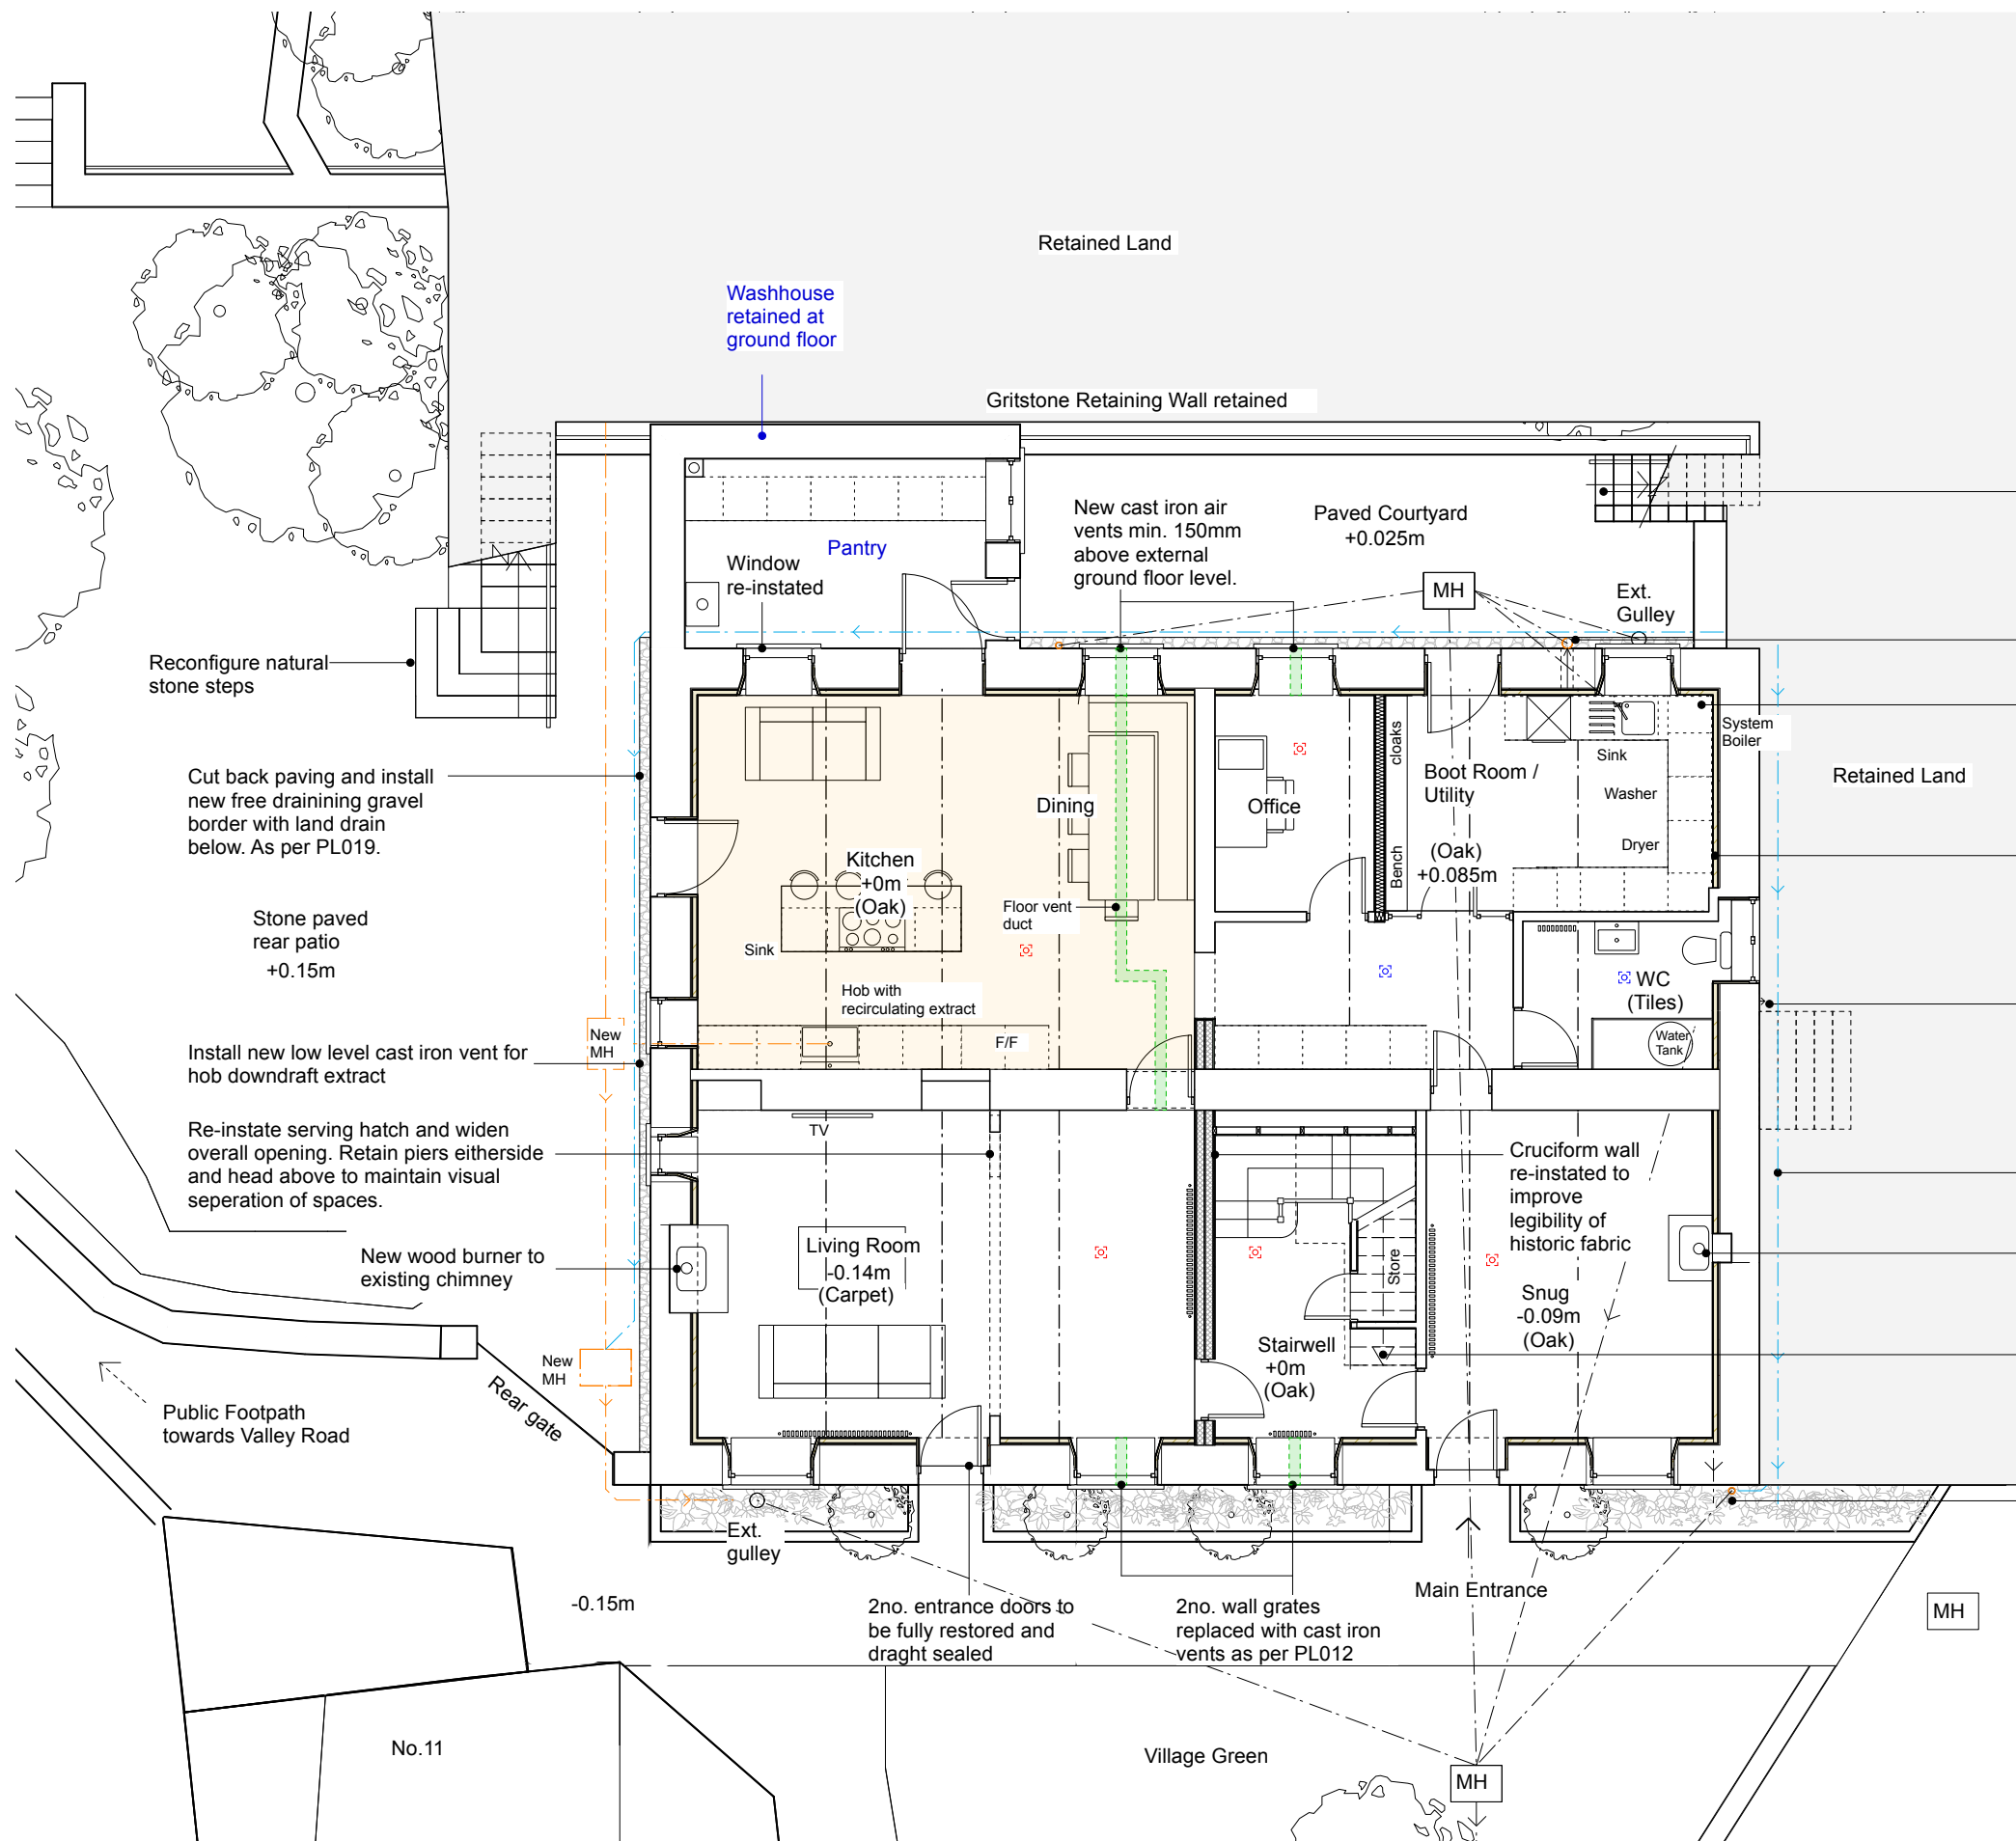


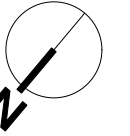

Proposed wall vents for suspended floor ventilation. Install duct in new solid floor. Refer to PL012 for cast iron vent spec and method statement. Refer to elevations for locations.

— RWP replaced with cast
iron SVP removed

REV A (08.07.24) Rear steps retained as existing. Recirculating extract to Kitchen. MVHR system added- Air in shown in ceiling cowl illustrated red, air out in blue. All other wall extracts removed (CJ)

Trafalgar House, 5-7 High Lane, Chorlton-Cum-Hardy, Manchester, M21 9DJ t (0161) 8813031
The Island, Castleton, Hope Valley, Derbyshire, S33 8WN t (01433) 695560
e info@darwentarchitecture.co.uk w www.darwentarchitecture.co.uk
Company number: 8246259

PROJECT		The Old School, Highgate Road, Hayfield, SK22 2JL	
CLIENT		Louisa Booth & Chris Pearson	
DWG. NO.		REVISION	DRAWN BY
431_ PL008	Proposed Ground Floor Plan	B	STS
DATE	ISSUE	SCALE	
September 2026	Section 73 / Section 19	1:100@A3	

© COPYRIGHT DARWENT ARCHITECTURE LTD