



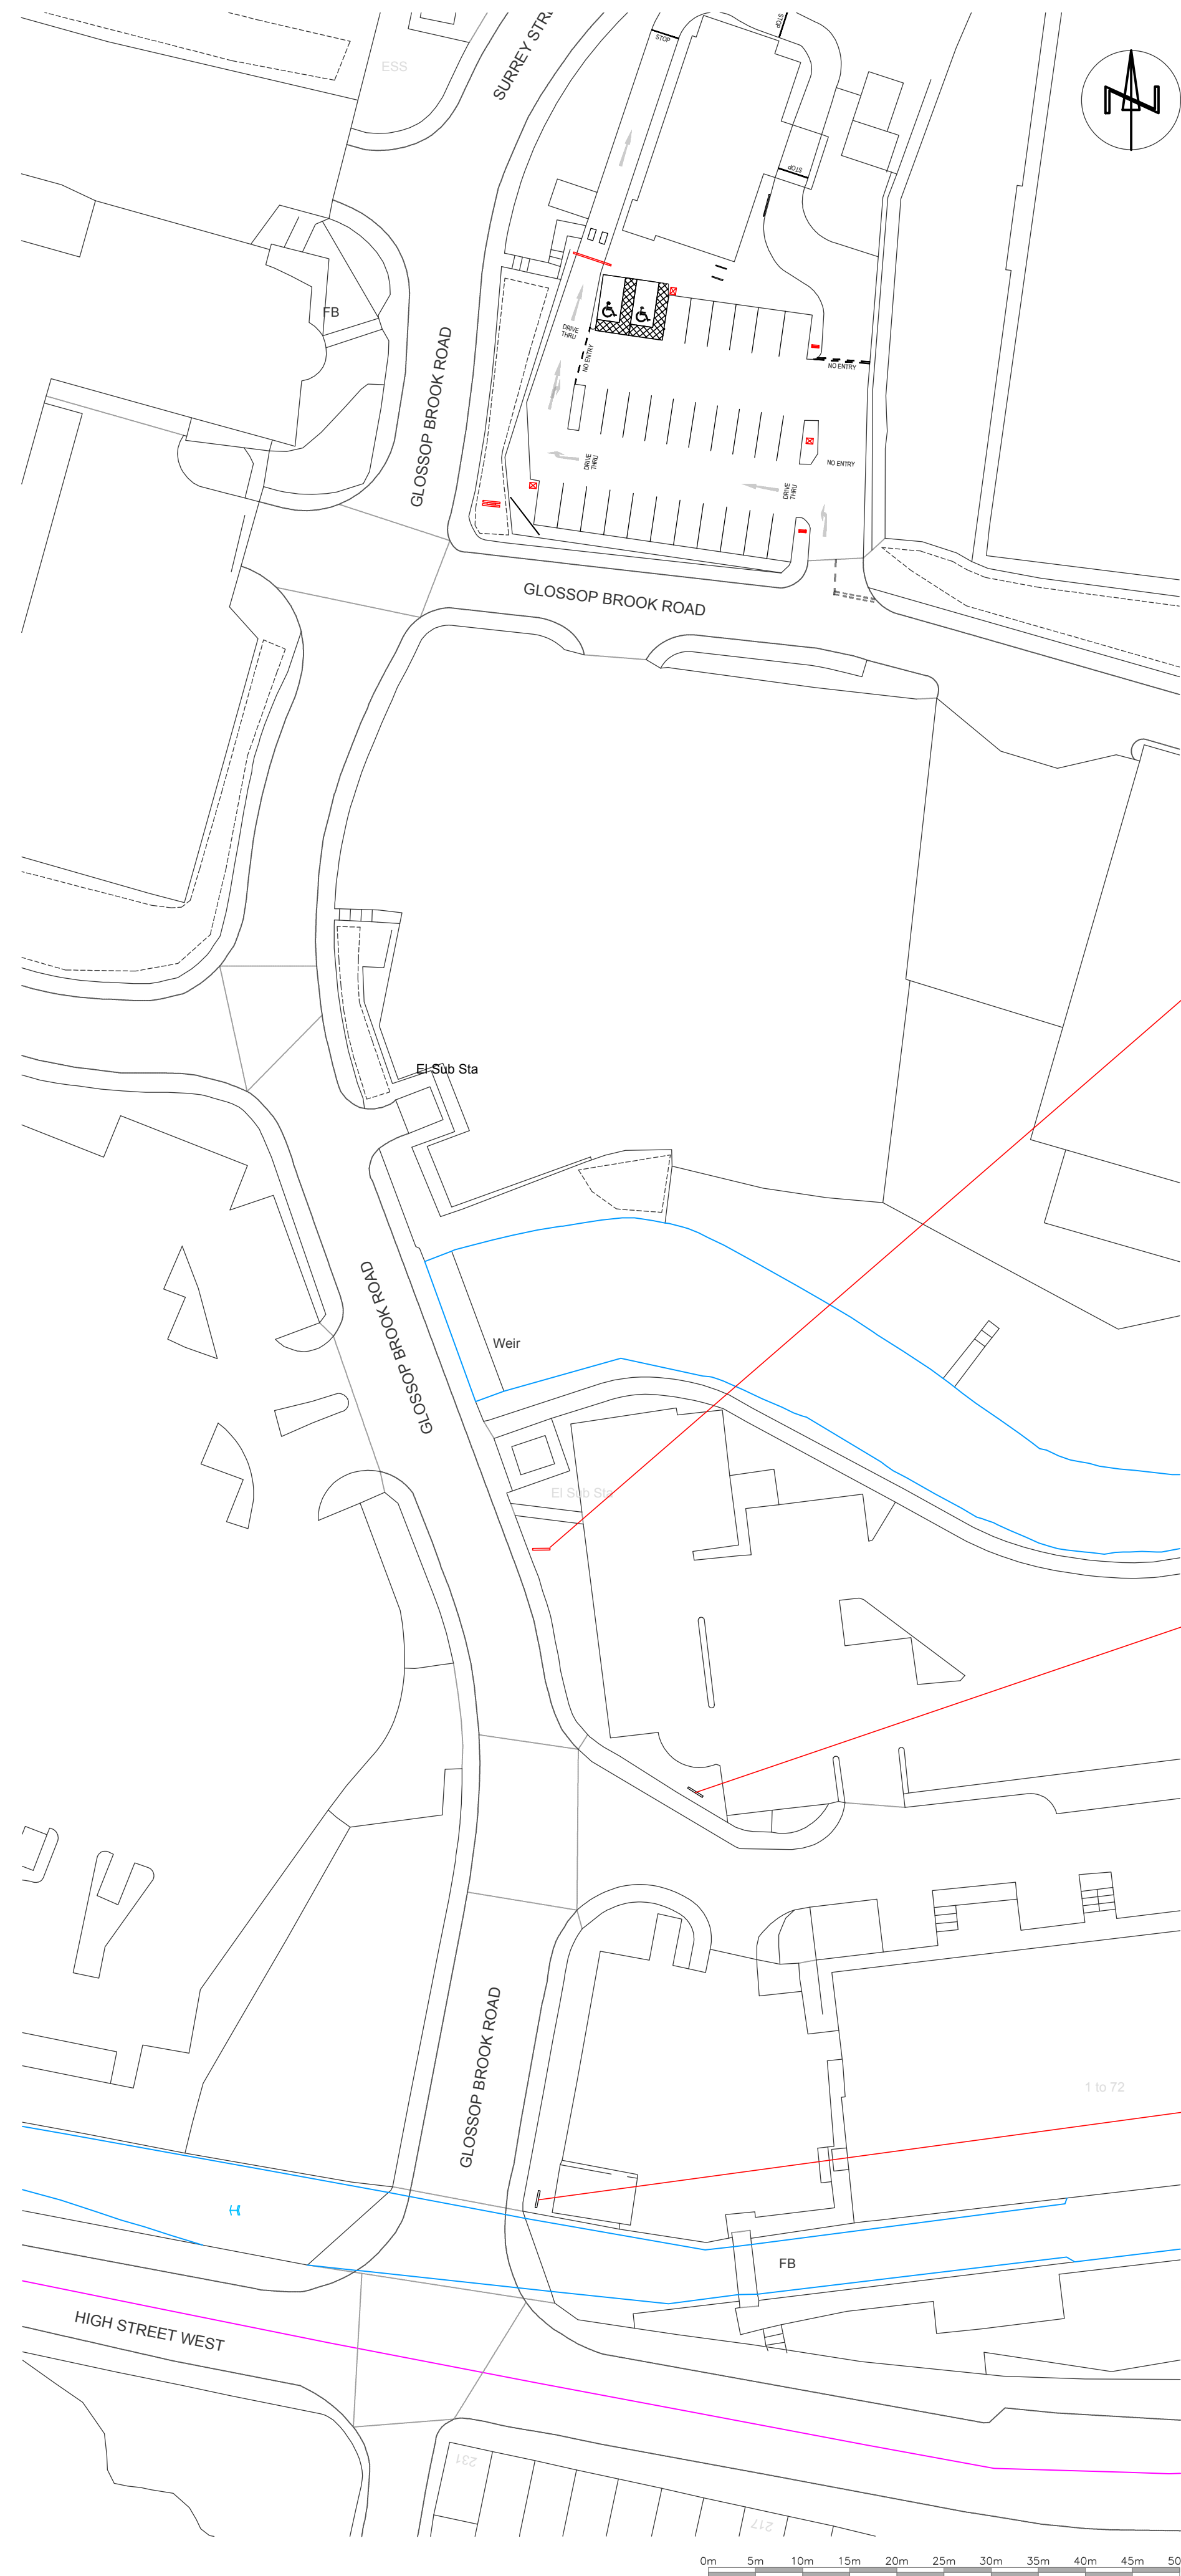

SITE PLAN
Scale - 1:500 @ A1

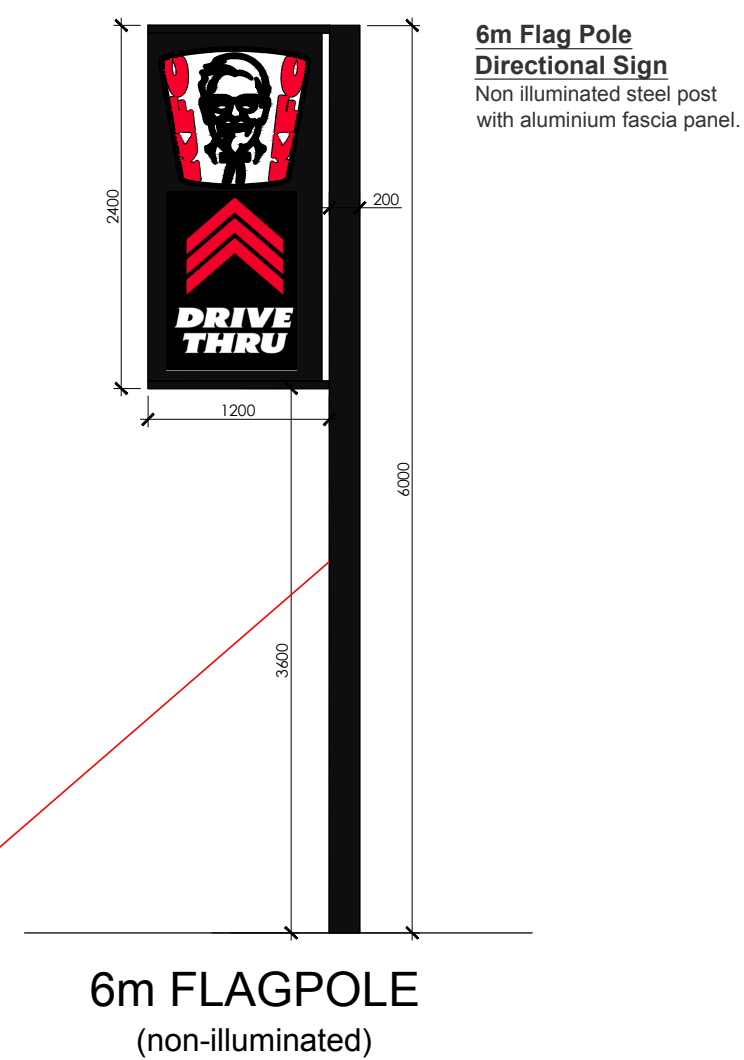

New KFC vinyls to existing estate signs



DESIGN SIGNOFF	
NAME / TITLE	
SIGNATURE	DATE

ALL DIMENSIONS TO BE CHECKED ON SITE.
DO NOT SCALE FROM THIS DRAWING EXCEPT FOR
THE PURPOSES OF LOCAL AUTHORITY PLANNING

REV	DATE	DESCRIPTION



PYE DESIGN ARCHITECTS
RIBA Chartered Practice
www.pyedesign.co.uk

29 Market Street
Hindley
Wigan
WN2 3AE
01942 256007
info@pyedesign.co.uk

NEW STORE OPENING

SITE ADDRESS
KFC GLOSSOP
Unit 1,
Glossop Brook Rd,
Glossop.
SK13 8GN
CLIENT - KFC UKI

DRAWING TITLE
Off Site Signage Details

DRAWN BY	CHECKED	DATE
RHS	EJH	AUG 2026
STORE NO.	SCALE	
	AS INDICATED	

DRAWING NO.	REVISION
P122 (PD Ref. 4765)	

PLANNING