



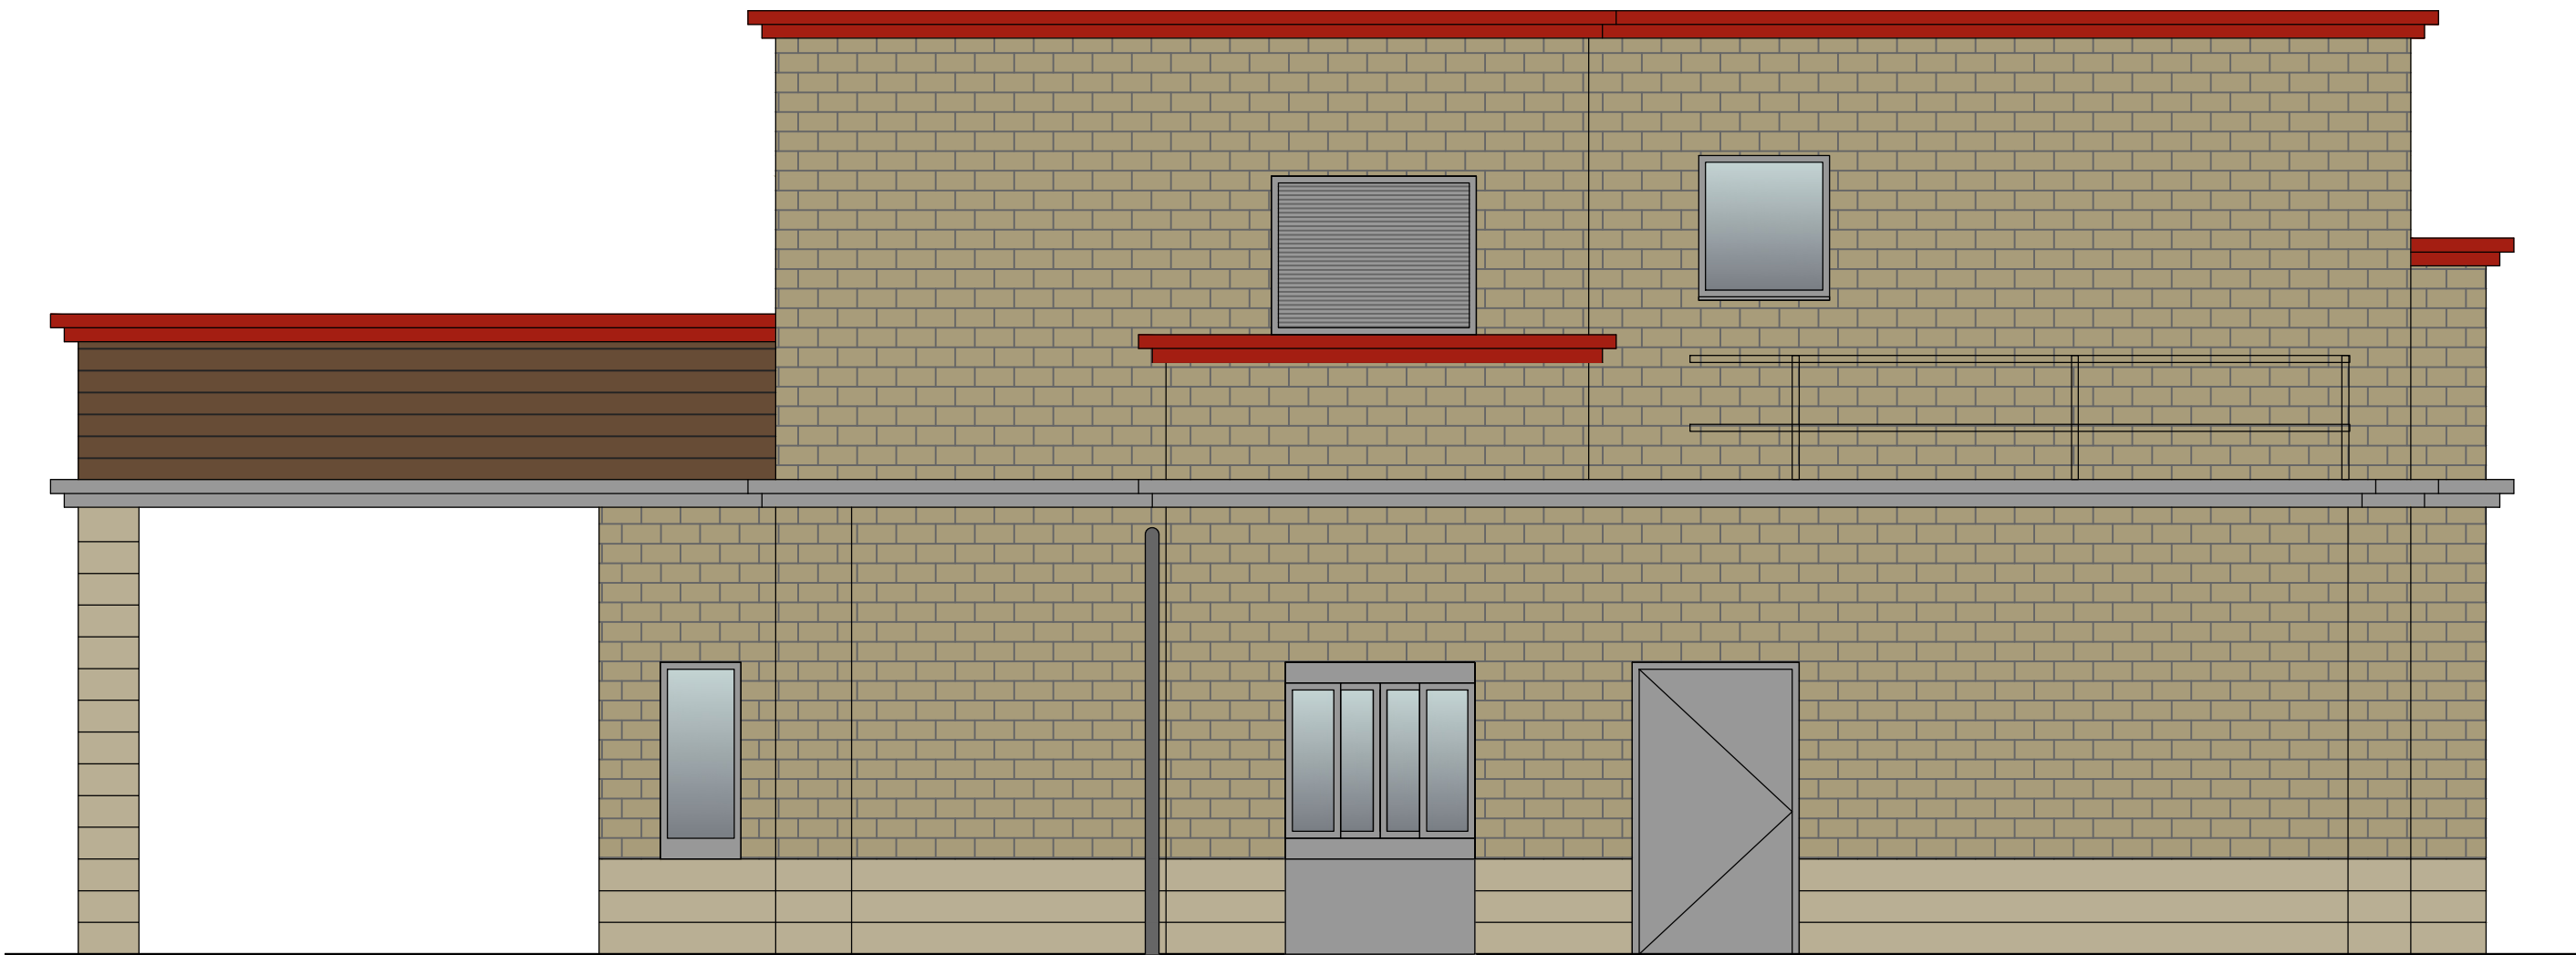

EXISTING SOUTH ELEVATION

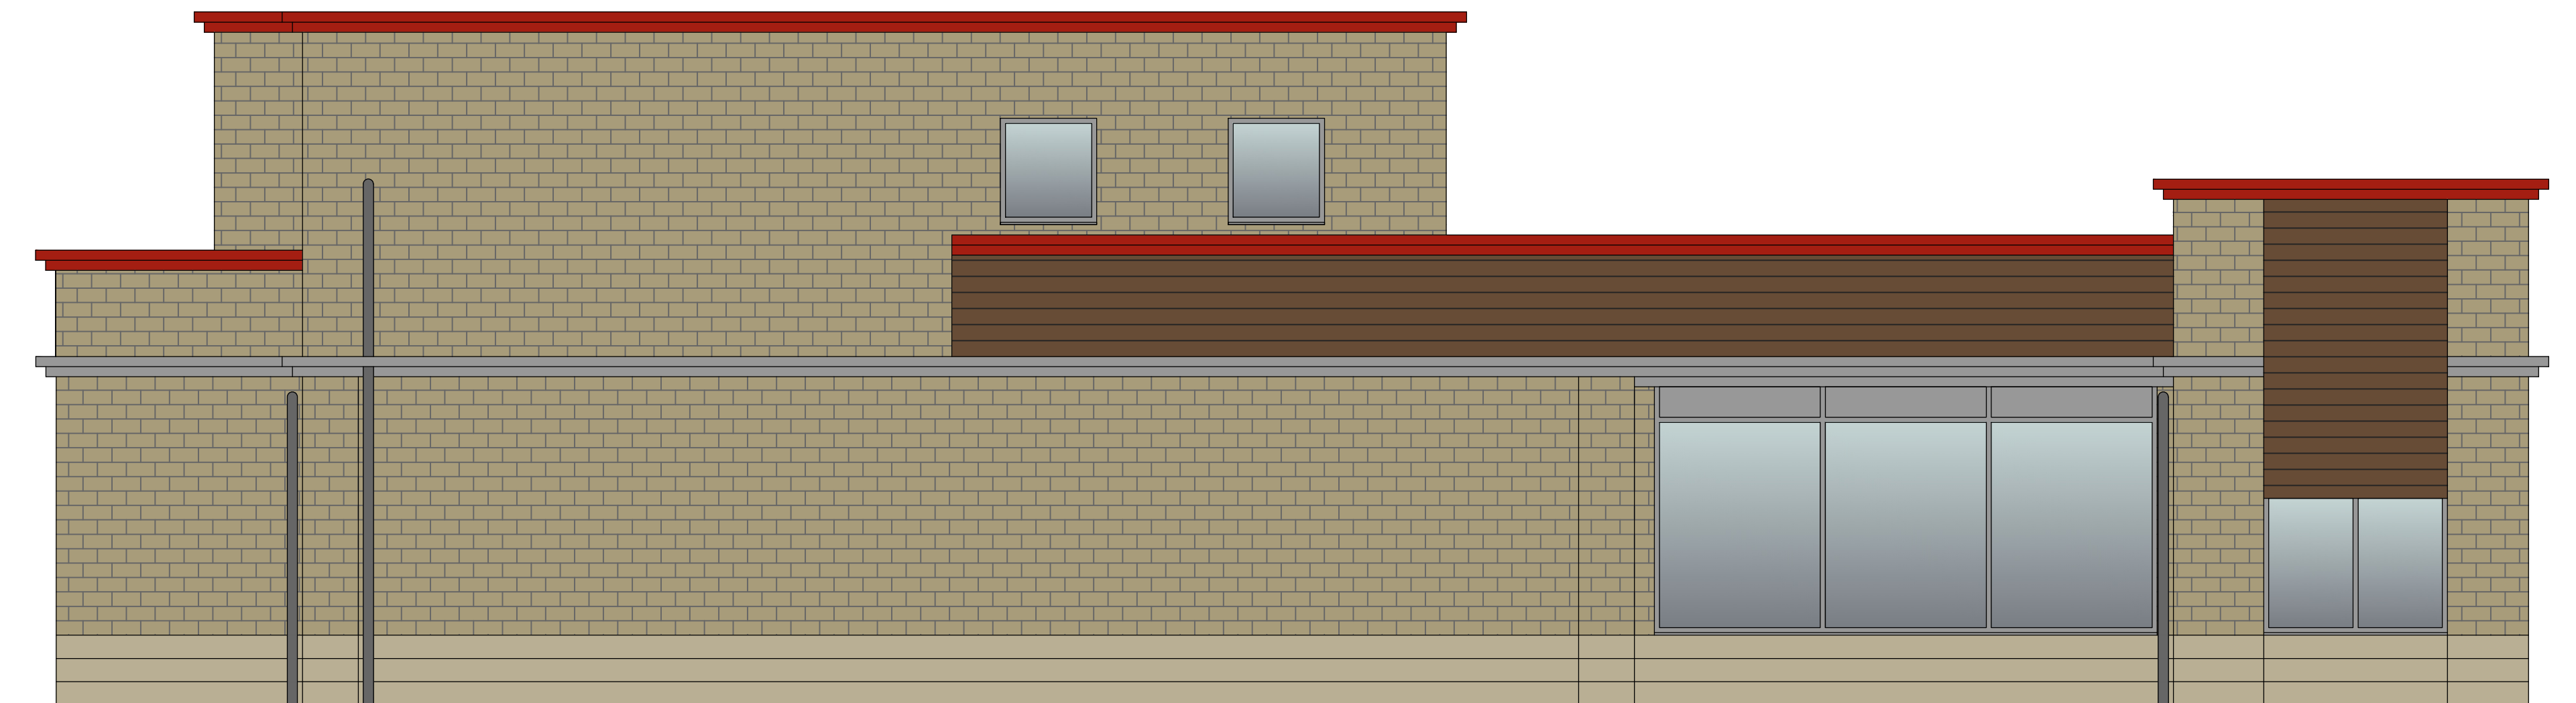

EXISTING NORTH ELEVATION



EXISTING WEST ELEVATION



EXISTING EAST ELEVATION

EXISTING EXTERNAL ELEVATIONS

Scale - 1:50 @ A1 / 1:100 @ A3



ALL DIMENSIONS TO BE CHECKED ON SITE.
DO NOT SCALE FROM THIS DRAWING EXCEPT FOR
THE PURPOSES OF LOCAL AUTHORITY PLANNING

REV	DATE	DESCRIPTION



**PYE
DESIGN
ARCHITECTS**

RIBA Chartered Practice

www.pyedesign.co.uk

29 Market Street
Hindley
Wigan
WN2 3AE

01942 256007
info@pyedesign.co.uk

NEW STORE OPENING

SITE ADDRESS

KFC GLOSSOP

Unit 1,
Glossop Brook Rd,
Glossop,
SK13 8GN

CLIENT - KFC UKI

DRAWING TITLE

Existing External Elevations

DRAWN BY	CHECKED	DATE
RHS	EJH	AUG 2026
STORE NO.	SCALE	1:50@A1 (1:100@A3)

DRAWING NO.	REVISION
P210 (PD Ref. 4765)	

PLANNING