




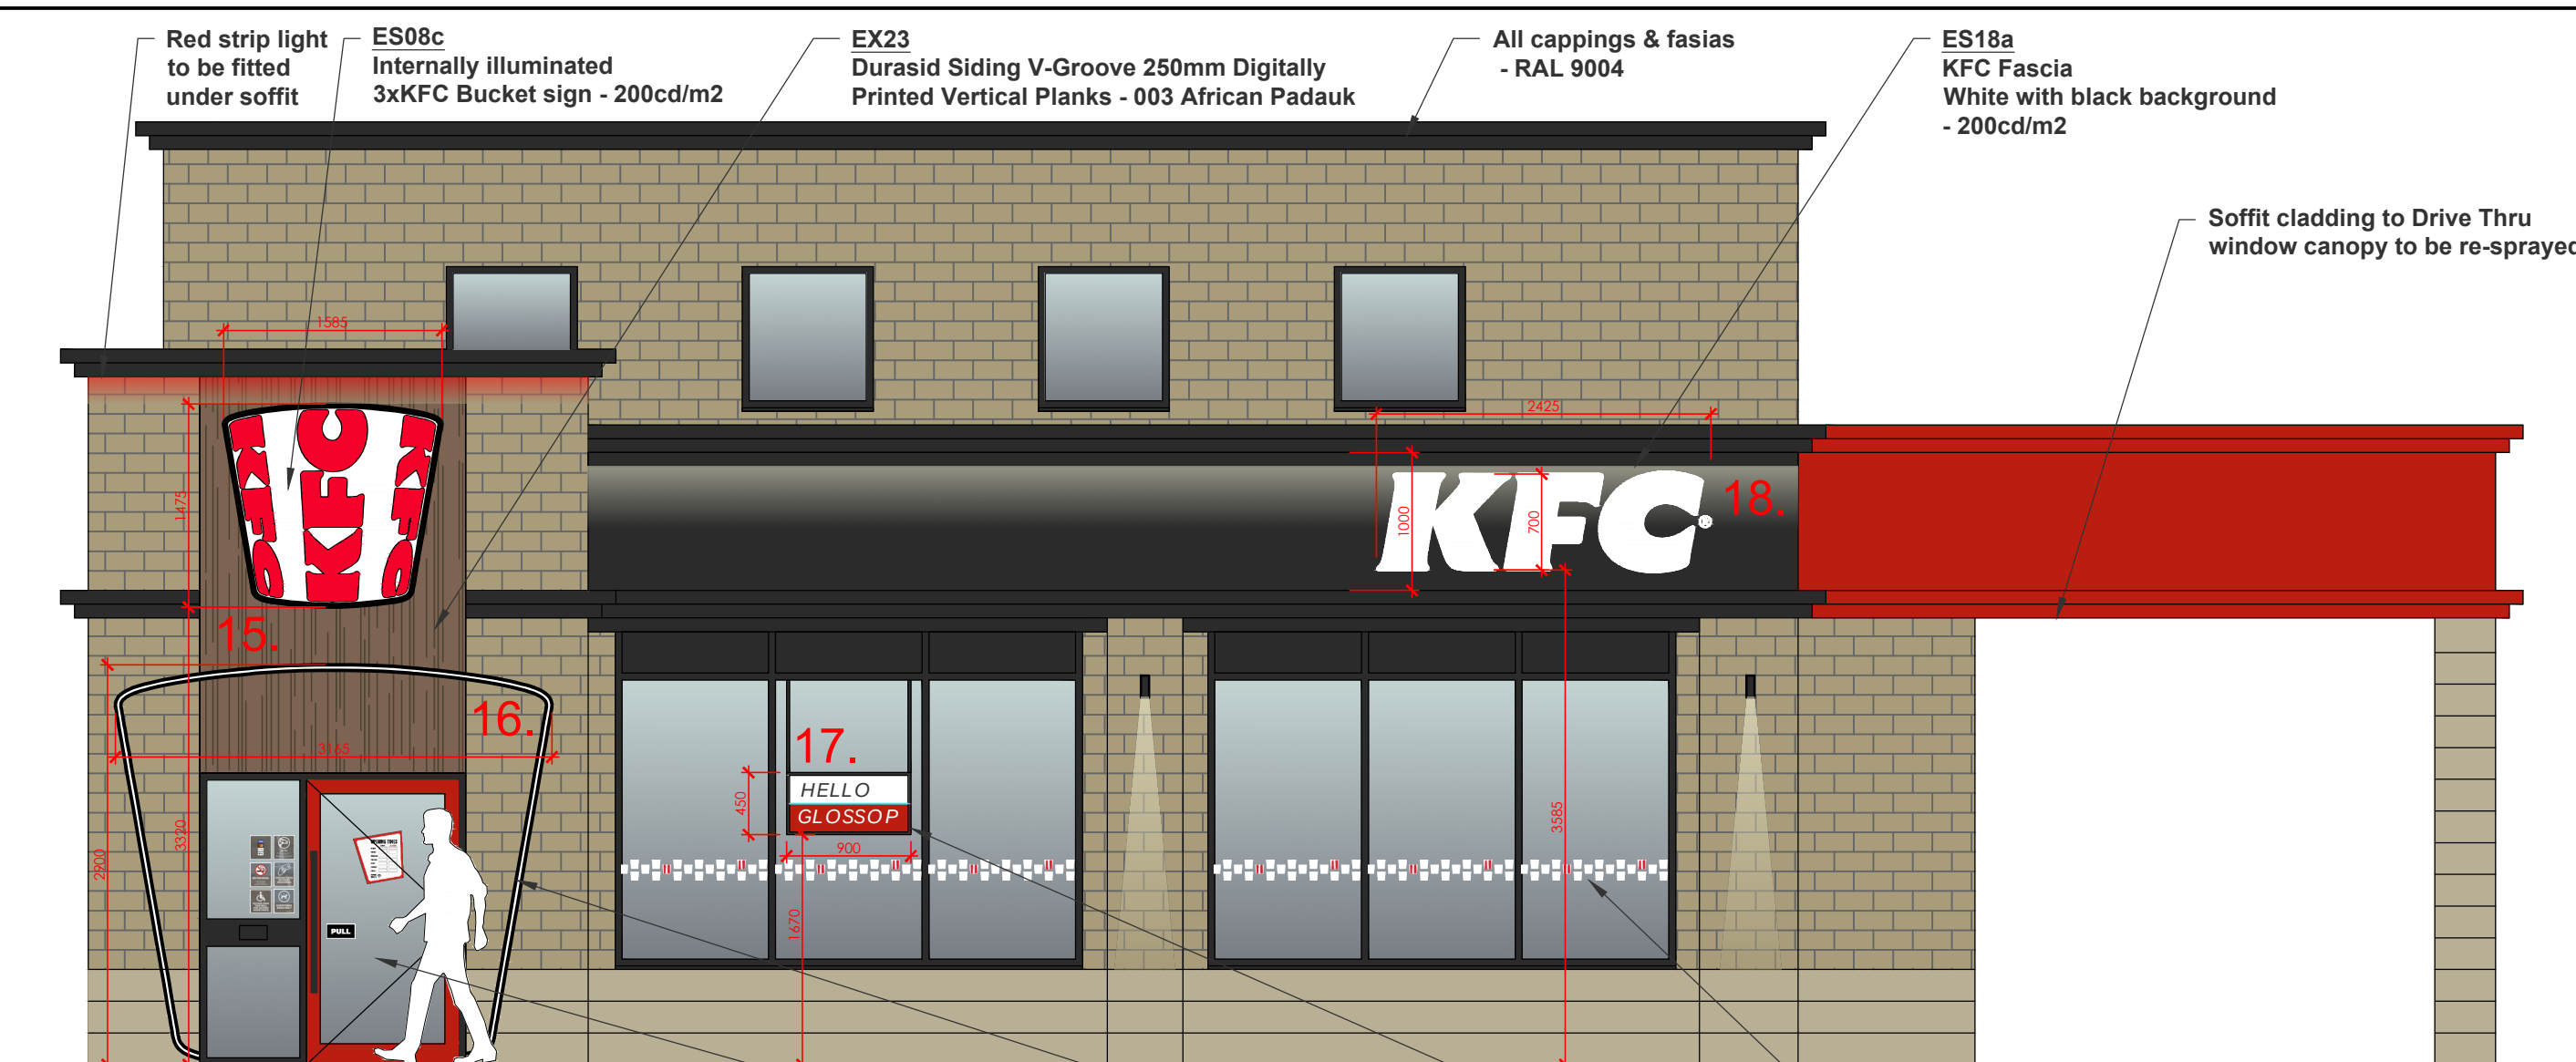


PROPOSED SOUTH ELEVATION

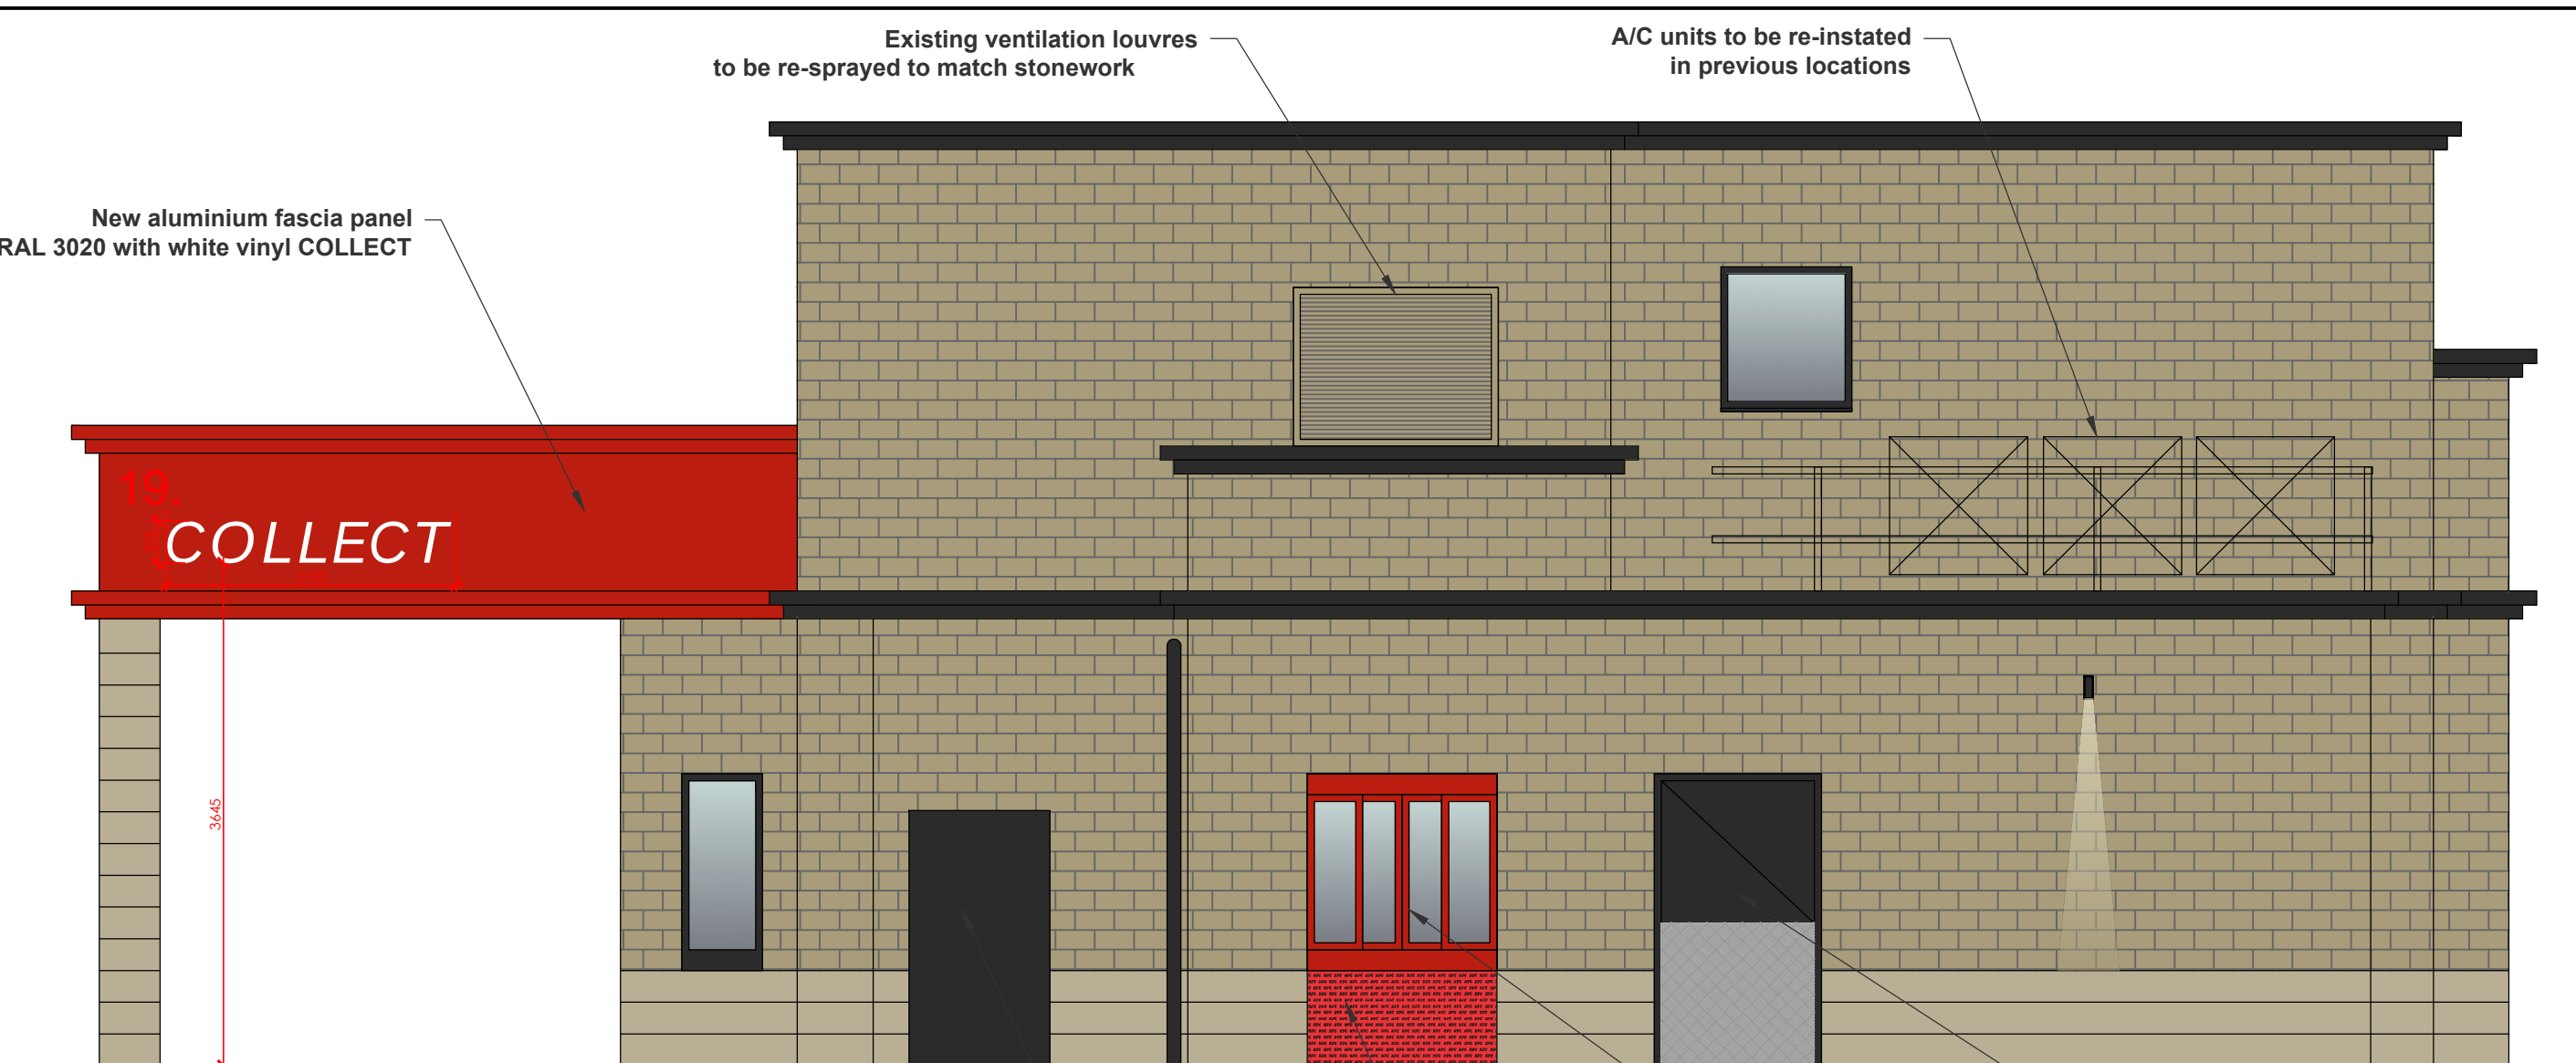

PROPOSED NORTH ELEVATION

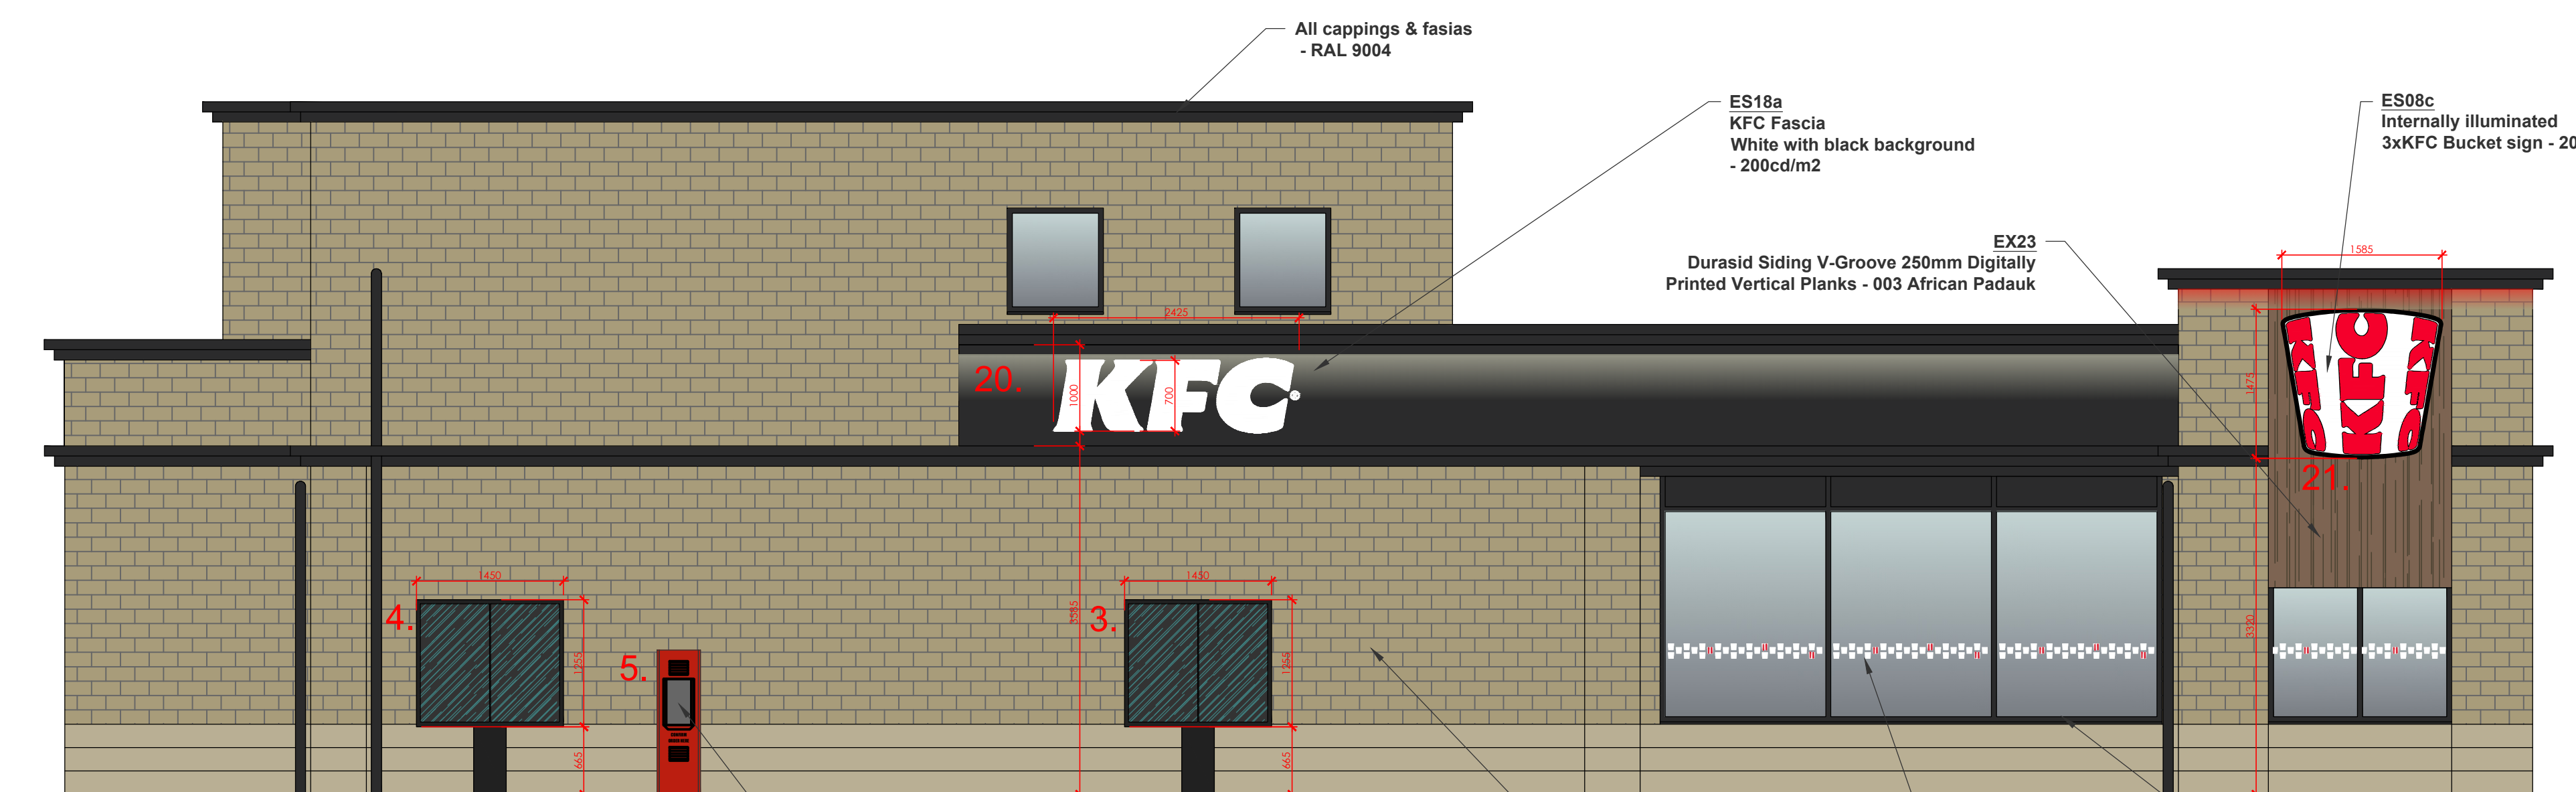


PROPOSED WEST ELEVATION

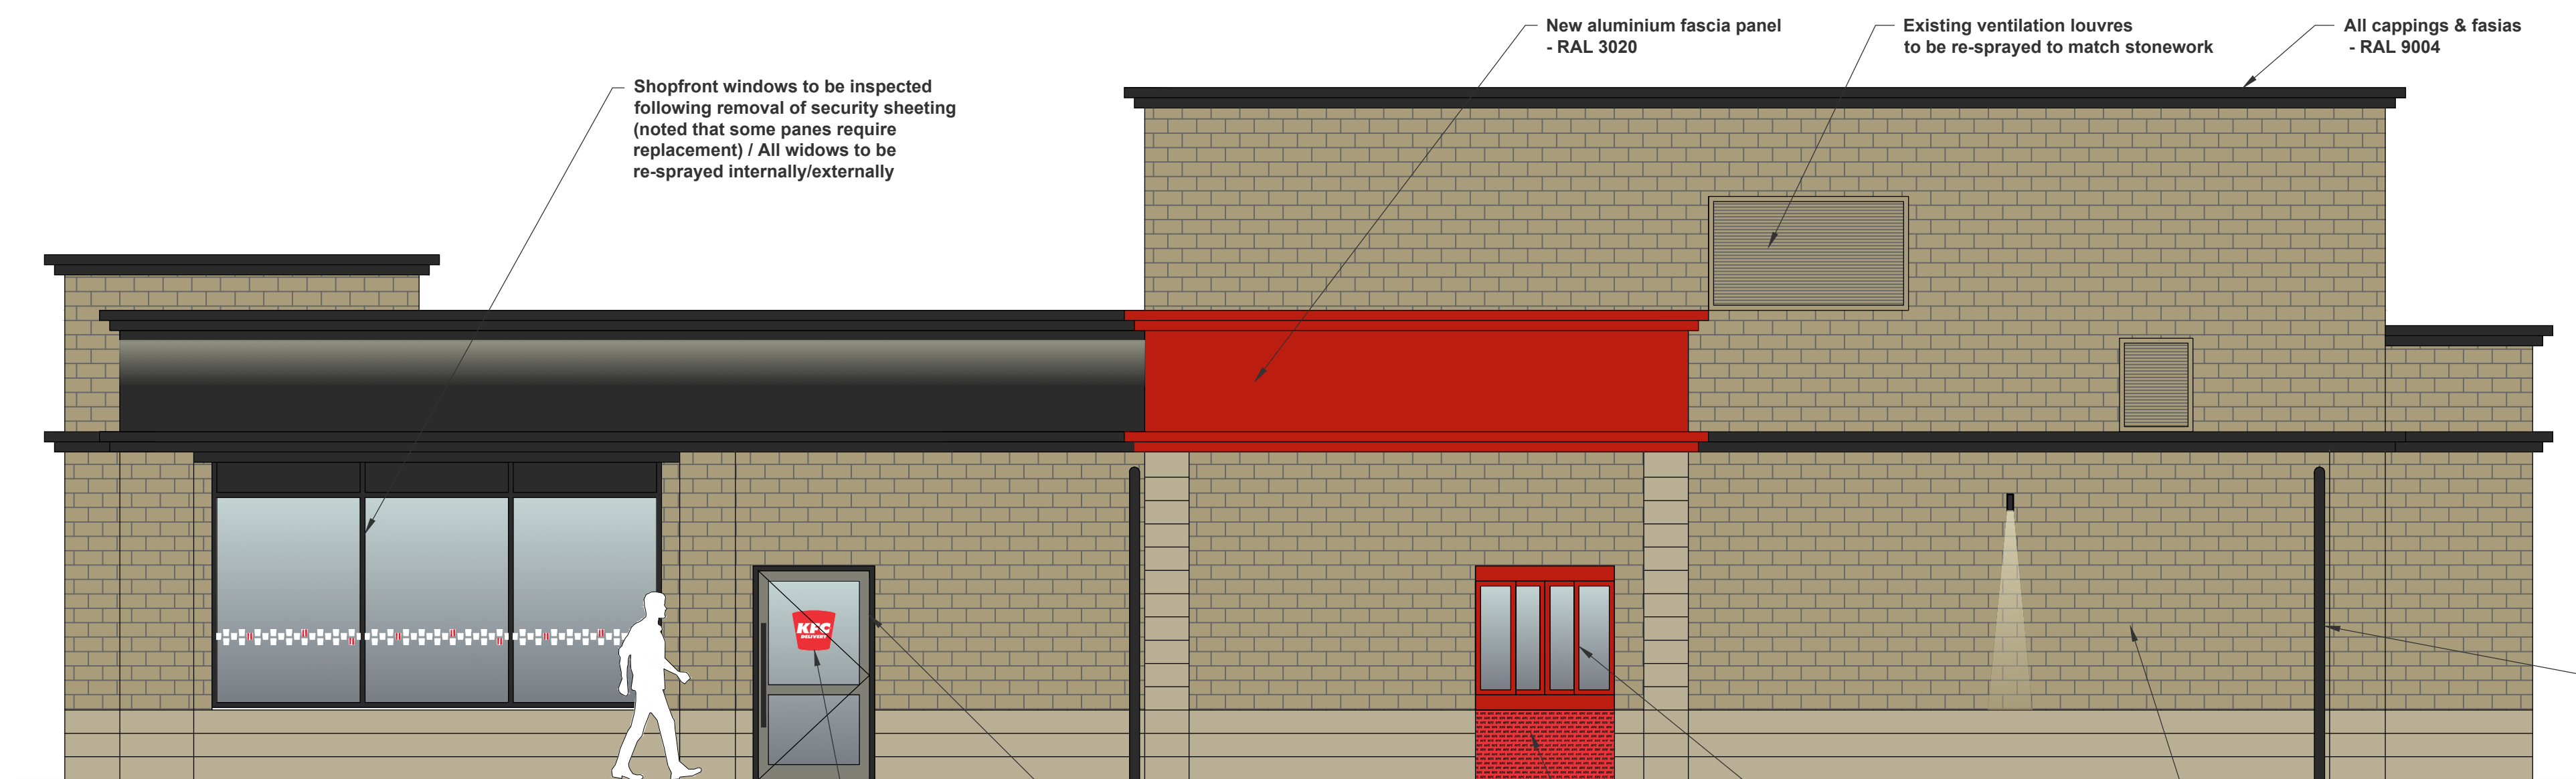

PROPOSED EAST ELEVATION

PROPOSED EXTERNAL ELEVATIONS

Scale - 1:50 @ A1 / 1:100 @ A3

 

EXTERNAL SIGNAGE KEY - N.T.S.		
15 & 21		ES08c - 3x KFC Bucket Aluminium Fabricated box, powder coated RAL9005 (semi Gloss), with 5mm Opal 050 Perspex decorate RED 3M3630-33/ Black 3630-22 Translucent Vinyl and LED internal illumination by Sloan LED Prism
16		ES20.1a - Neon Bucket Aluminium Fabricated box, powder coated RAL9005 (semi Gloss), with 5mm Opal 050 Perspex LED internal illumination by Sloan LED Prism
17		ES03b - Hello Lightbox Folded aluminium rim/return sign finished RAL 9005 black Face aperture backed with opal acrylic with face applied translucent vinyl. Back tray to have opaque vinyl detail face applied. Suspended from the ceiling via box section (drops TBC). Internally illuminated via LEDs mounted within
18 & 20		ES18a - KFC Fascia White (black background) Internally illuminated lightbox, outer faces DI - Bond RAL9005, fret cut letters cut through DI-bond to Opal 050 Perspex face. LED internal illumination by Sloan LED Prism. Black LED Stand-off trough light to wash down fascia
19		EG25a - Collect Non-illuminated Collect Directional Vinyl Graphic - White

ALL DIMENSIONS TO BE CHECKED ON SITE.
DO NOT SCALE FROM THIS DRAWING EXCEPT FOR
THE PURPOSES OF LOCAL AUTHORITY PLANNING

REV	DATE	DESCRIPTION



PYE DESIGN ARCHITECTS
RIBA Chartered Practice
29 Market Street
Hindley
Wigan
WN2 3AE
01942 256007
info@pyedesign.co.uk
www.pyedesign.co.uk

NEW STORE OPENING

SITE ADDRESS
KFC GLOSSOP
Unit 1,
Glossop Brook Rd,
Glossop.
SK13 8GN
CLIENT - KFC UKI

DRAWING TITLE
Proposed External Elevations

DRAWN BY	CHECKED	DATE
RHS	EJH	AUG 2026
STORE NO.	SCALE	1:50@A1 (1:100@A3)

DRAWING NO.	REVISION
P211 (PD Ref. 4765)	

PLANNING