


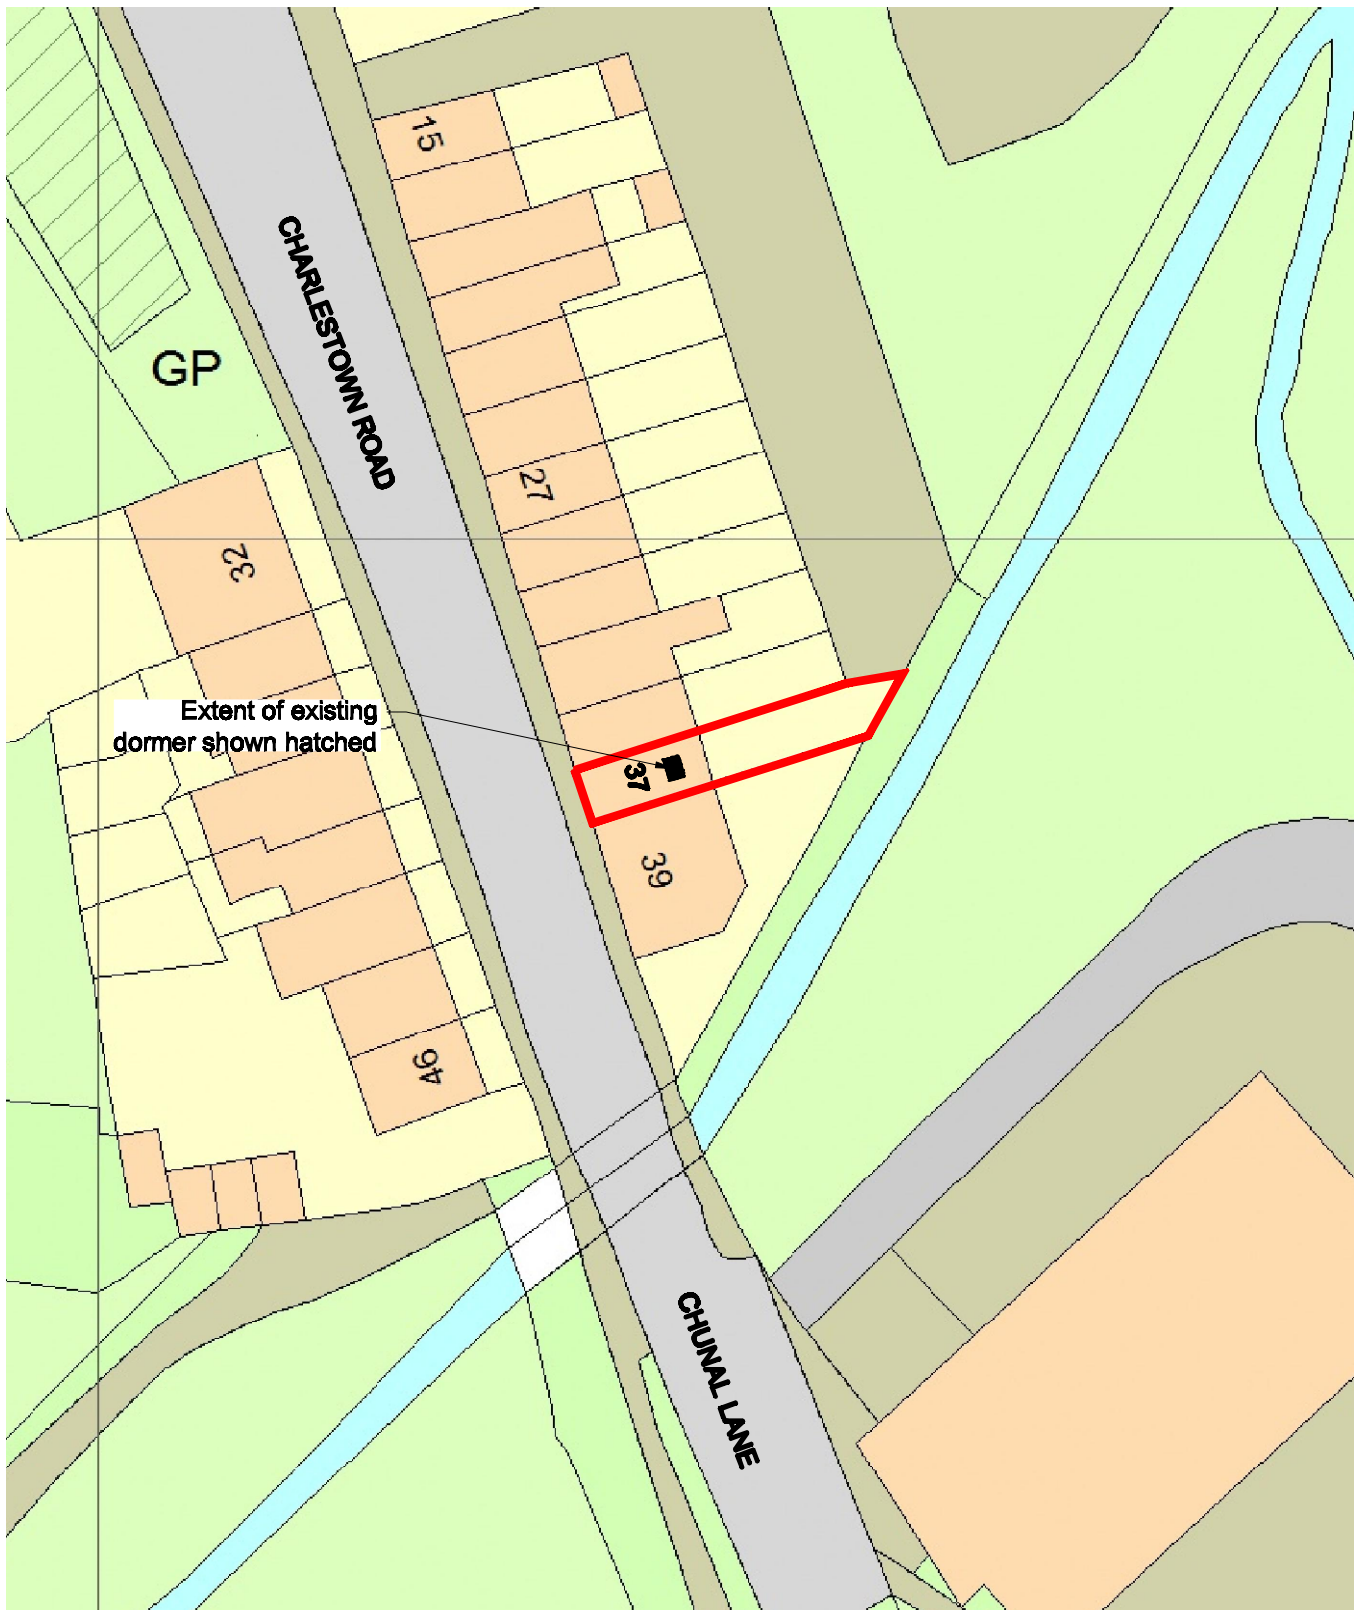

37 Charlestown, Glossop
Existing Site Plan
Scale 1:500