


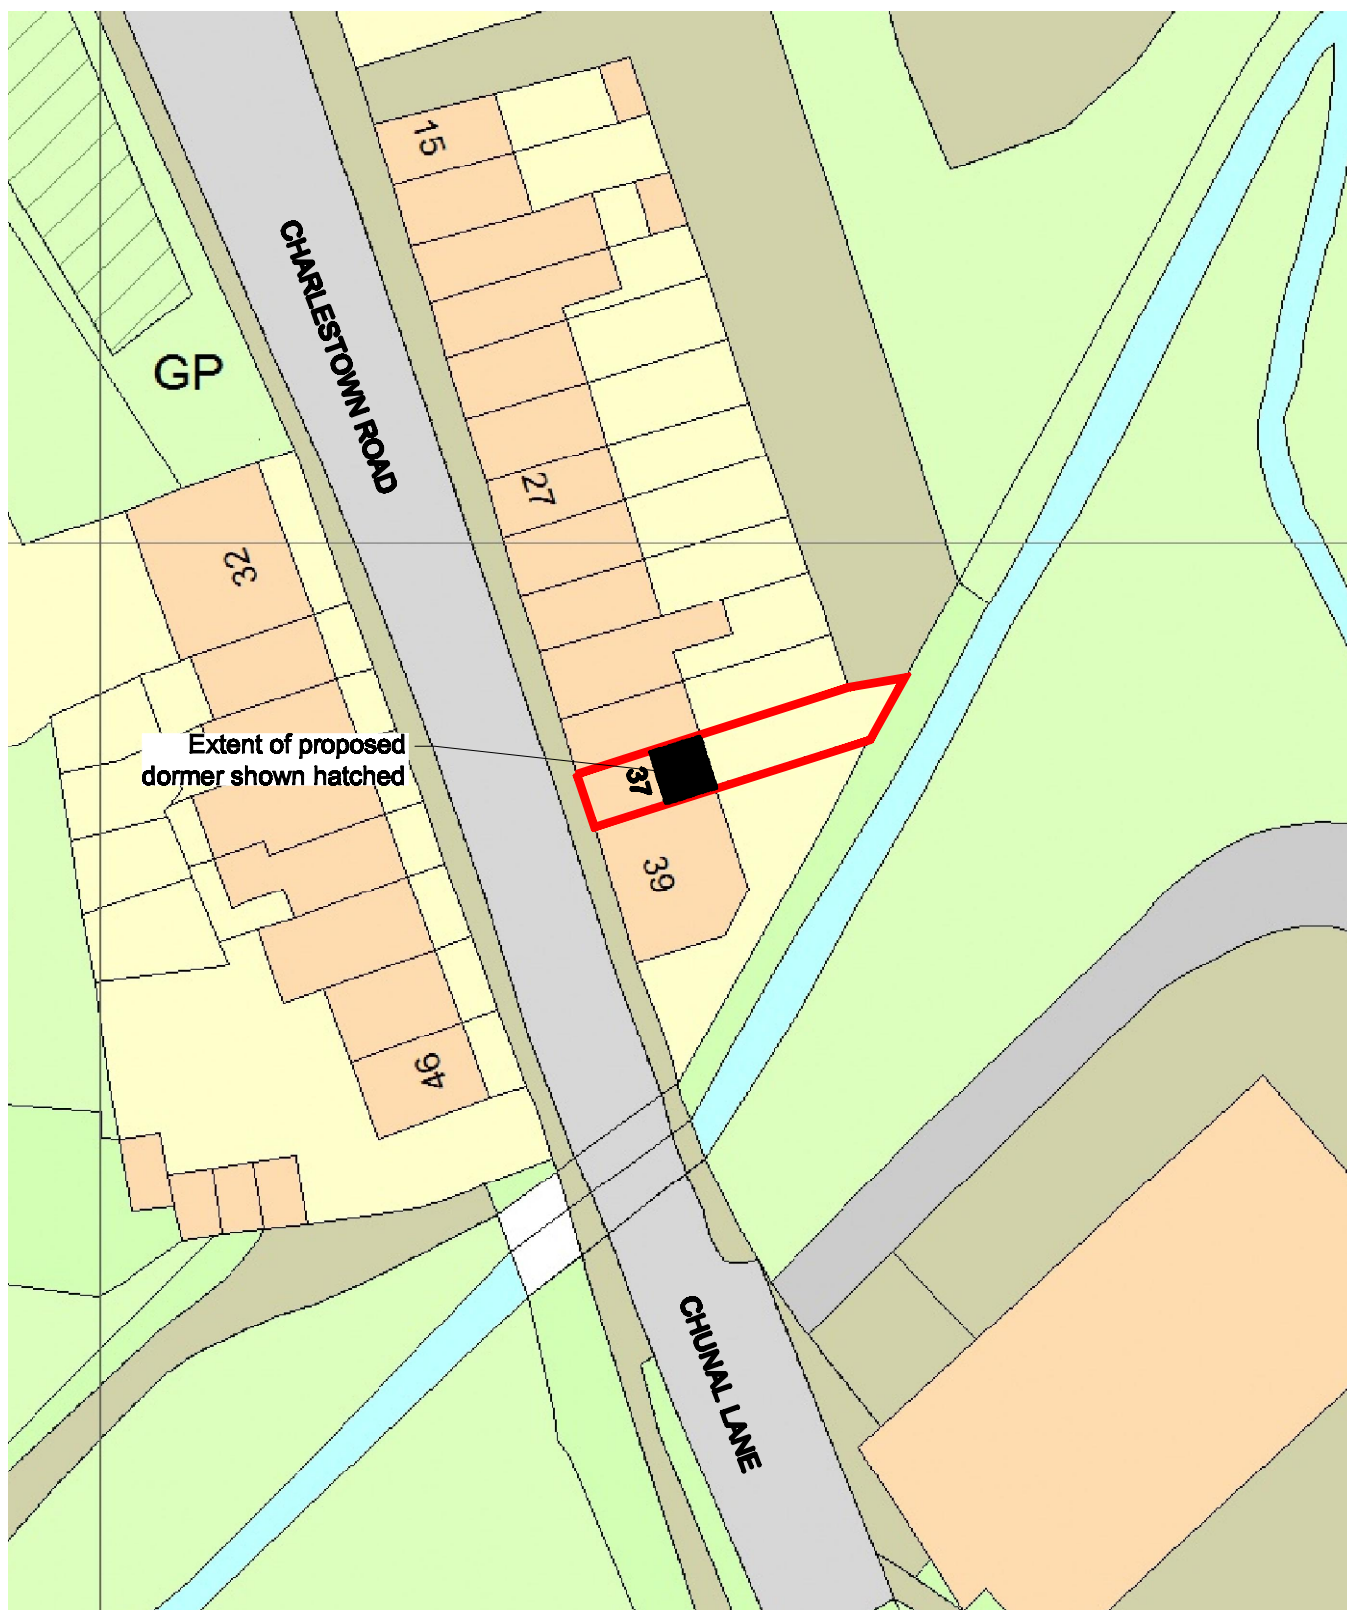

37 Charlestown, Glossop
Proposed Site Plan
Scale 1:500

