


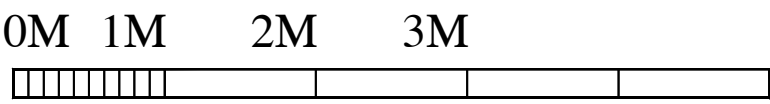

1:50

FOXLOW GRANGE, HARPUR HILL

REAR ELEVATION AS EXISTING



REVISIONS:
ELEVATIONS

FOXLOW GRANGE

SCALE: 1:50
DATE: JAN'21 DRAWN: AJS CHECKED: AJS

©THIS DRAWING AND THE BUILDING WORKS DEPICTED ARE THE COPYRIGHT OF AJS ARCHITECTURE AND MAY NOT BE REPRODUCED OR AMENDED EXCEPT BY WRITTEN PERMISSION. NO LIABILITY WILL BE ACCEPTED FOR AMENDMENTS MADE BY OTHER PERSONS.

A.J.S ARCHITECTURE



32 carr road,
buxton,
derbyshire,
sk17 6wf.
h: 01298 26062
m: 07794 400237

DRAWING No: EXISTING 07

B REGS COMPLIANT