


Site Plan V4 - Location Plan (04.10.22)

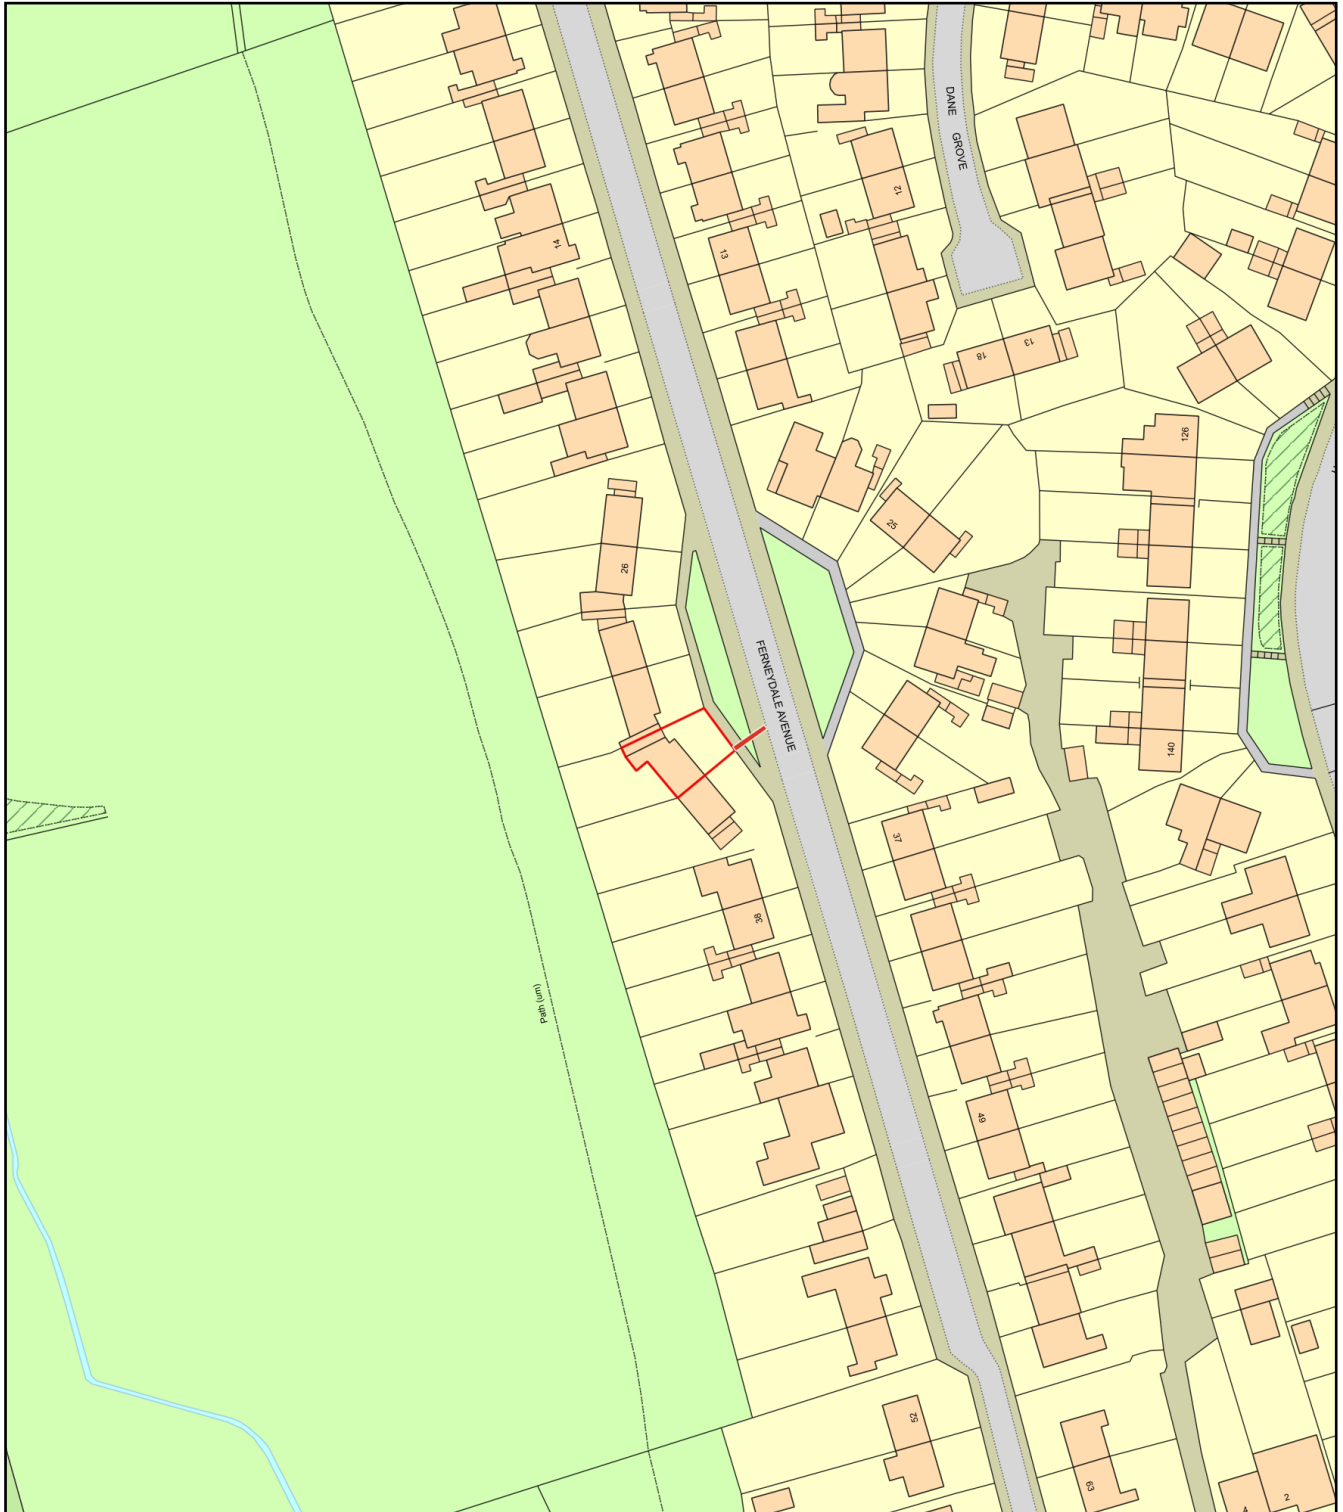

0 50
Metres



Plan Produced for: Leonard Cseh

Date Produced: 04 Oct 2022

Plan Reference Number: TQRQM22227095701516

Scale: 1:1250 @ A4