


Site Plan 6 Grosvenor Mansions HPK/2022/0399 & 0400

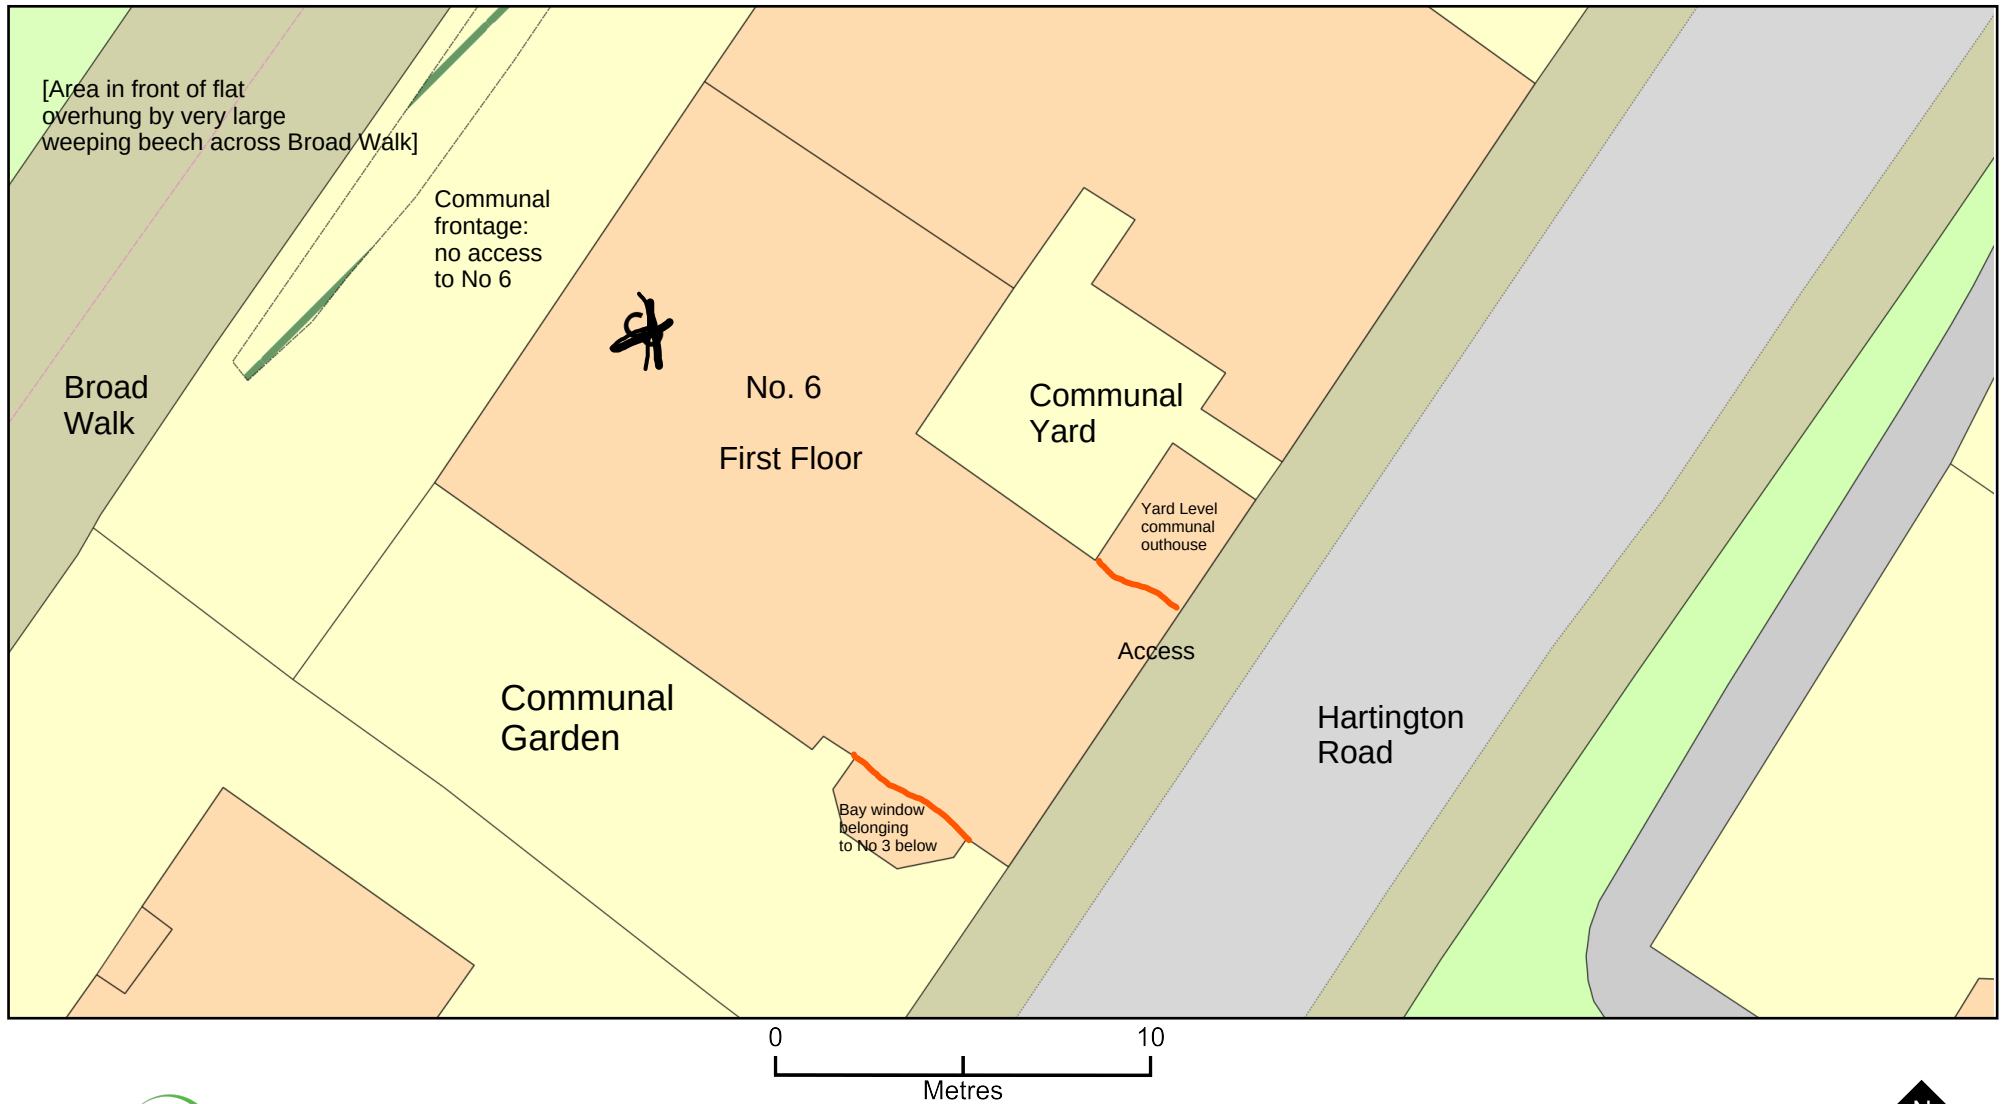

Plan Produced for: David Brindey

Date Produced: 25 Sep 2022

Plan Reference Number: TQRQM22268152319505

Scale: 1:200 @ A4

© Crown copyright and database rights 2021 OS 100042766