
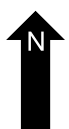
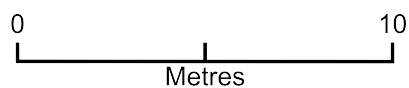


Site Plan - Hadfield

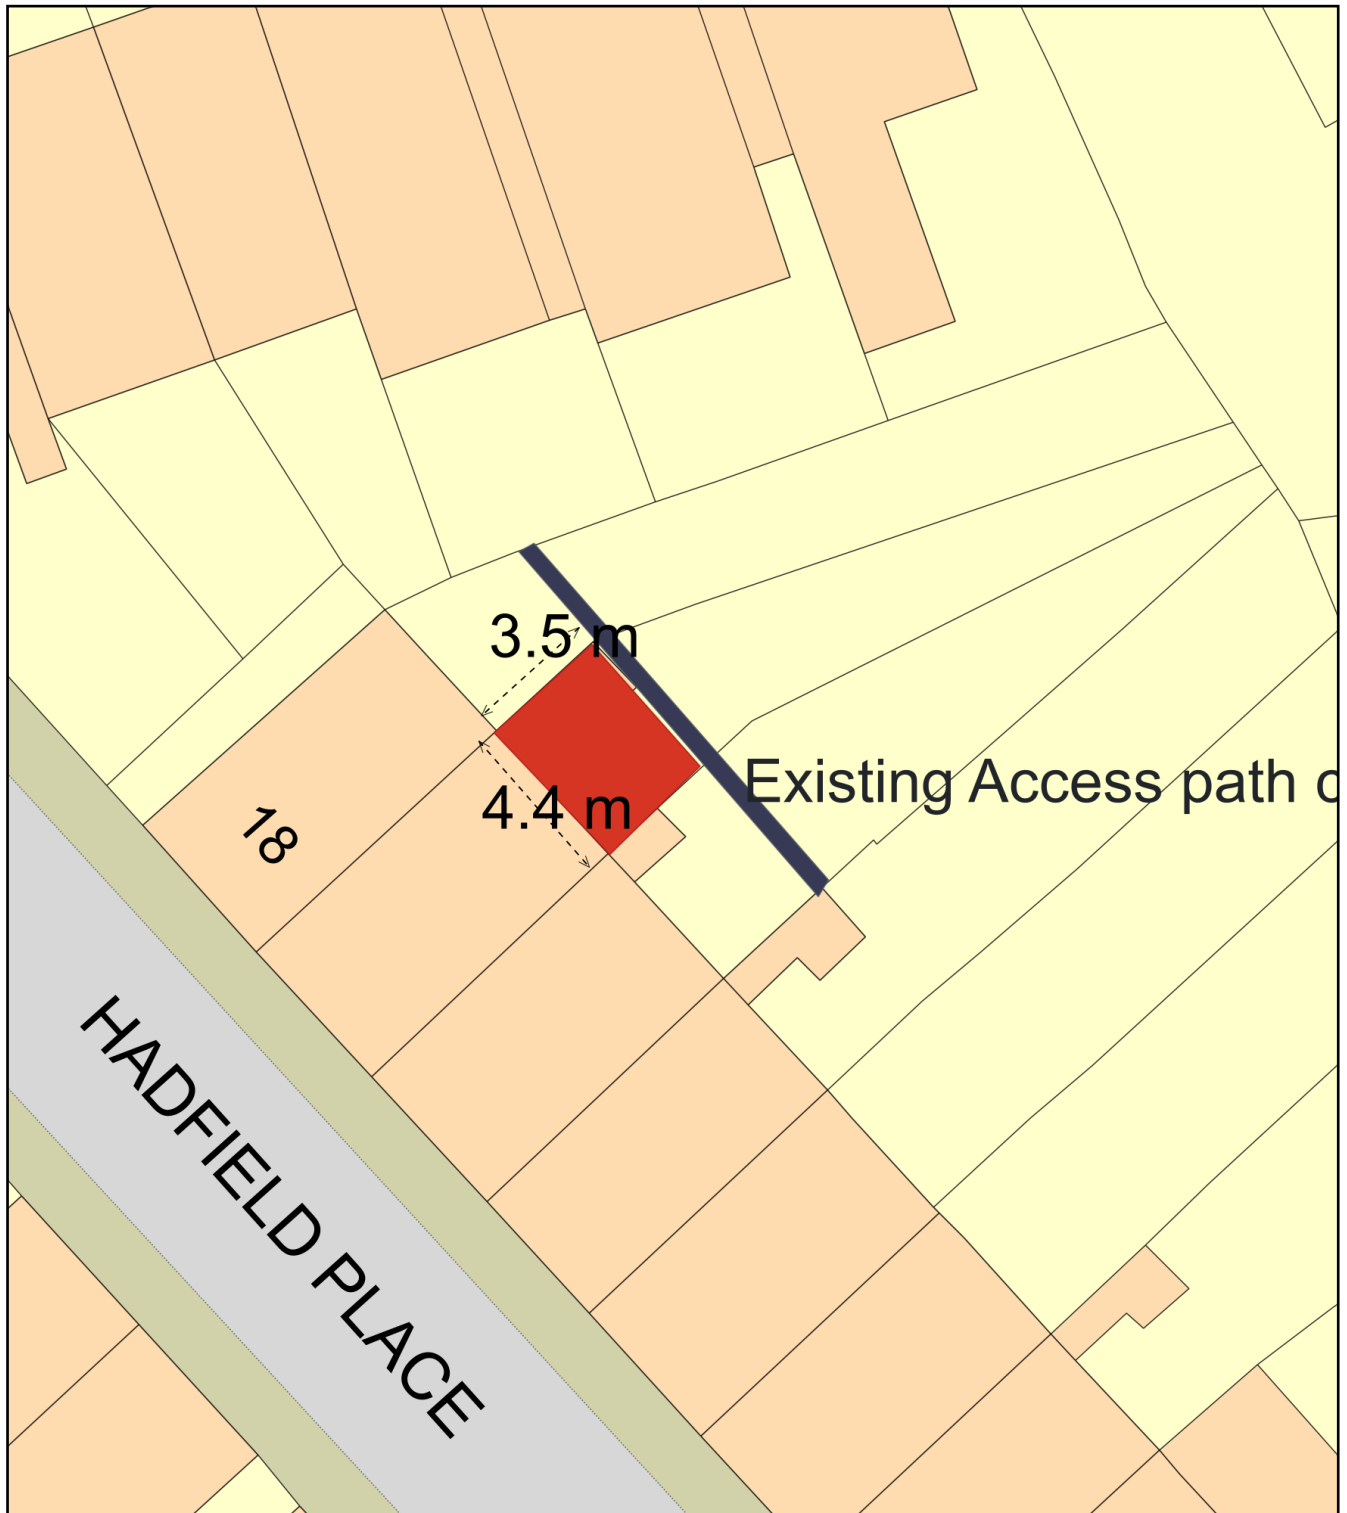

Plan Produced for: Daphne

Date Produced: 07 Nov 2022

Plan Reference Number: TQRQM22311104545463

Scale: 1:200 @ A4