


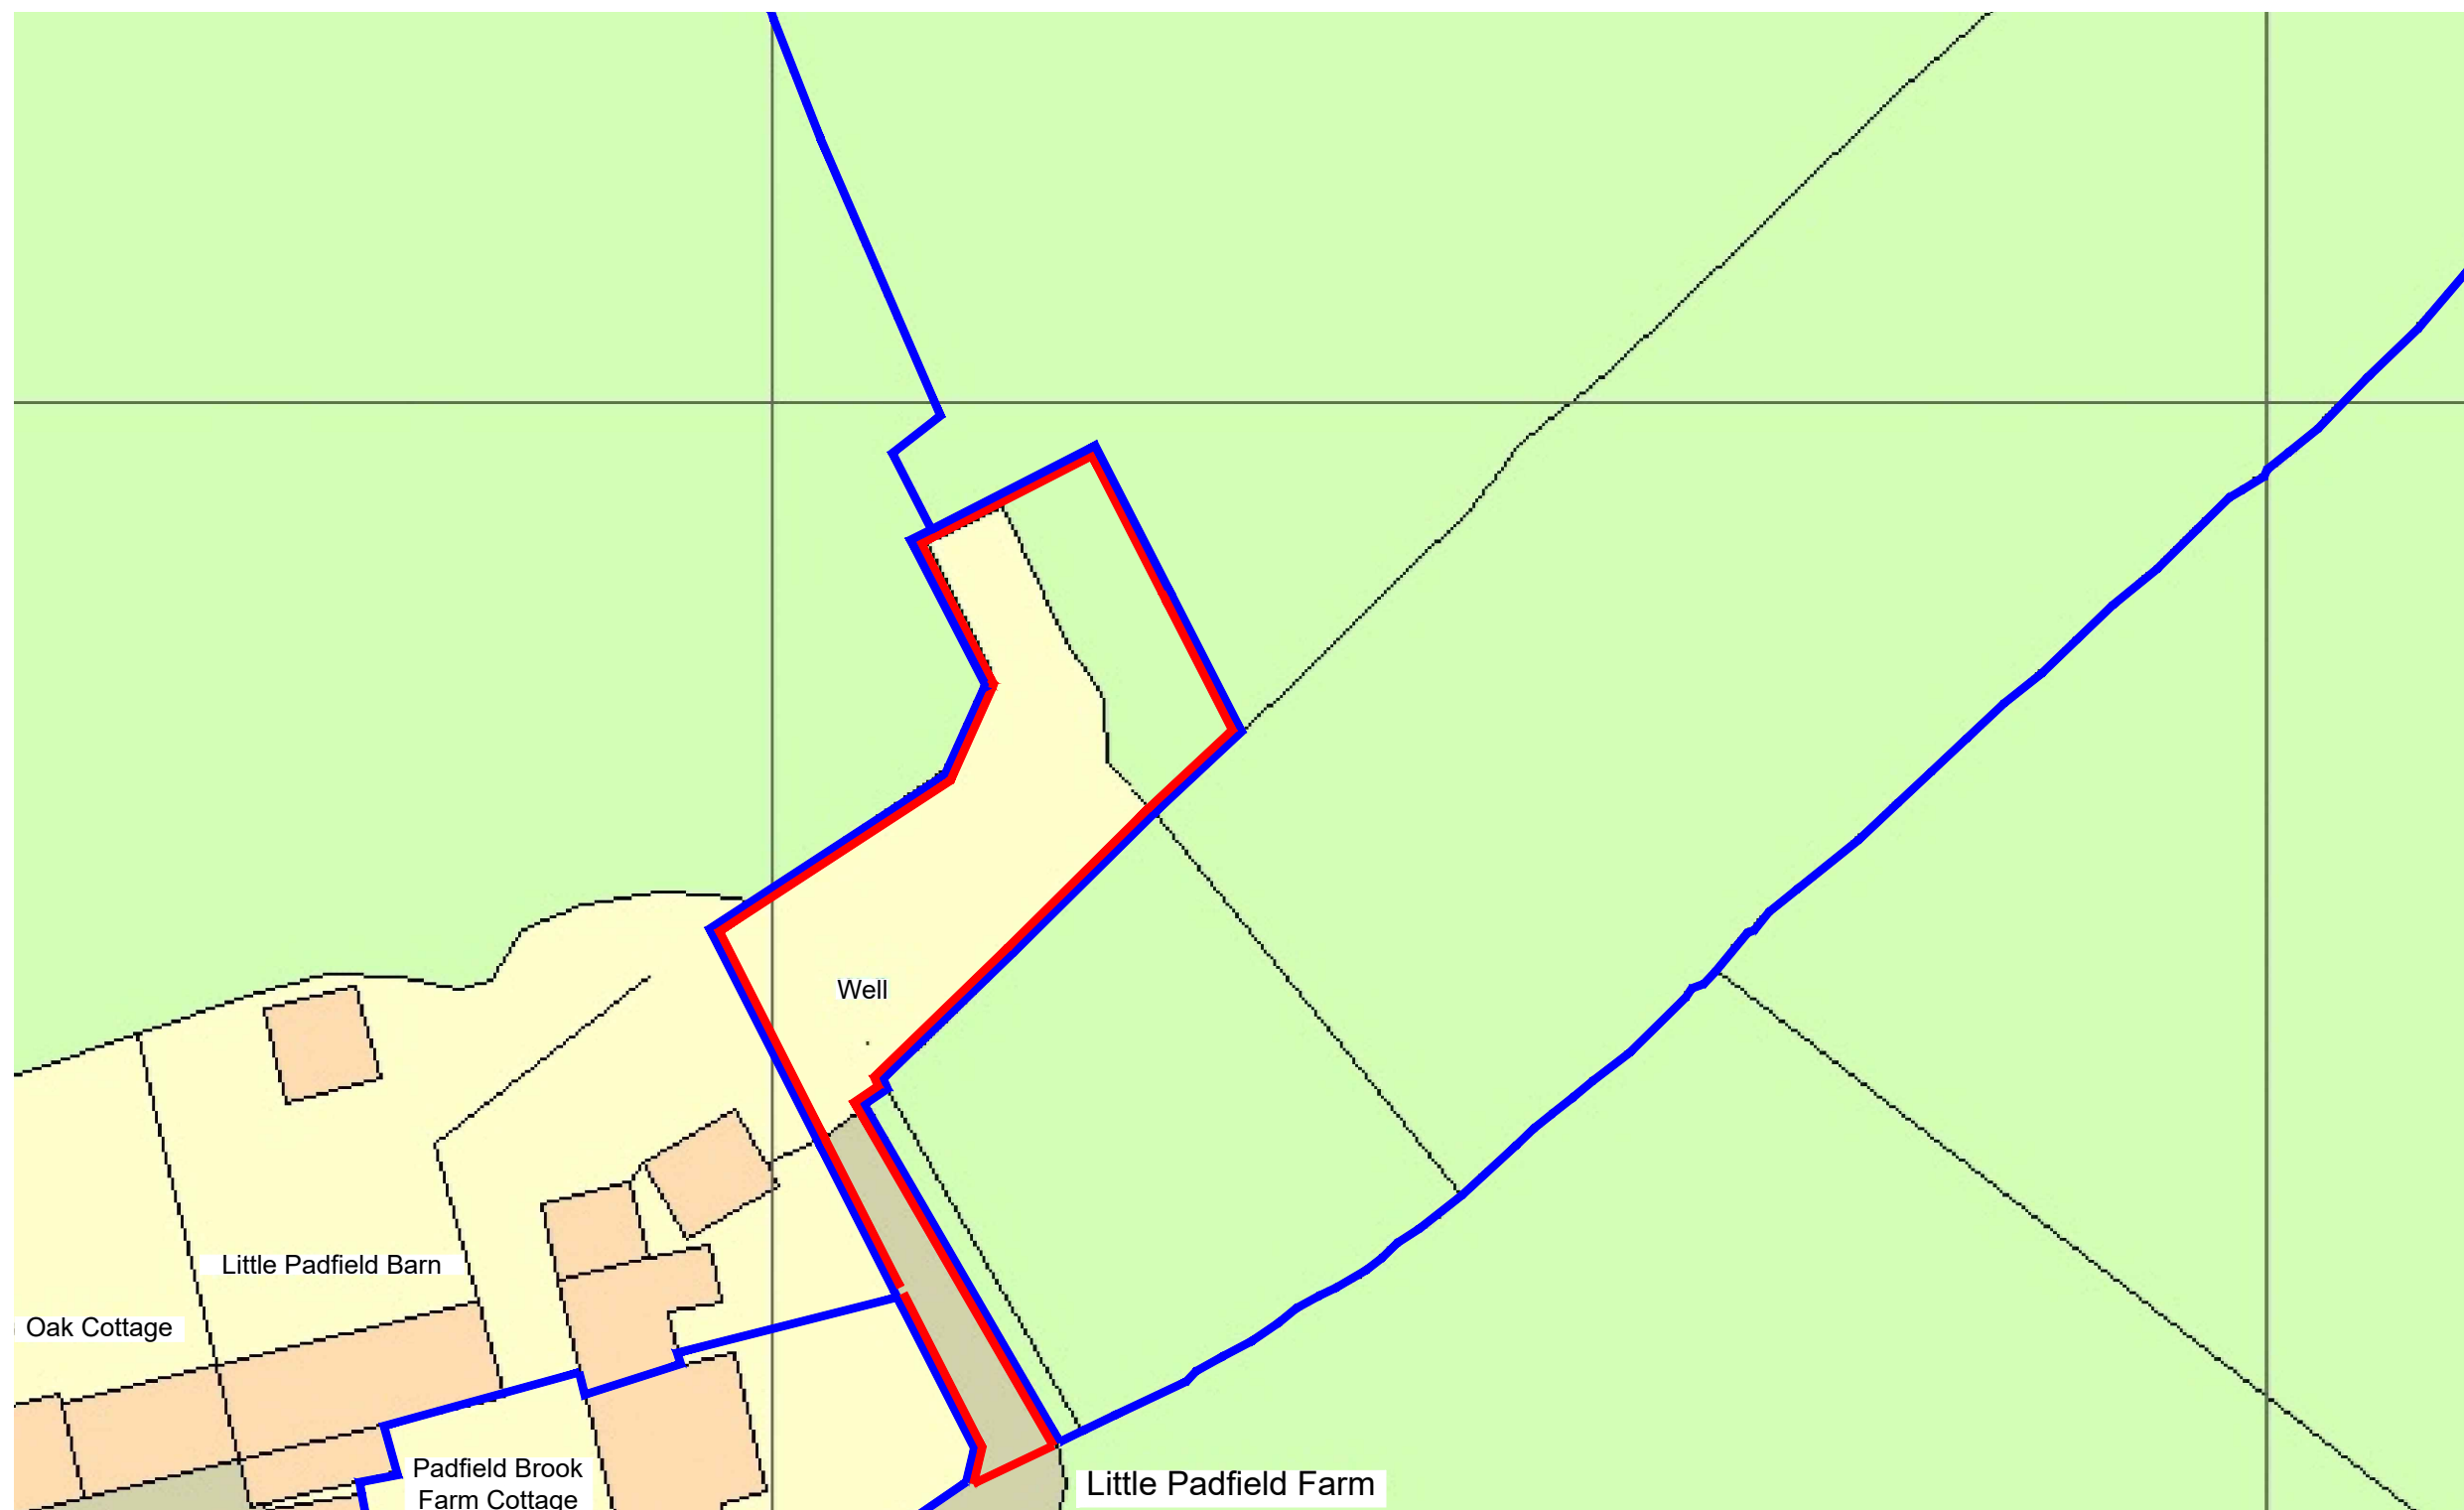

**Little Padfield Farm Proposed Agricultural Building, Little Padfield**  
**Existing Site Plan**  
**Scale 1:500**

Rev. A. Site extents taken to public highway 01.01.23

