


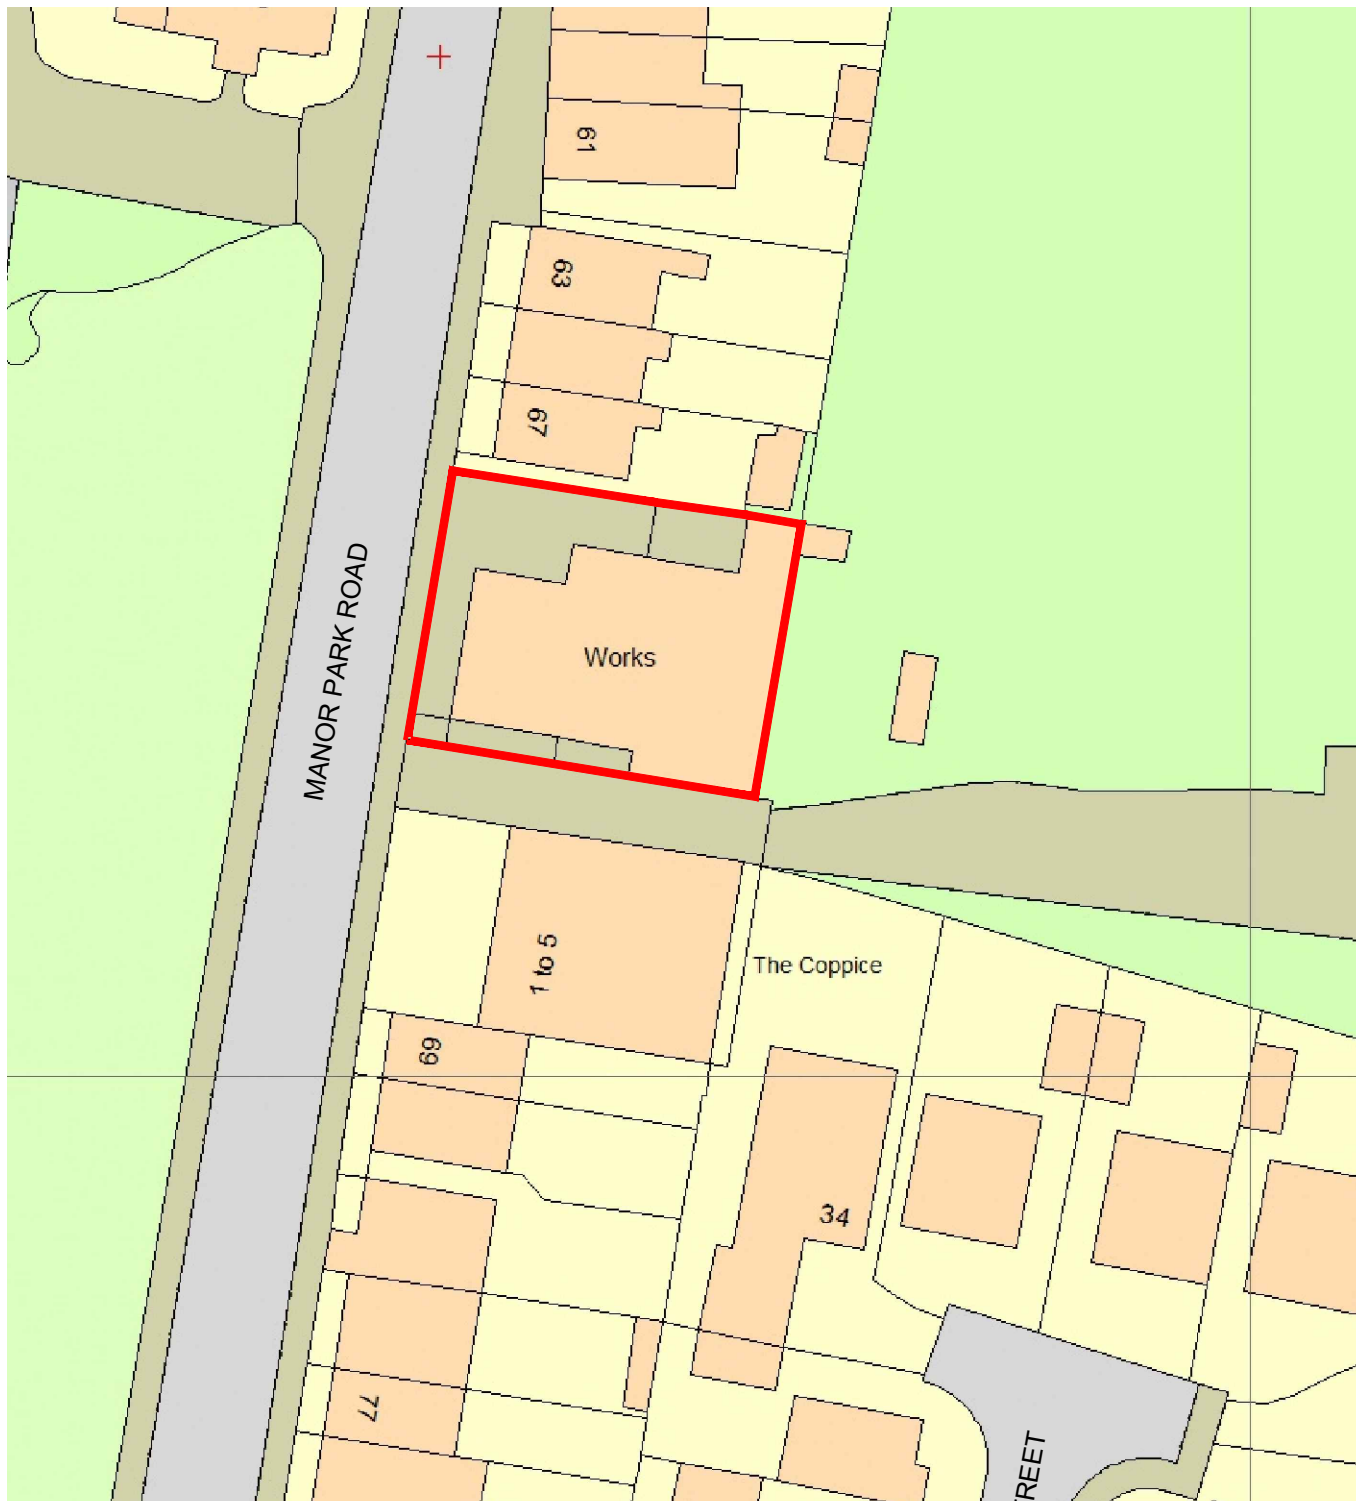

Northern Glass Works, Glossop
Existing Site Plan
Scale 1:500

